



# Stable Cottage

Westbourne Road

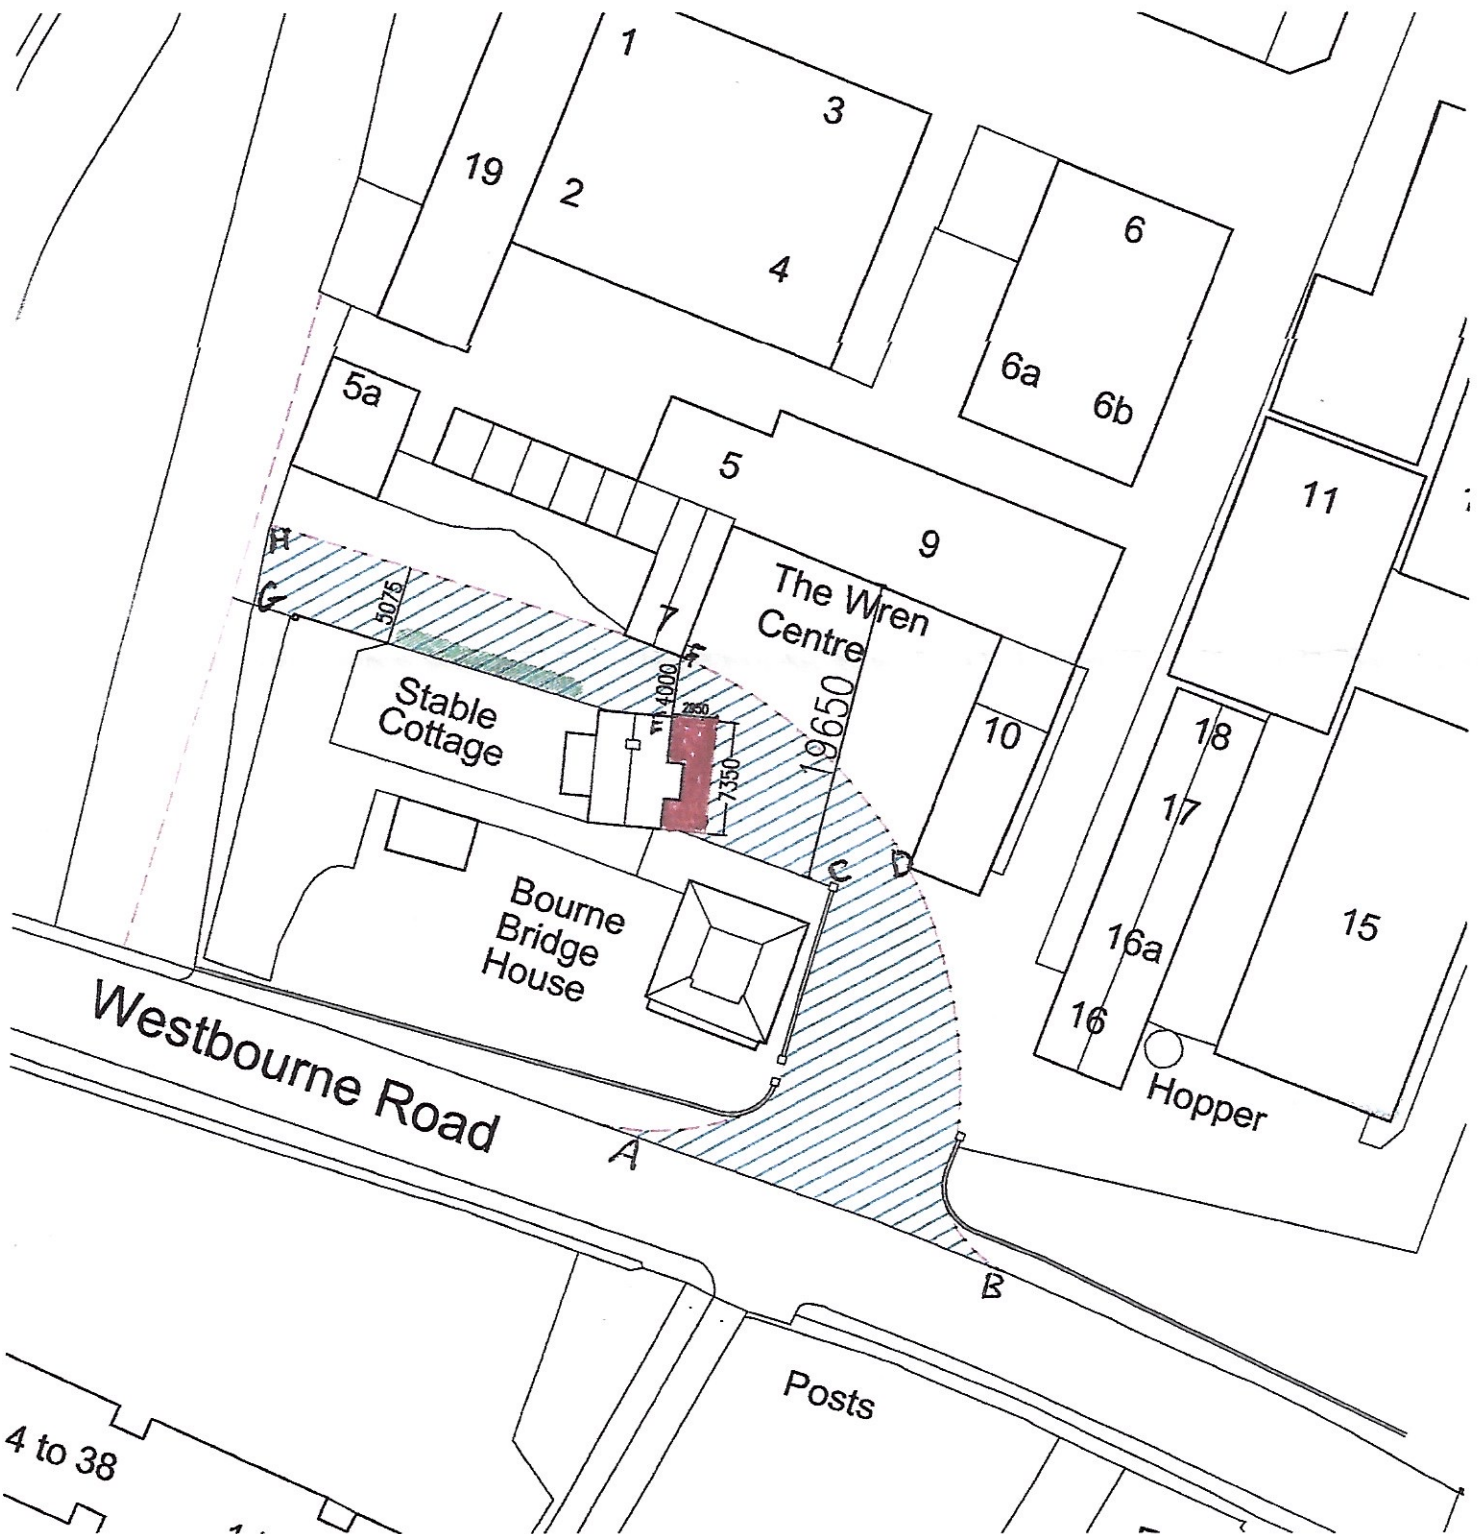

Distance Survey, (c) Crown Copyright 2016. All rights reserved. Licence number 100022432

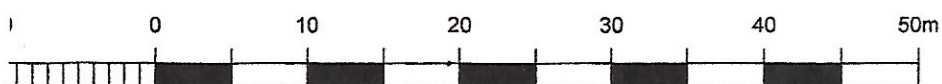


BLOCK PLAN

This drawing is copyright and may not be altered, traced, photographed copied nor used for any purpose other than that for which it is issued, without the written permission of Messrs, Stride & Son.


All dimensions are to be checked on site before commencement of works. All details of dimensions relating to sub-contractors or suppliers work must be checked and agreed between the general contractor and the sub-contractor or suppliers.

All foundation details to be finalised on excavation of foundation trenches in accordance with C.P. 2004 and B.S. 8110. Depths and type to be agreed with Building Inspectors, bearing in mind the soil strata and site conditions.

*E. Edgell*

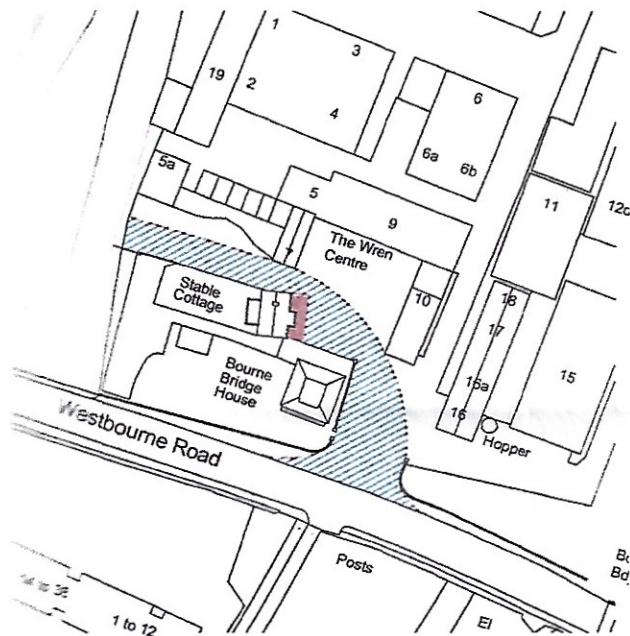

Ordnance Survey, (c) Crown Copyright 2016. All rights reserved. Licence number 100022432

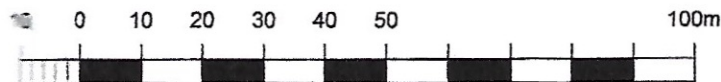

## LOCATION PLAN

1:1250



Stable Cottage  
Westbourne Road  
Emsworth  
Hampshire  
PO10 7RN

DRG. No. 16062\_001

SCALE Varies A3

DATE April 2016

DRAWN JB

CHECKED

# STRIDE & SON

SURVEYORS, VALUERS, LAND & ESTATE AGENTS

SOUTHDOWN HOUSE

St. JOHN'S STREET

CHICHESTER

SUSSEX

PO19 1XQ

TEL:(01243) 813766

FAX:(01243) 786713