


First Floor Proposed

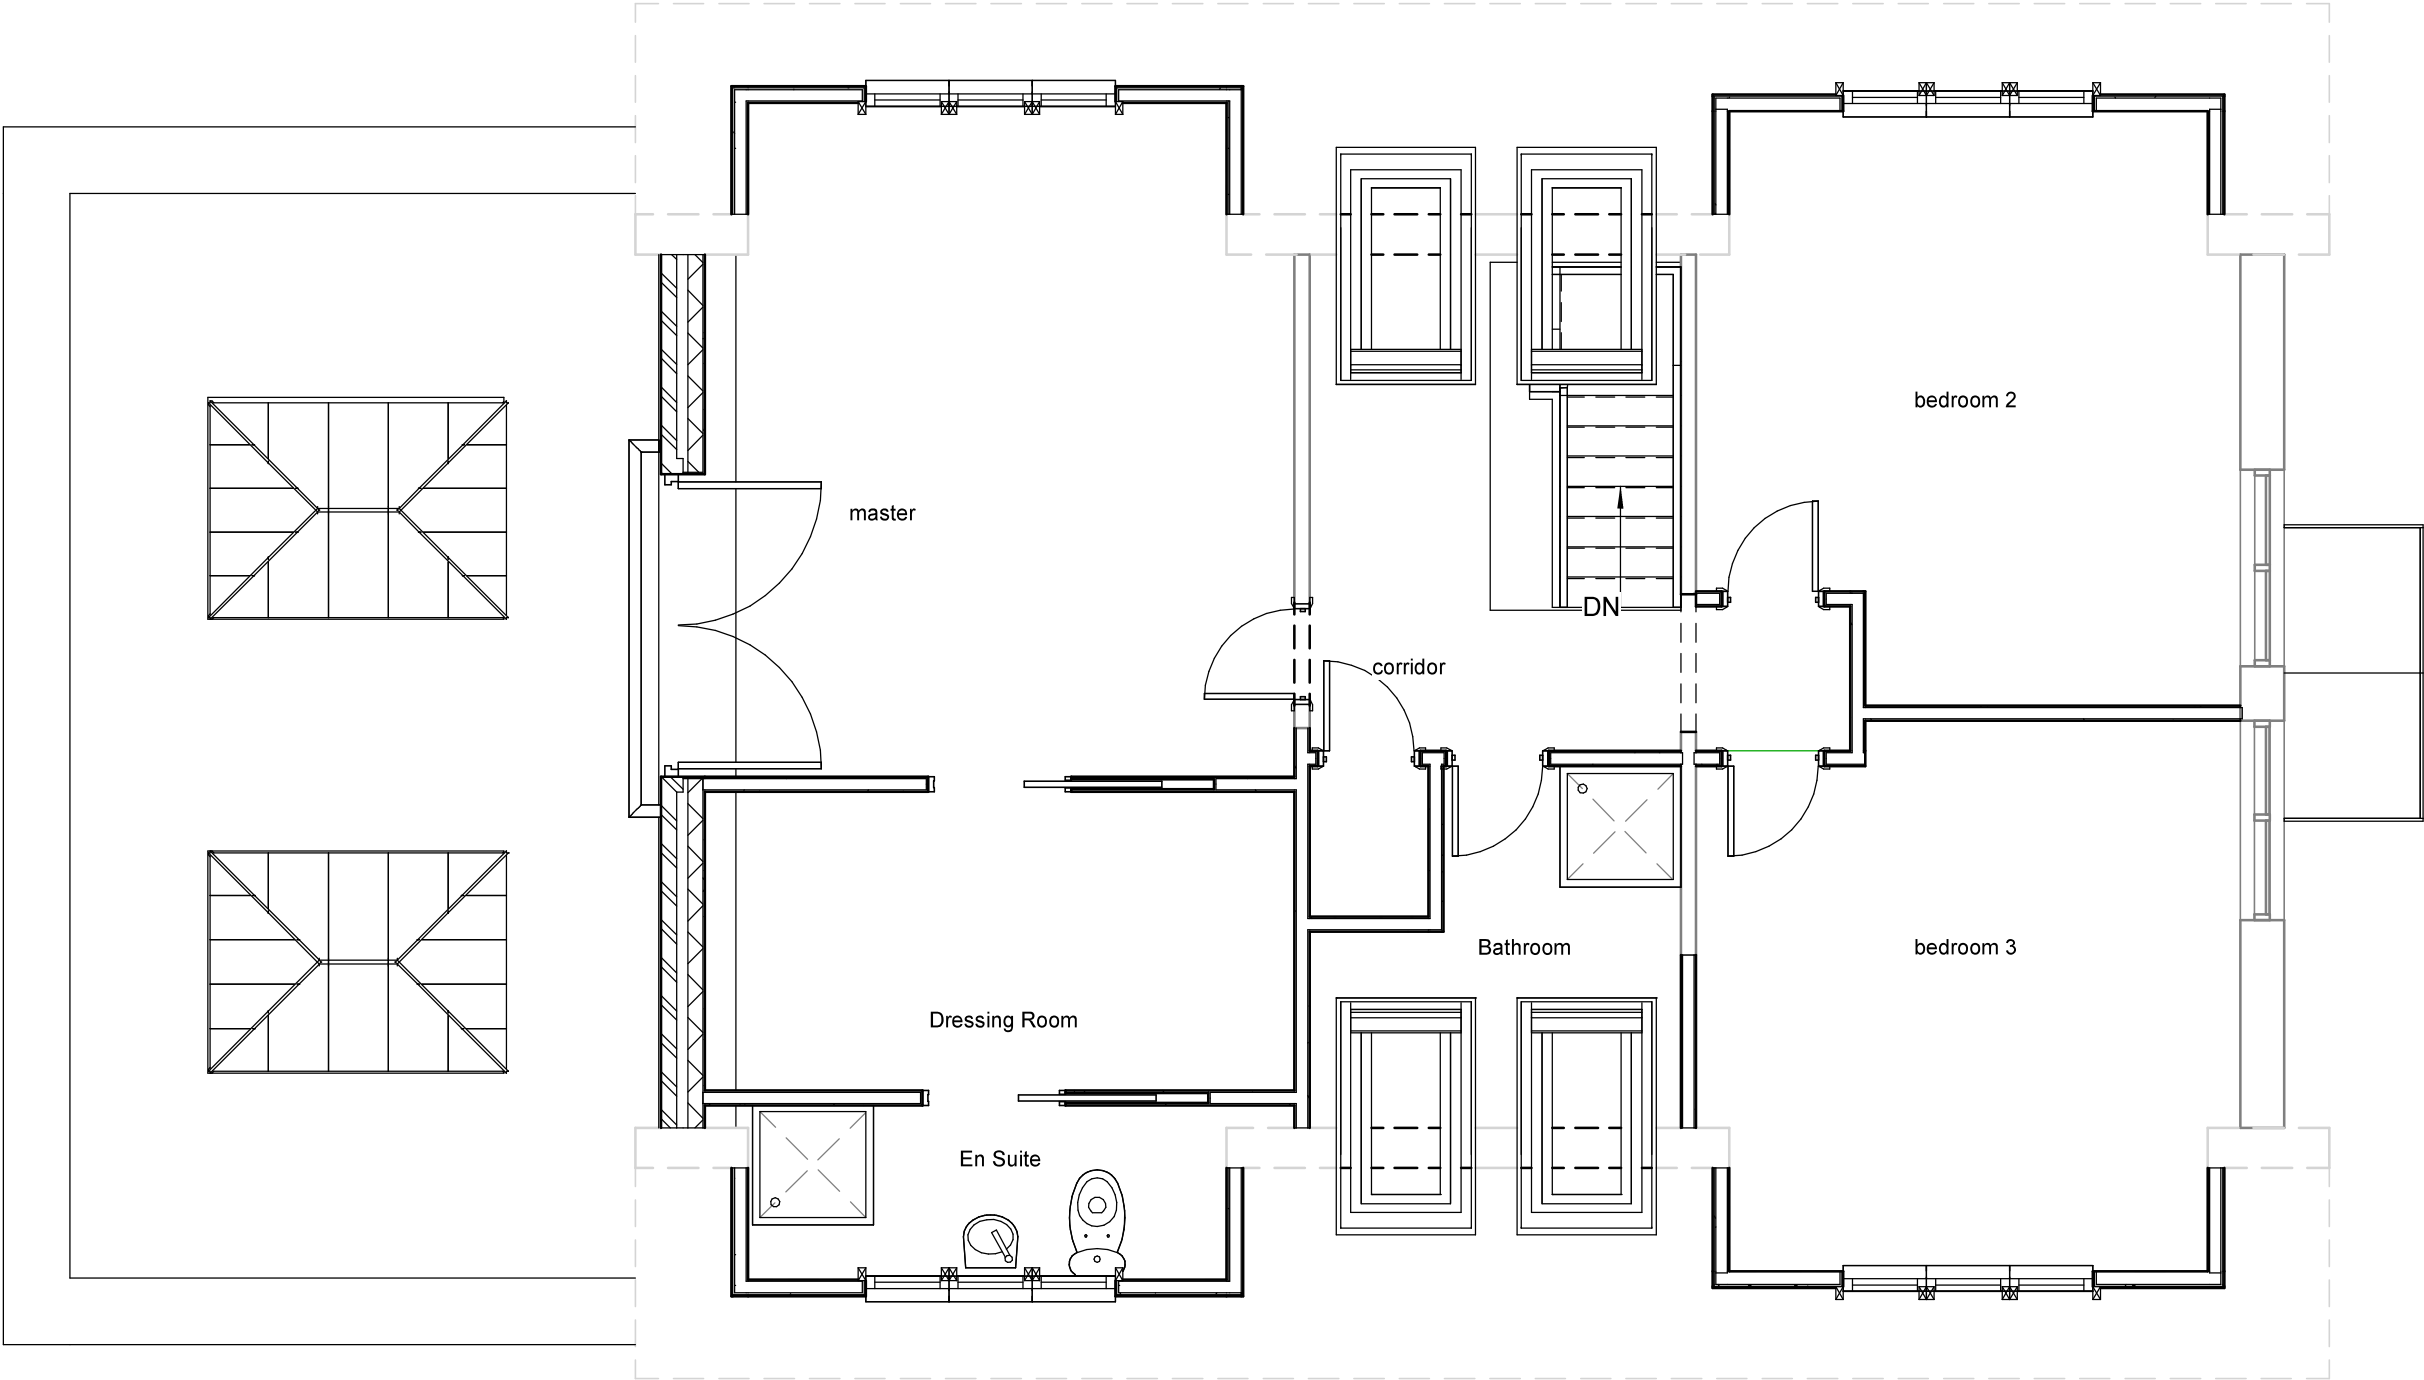

1:500		50
1:200		20
1:100		10
1:50		5

pd

parkers

executive

design

All measurement to be checked on site prior to any commenment
(C) Copyright of Parkers Design (Southern) Limited. Any reproduction of these drawings will require written authority from the copyright owner.

Parkers Design Limited - The Studio @ 90, PO9 2PR
www.pexd.co.uk - info@pexd.co.uk - 07776 008822

PROJECT		CLIENT			
18 Spring Vale PO8 9DA		Southwood			
		Date		Issue Date	
		Scale (@ A3)		1 : 50	
SHEET					
First Floor Proposed		Drawn by		SW	
		Checked by		SR	
		DRAWING NUMBER		REV	
		P2			