


**SINGLE STOREY REAR ADDITION.  
RETROSPECTIVE PLANNING APPLICATION.  
33, KINGS ROAD, HAYLING ISLAND, HANTS.  
FOR MR & MRS N. TUTTLE.**

HAVANT BOROUGH  
COUNCIL  
11 JUL 2022  
**RECEIVED**

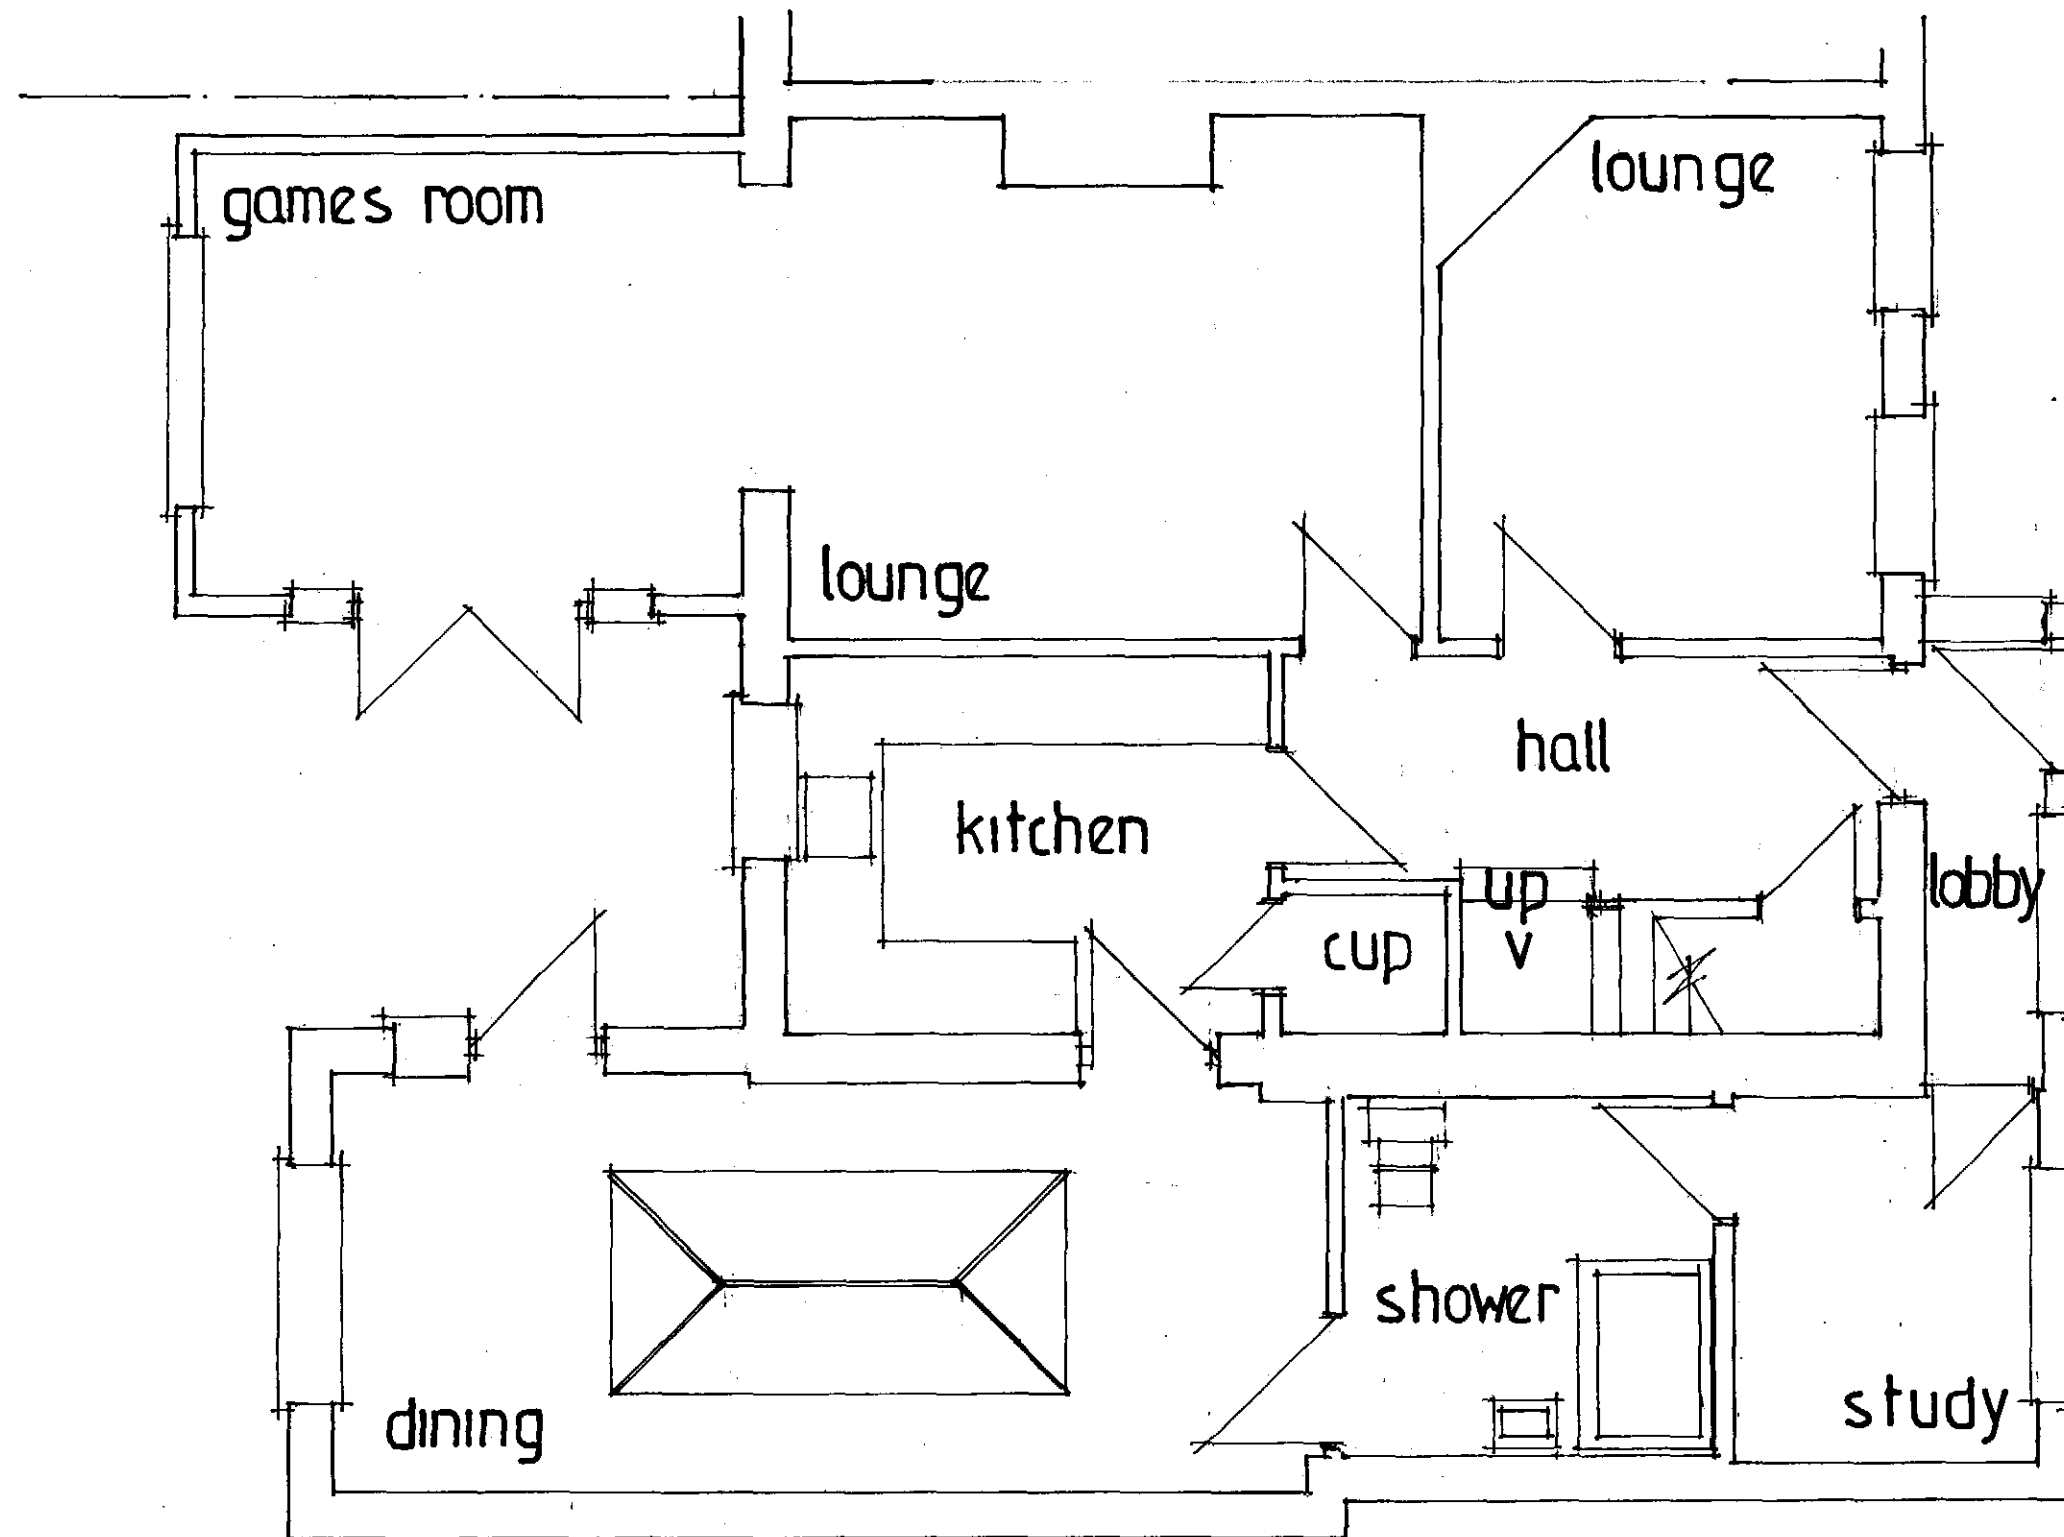

date july 22  
scale 1:50

**EXISTING GROUND FLOOR**

PLANNING ONLY DRAWING

PETER J. WALKER  
ISLAND DESIGN  
182 SEAFRONT, HAYLING ISLAND, HANTS  
PO11 9AN  
TEL: 02392467571