



1200mm height

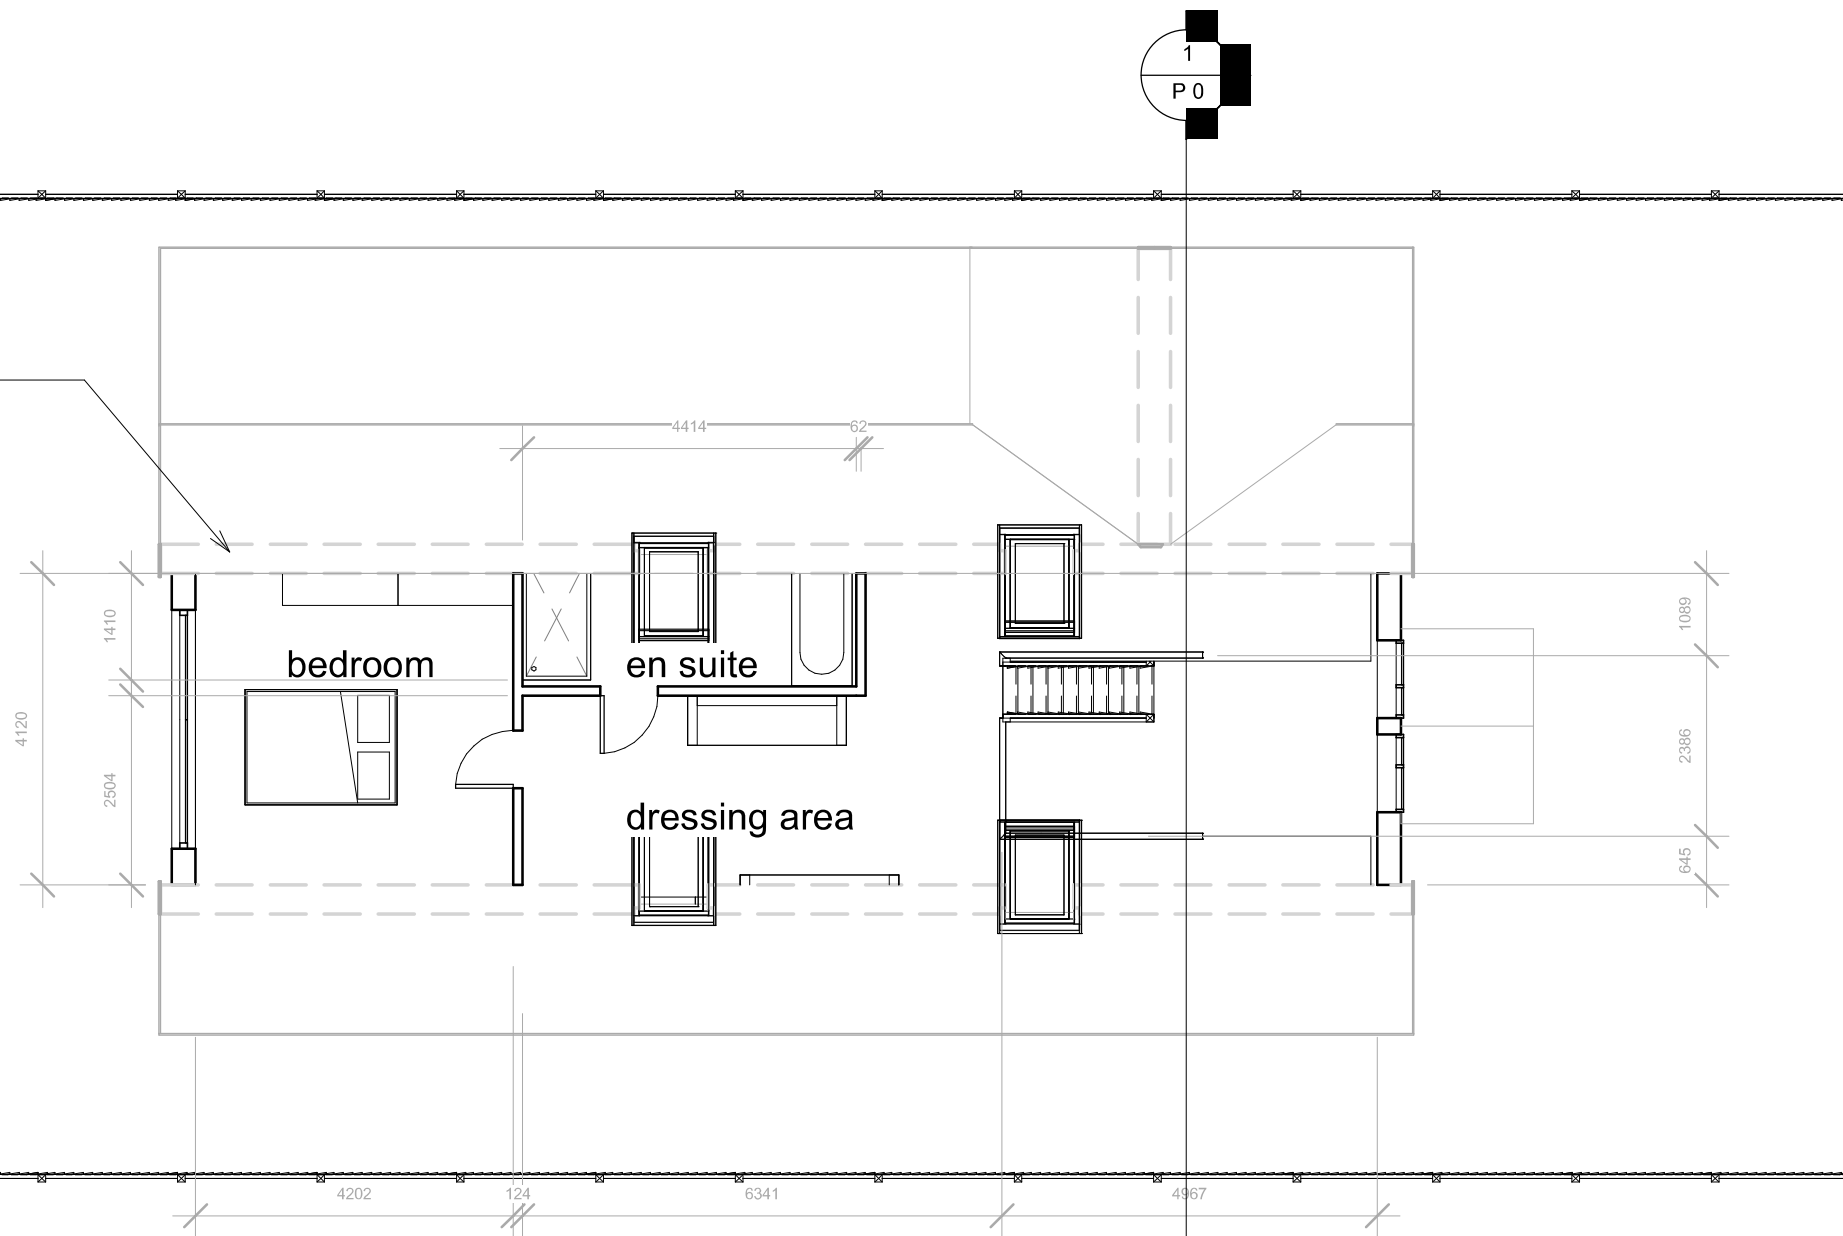

Proposed

Scale @ A3 unless otherwise stated

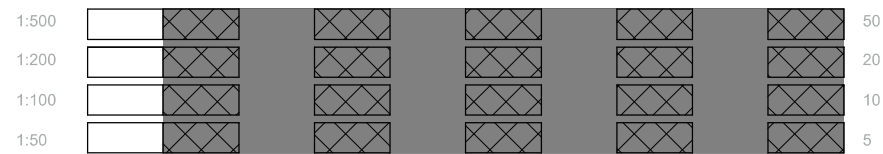

All measurement to be checked on site prior to any commenment
(C) Copyright of Parkers Design (Southern) Limited. Any reproduction of these drawings will require written authority from the copyright owner.

Parkers Design Limited - The Studio @ 90, PO9 2PR

www.pexd.co.uk - info@pexd.co.uk - 07776 008822

PROJECT

73 Creek Road PO11 9RA

SHEET

1st Floor

CLIENT

Rawlings

Date

Issue Date

Scale (@ A3)

1 : 100

Drawn by

SW

DRAWING NUMBER

REV

Checked by

SR

P201