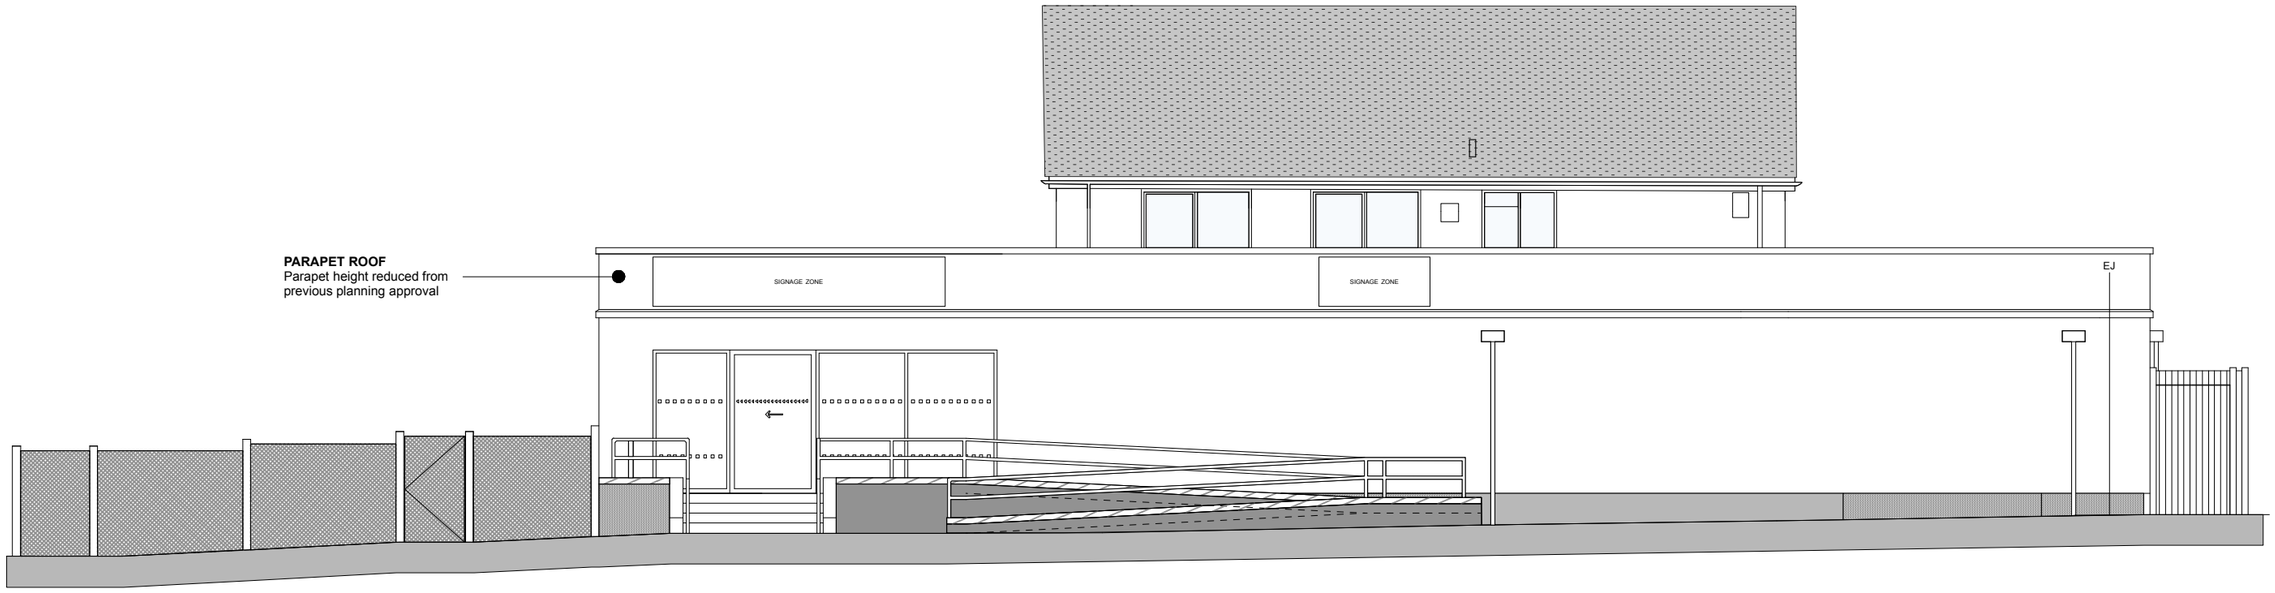

PROPOSED NORTH-EAST ELEVATION
1:100 @ A3

0 1 2 M

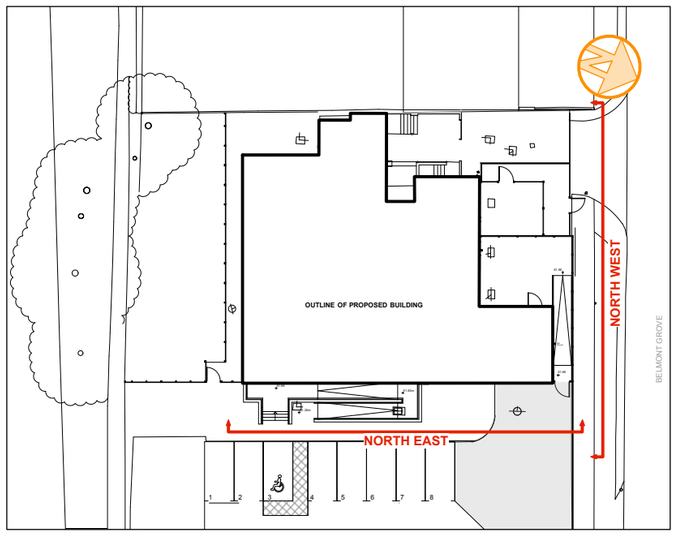

PROPOSED SITE EXTRACT
1:500 @ A3

0 5 10 15 20 25 M

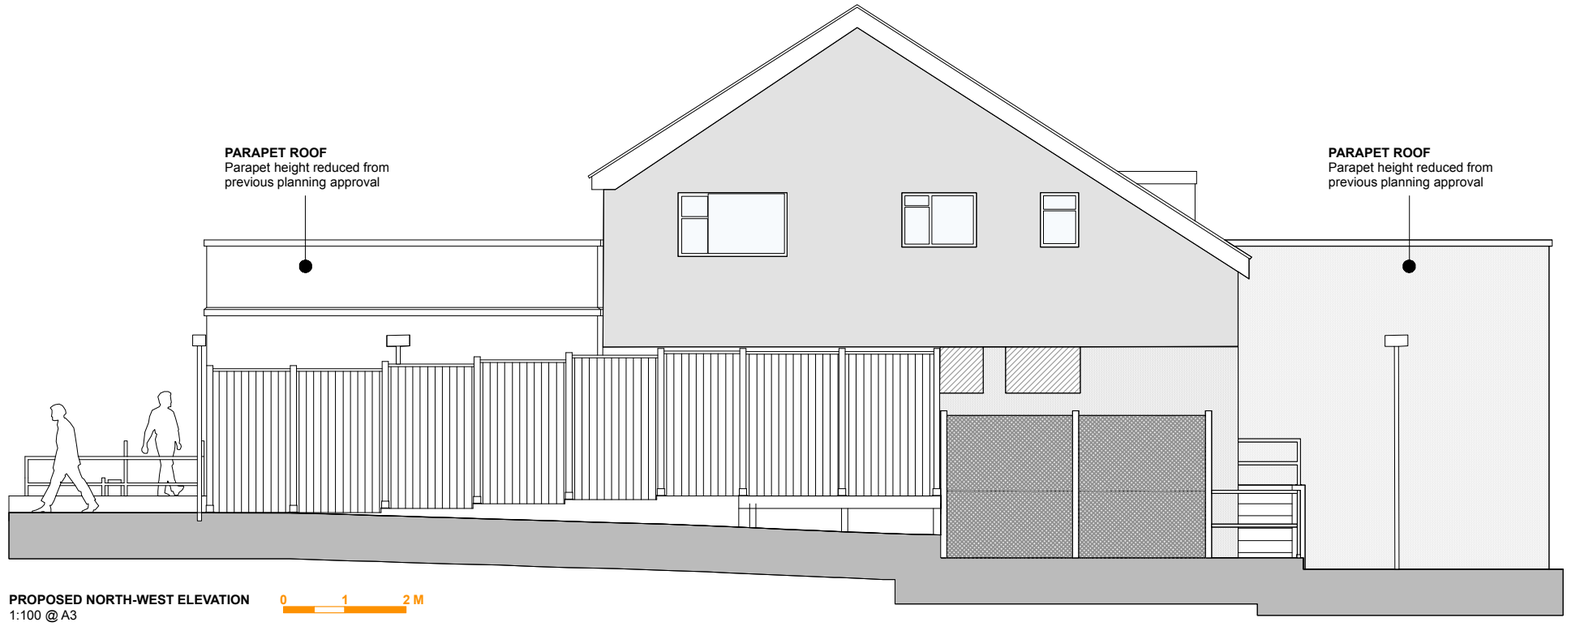

PROPOSED NORTH-WEST ELEVATION
1:100 @ A3

0 1 2 M

RAME ARCHITECTS
Rame Architects Ltd
Residence Two
Royal William Yard, Plymouth PL1 3RP
E: info@ramearchitects.co.uk
T: 01752 223 859
W: www.ramearchitects.co.uk

CLIENT(S)
UPLANDS

PLANNING

Contractors must check all dimensions on site. Only figured dimensions are to be worked from. Discrepancies must be reported to the Architect before proceeding.
No responsibility can be accepted for errors made by others in scaling from this drawing.
© This drawing is Copyright

REVISION		BY	CHK'D	DATE
A	Dormer	MW		08/06/22

DRAWING: **PROPOSED ELEVATIONS 1**

PROJECT: **COOP HAVANT**
37 BELMONT GROVE
BEDHAMPTON, PO9 3PT

PROJECT No.	DRAWING No.
C22/01	PA/16
REVISION: A	SCALE: AS SHOWN
DRAWN BY: MW	DATE: MAR 2022