




CAD

Critchley Architecture And Design Ltd.
Contact: 02392 474 919 | info@caad.online

The Old Brewery, 15E South Street, Havant, PO9 1BU

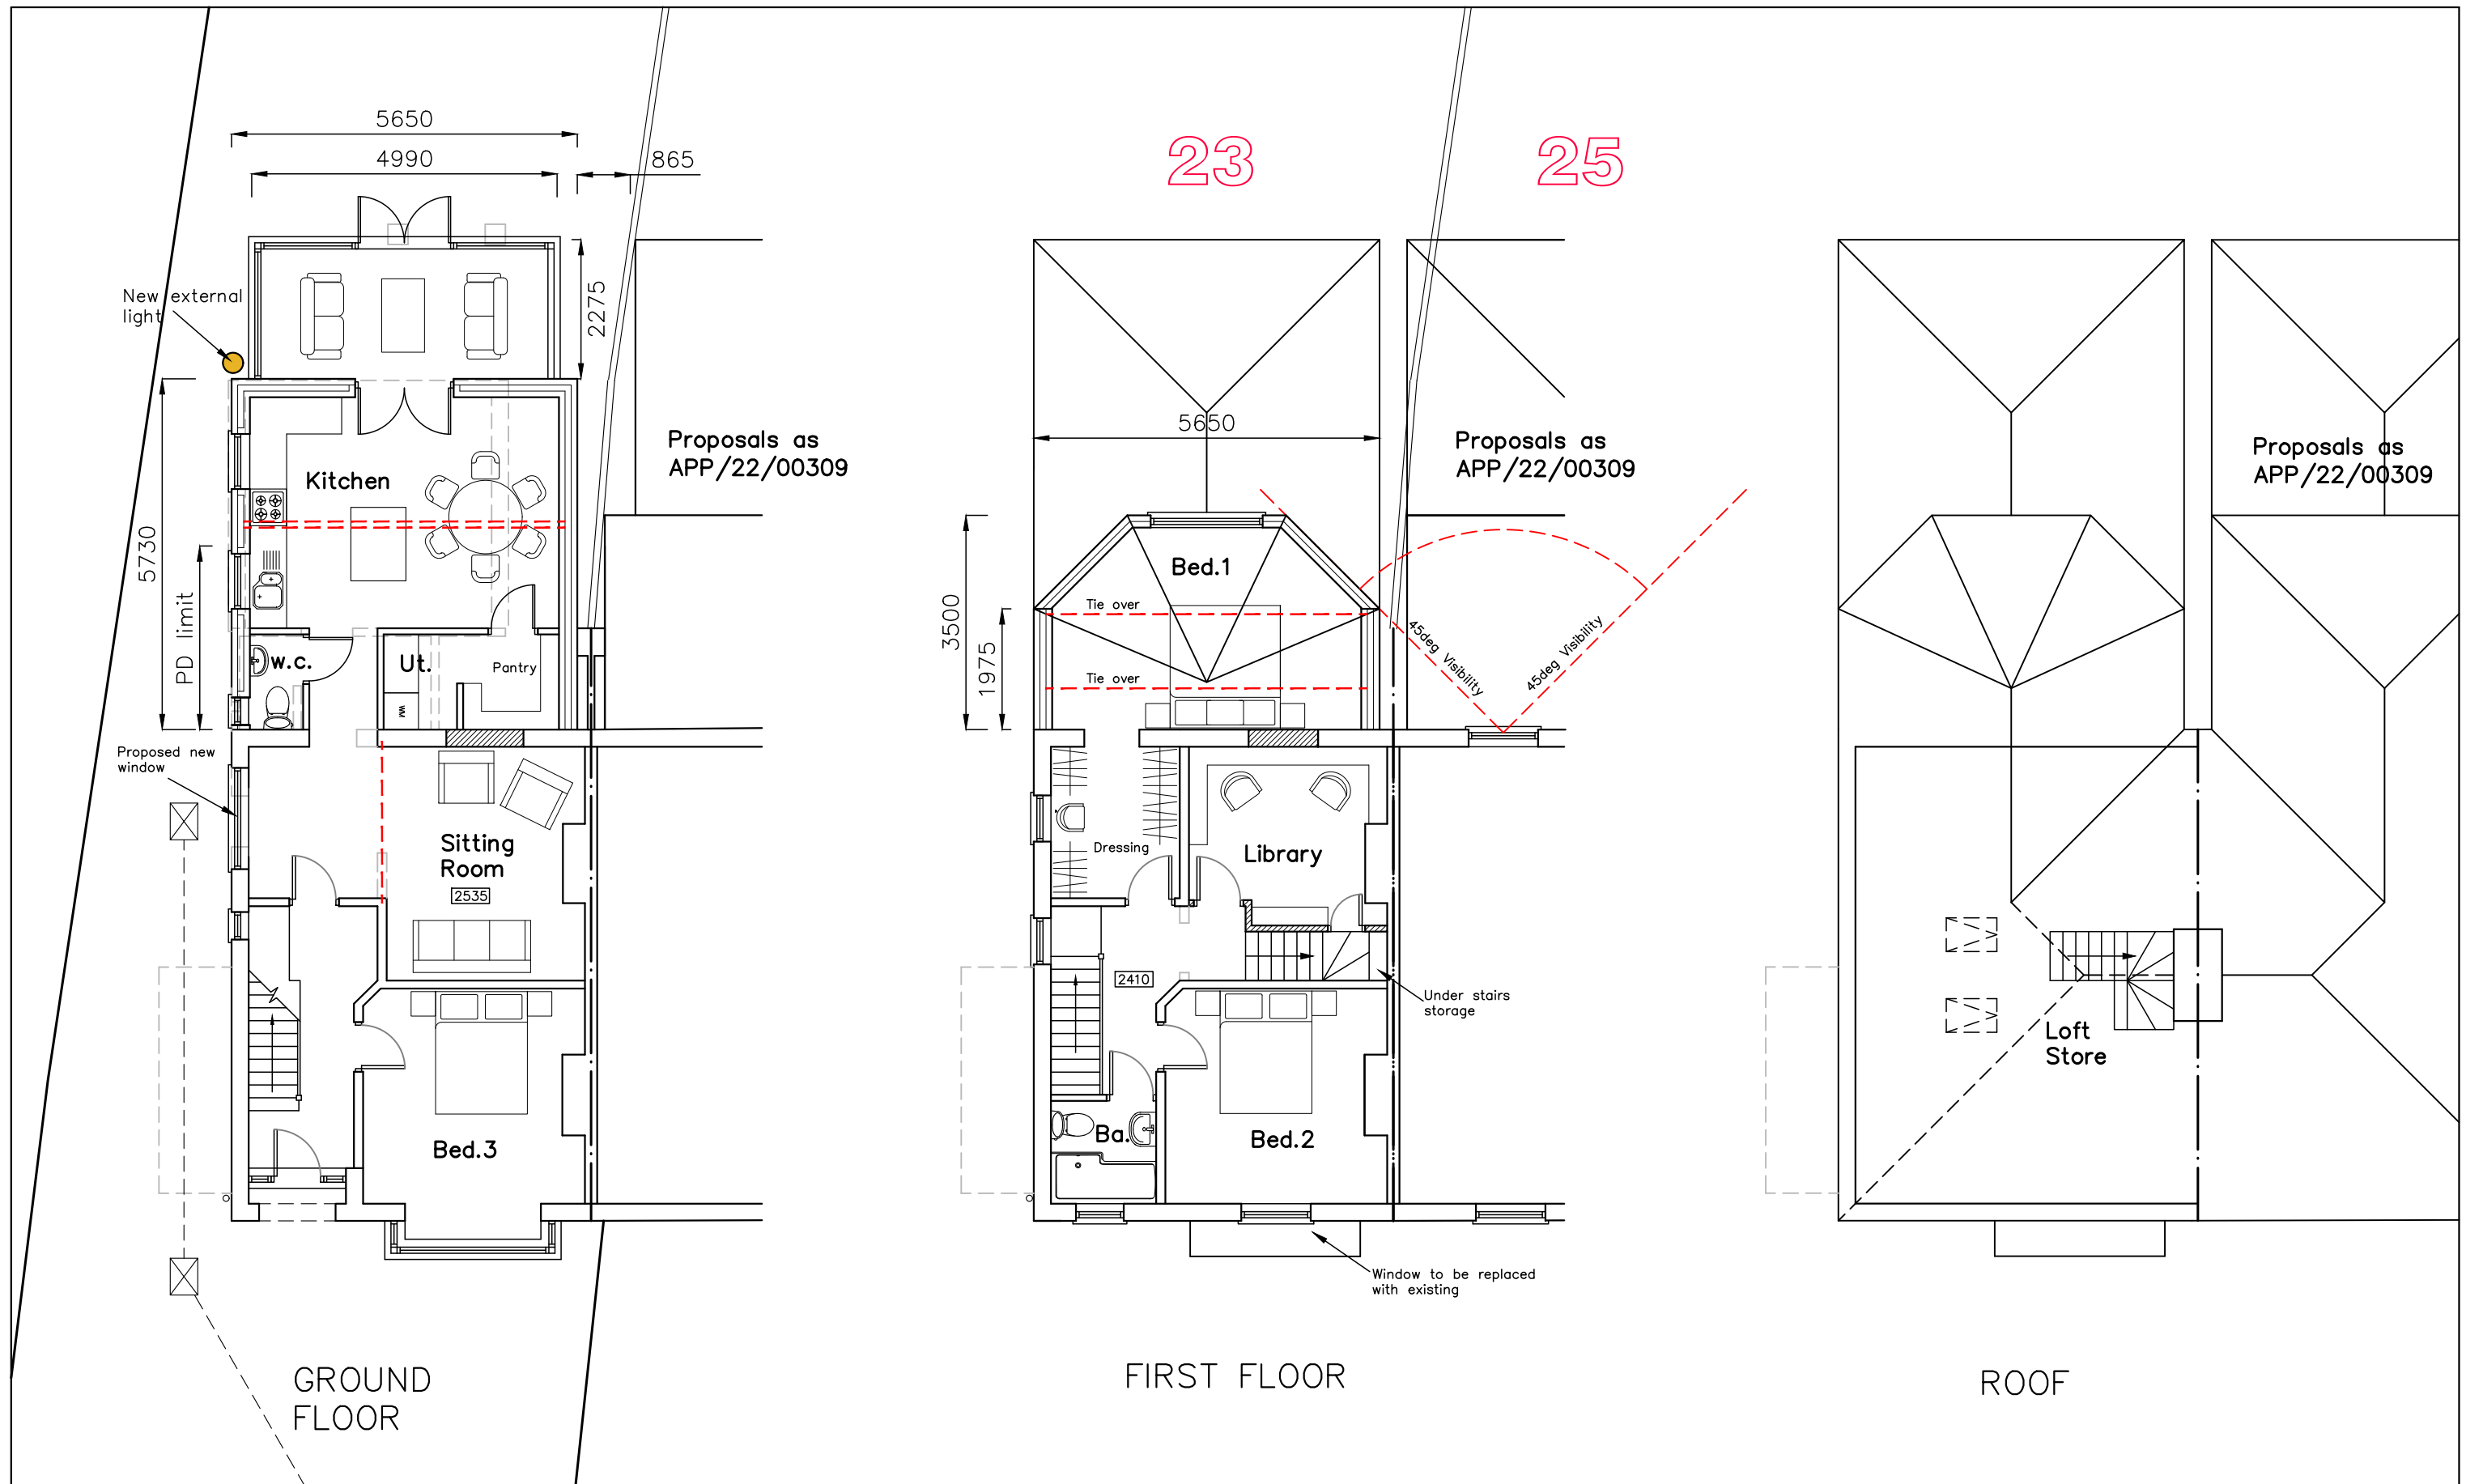

PROPOSED FLOOR PLANS

Revisions

- a) 45b deg splay shown. 24/07/22 JHL
- b) Client revisions. 26/07/22 LNR
- c)
- d)

23 New Brighton Road,
Emsworth,
PO10 7PR

Scale A1=1:50, A3=1:100
Drawn JHL
Date 15/06/2022

22015-413^B

10m

20m

30m

40m