





MS	Tree	Half std	shown	2
Pa	Pinus sylvestris	10-12cm girth	shown	3
Qr	Quercus robur / f.astigiata	16-18cm girth	shown	1
Sa	Sorbus aria	16-18cm girth	shown	2
Sc	Scilla maritima	8-10cm girth	shown	3
Tc	Tilia cordata	8-10cm girth	shown	2
SHRUBS AND HERBACEOUS				
CBM	Ceanothus 'Blue Mound'	3L	3m/2	18
CSP	Cistus 'Silver Pink'	3L	3m/2	17
OSM	Ornithoecetes speciosa 'Moelinosel'	3L	3m/2	8
Gs	Geranum sanguineum	3L	3m/2	13
Hia	Hydrangea arborescens 'Annabelle'	3L	3m/2	9
Ha	Hebe albertans	3L	3m/2	27
LH	Lavandula angustifolia 'Hidcot's'	3L	3m/2	43
PR	Prunella lauro-coccinea 'Irene Paterson'	3L	3m/2	25
RM	Rosa rugosa 'Mrs. W. E. Wood'	3L	3m/2	25
VEP	Veronica virginica 'Eve Price'	3L	3m/2	10
WFP	Weigelia florida 'Folies Purpurea'	3L	3m/2	25
HEDGES				
EAB	Eucalyptus 'Apple Blossom'	3L	3per lin m	75
LMG	Lonicera nitida 'May Green'	3L	3per lin m	85
LOW LEVEL NATIVE / WILDLIFE ATTRACTING SHRUB MIX				
	Berberis thunbergii	3L		18
	Cornus sanguinea	3L		18
	Cornus sanguinea	60-80cm br		18
	Hypericum androsaemum	3L	planted at 2m/2	17
	Potentilla fruticosa	3L	in groups of 5-7	17
	Spiraea arguta	3L	of each species	17
	Viburnum opulus	60-80cm br		17
BULBS				
Gn	Gaillardia nivalis		20m/2	200
Np	Narcissus pseudonarcissus		10m/2	415
WILDFLOWER SEEDED AREA				
	Wildflower seed mix EHI-Hedgerow and light shade as supplied by Emorsgate Ltd		4grams/m2	
	www.wildseed.co.uk			

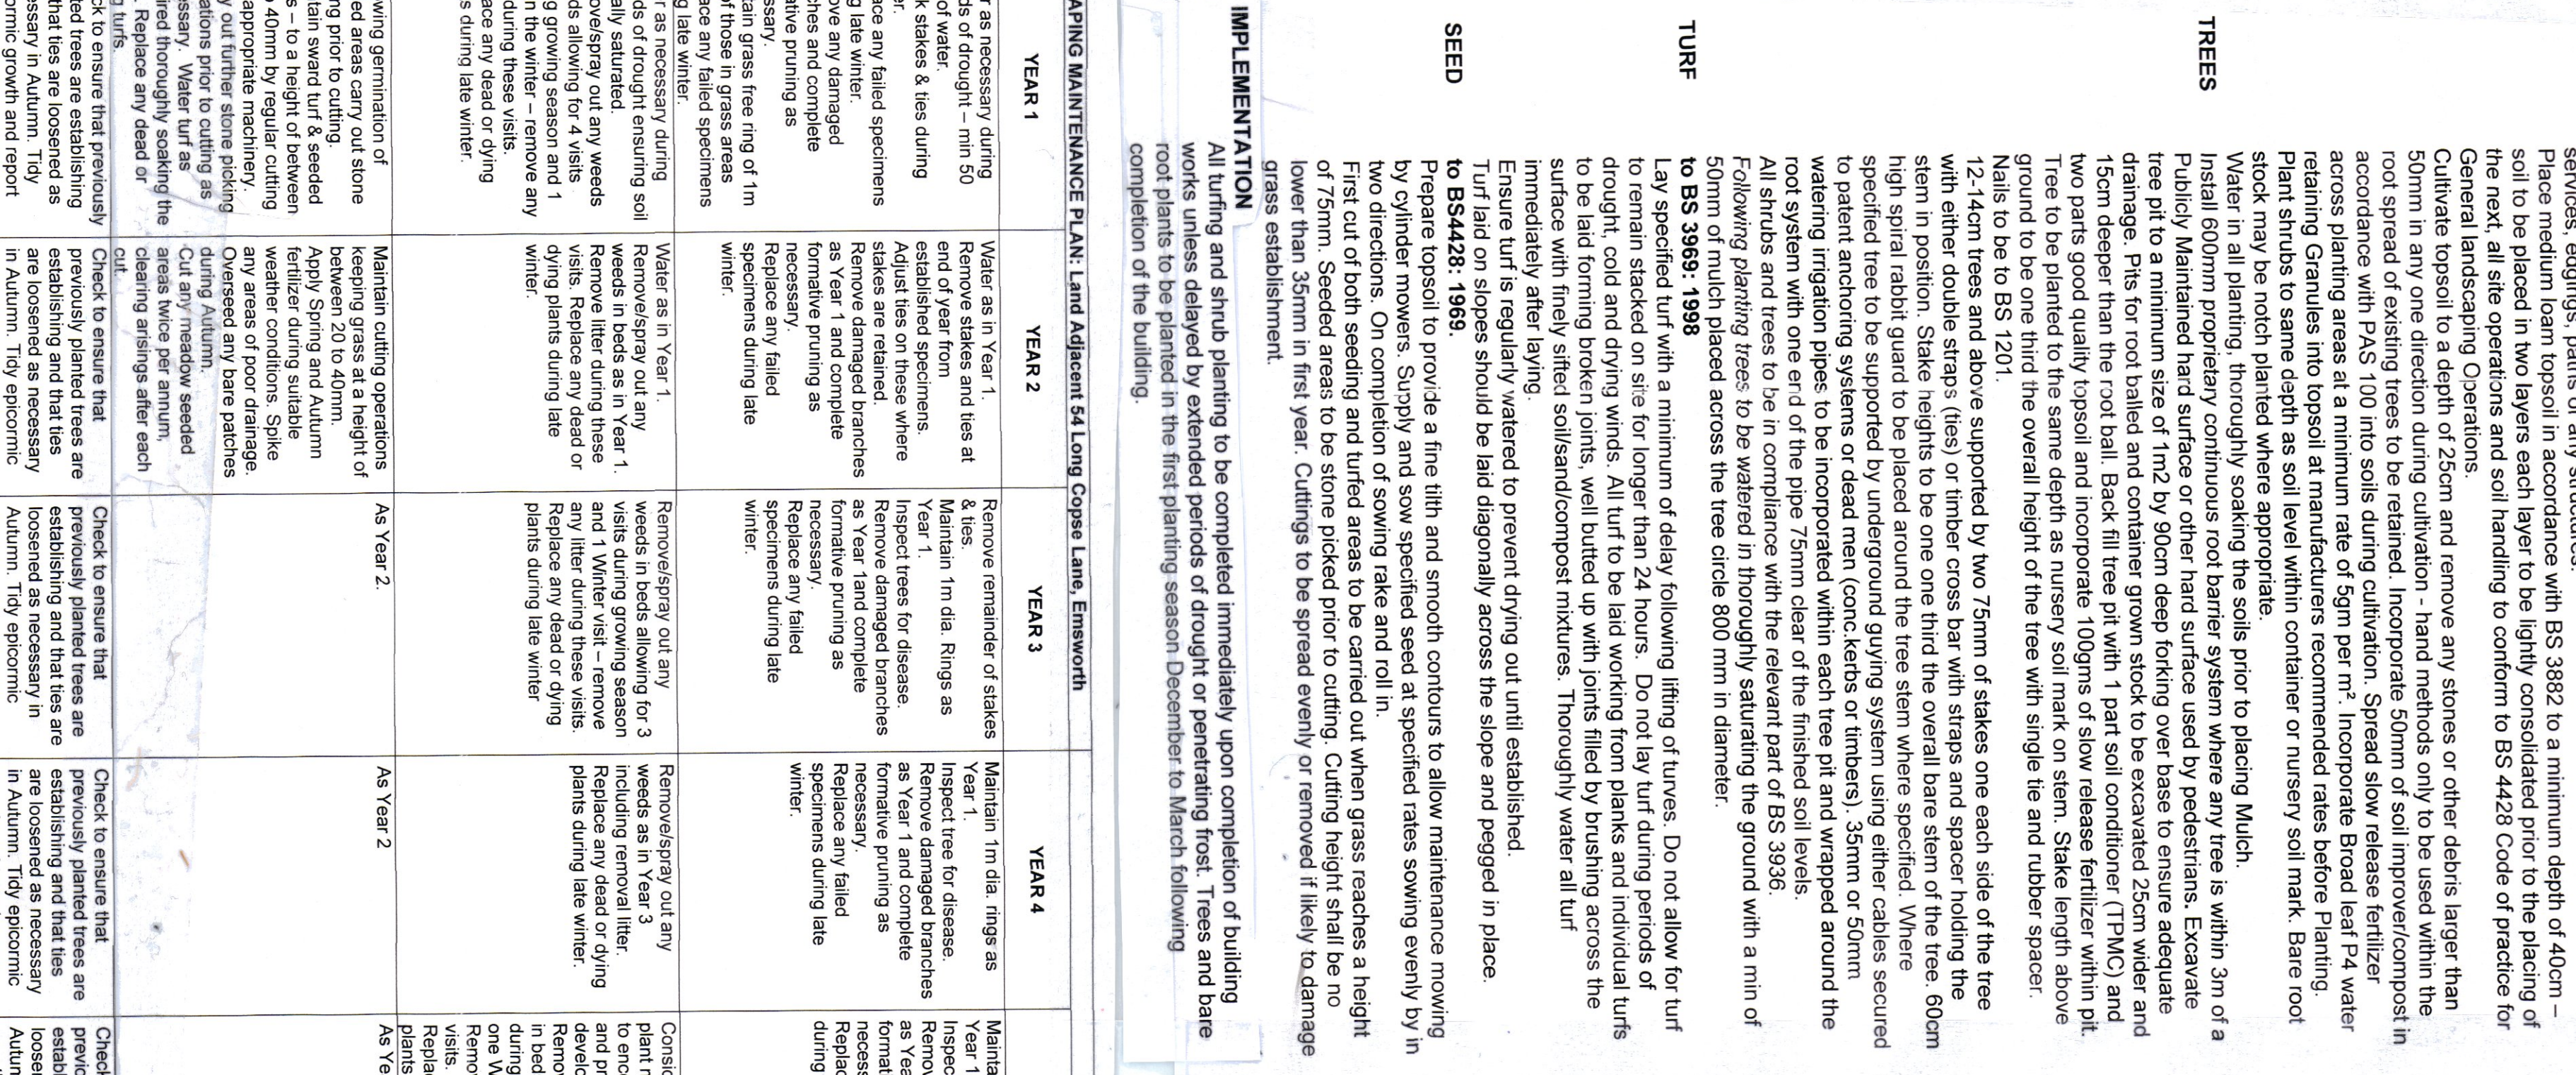

Grassed areas

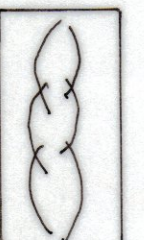

Existing native shrubs/hedges to be retained



Existing trees to be retained

SOFT LANDSCAPING: PROPOSALS FOR LAND ADJ.

Existing trees to be retained