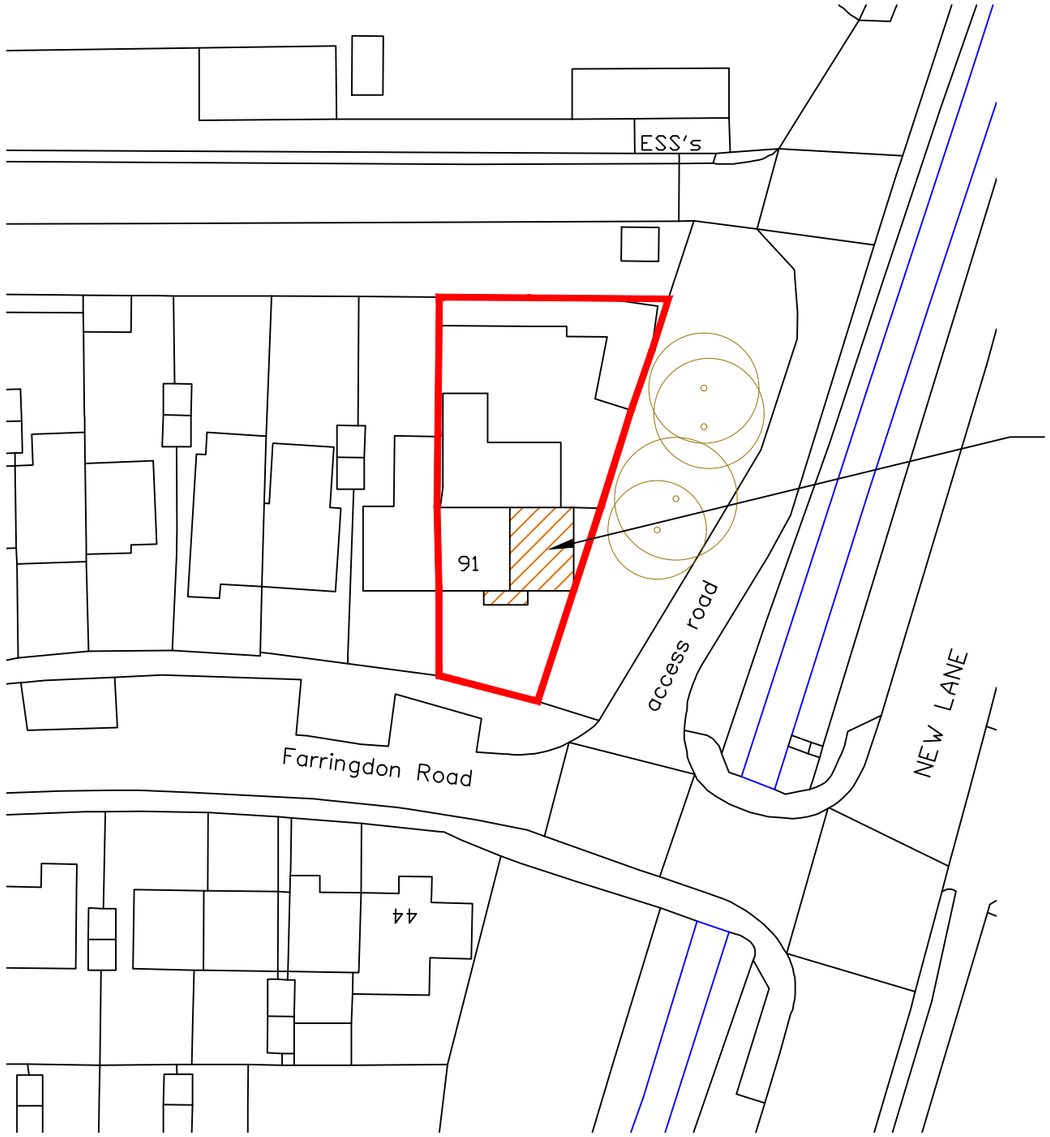

Proposed first floor extension,
new entrance porch after
demolition of existing porch with
external alterations at:
91 Farringdon Road
Havant
PO9 2LP

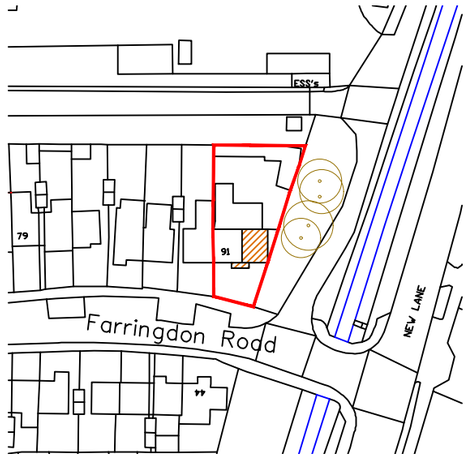

BLOCK PLAN
SCALE 1:500

Scale in Metres 1:500

0 5 10 15 20 30 40 50

N

SITE LOCATION
SCALE 1:1250

Scale in Metres 1:1250

0 10 20 30 40 50 100

Notes:
The design and construction of this project shall be in accordance with the current Building Regulations & NHBC Standards. These notes & drawings have been prepared solely for the purpose of Planning & Building Regulation approval.

Do not scale from this drawing unless for Planning purposes. All dimensions to be checked on-site and any alterations to be approved by the Architect and/or client prior to any work commencing.

Ordnance Survey Licence No: 100047591

This drawing to be copyright and to be read in conjunction with all other drawings

Revisions:

Key:

Drawing Details:
PLANNING DRAWING
Block & Location Plans

Project No:	Drawing No:	Rev No:
975	8	
Scale: 1:500 1:1250 @ A3	Drawn: BWH	Date: 07/06/22

Client Name:
Mr & Mrs M Saliba
91 Farringdon Road
Havant
PO9 2LP

Project Address:
91 Farringdon Road
Havant
PO9 2LP

B H
ARCHITECTURE Ltd
Heath Cottage
Newlands Lane
Purbrook
Waterlooville
Hants
PO7 5SQ
Tel: 023 9223 2322
Mob: 07747 771808
E-mail:bernard@bernardharding.com