

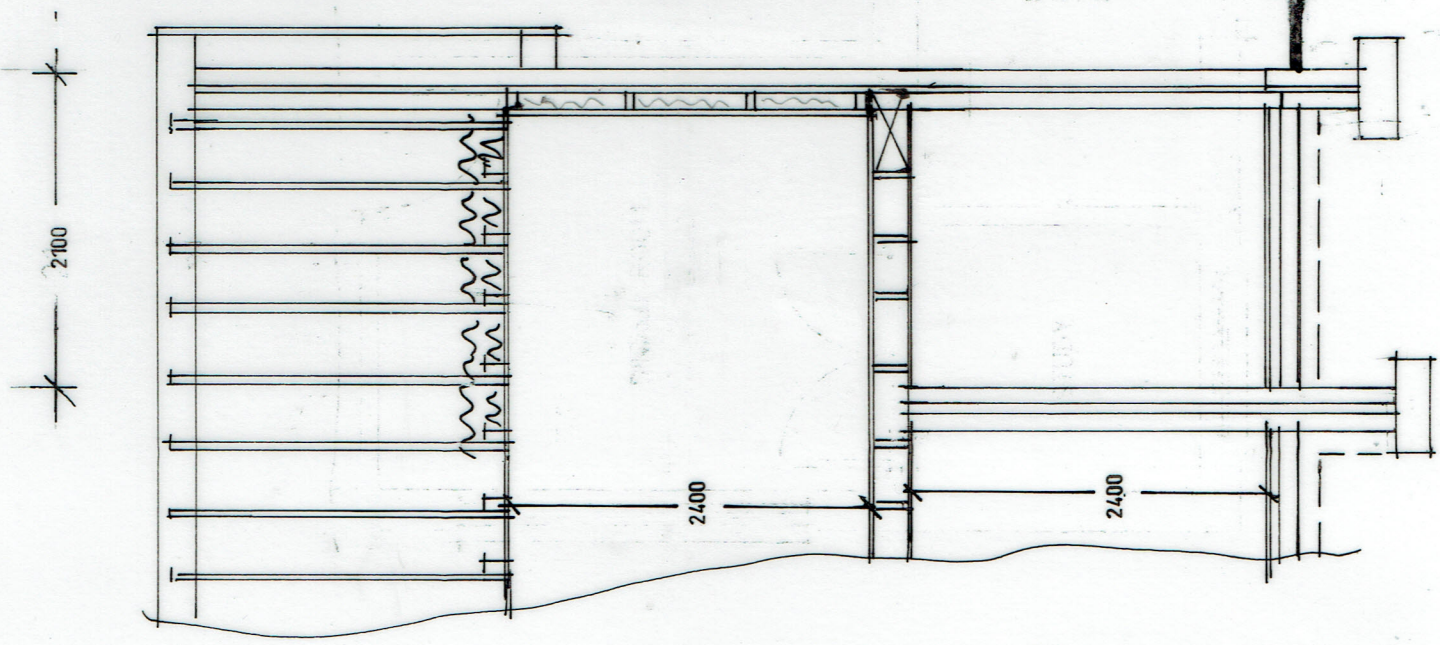
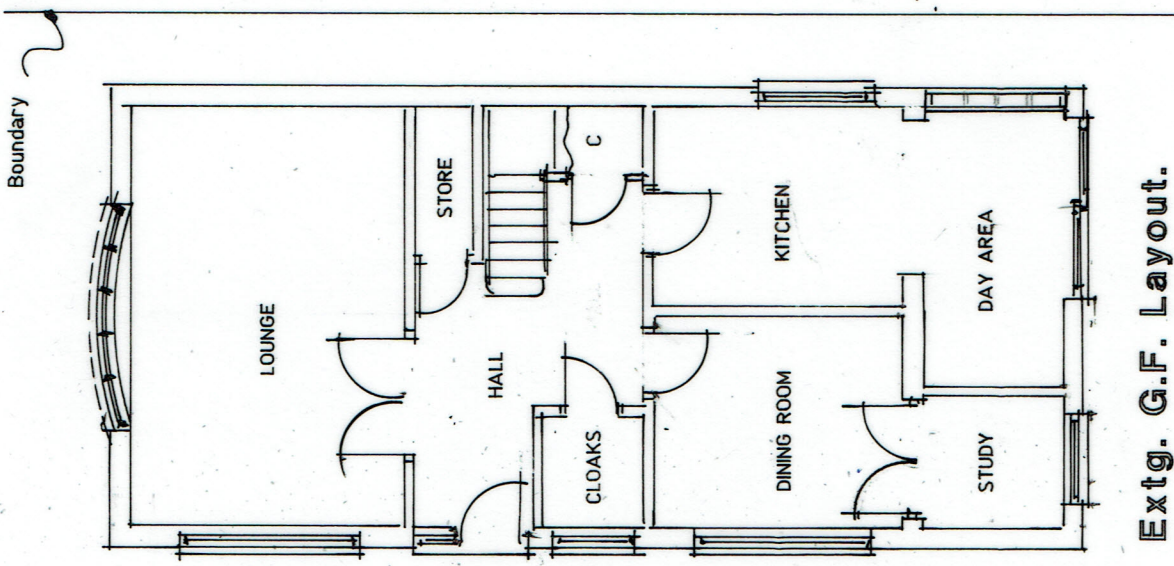
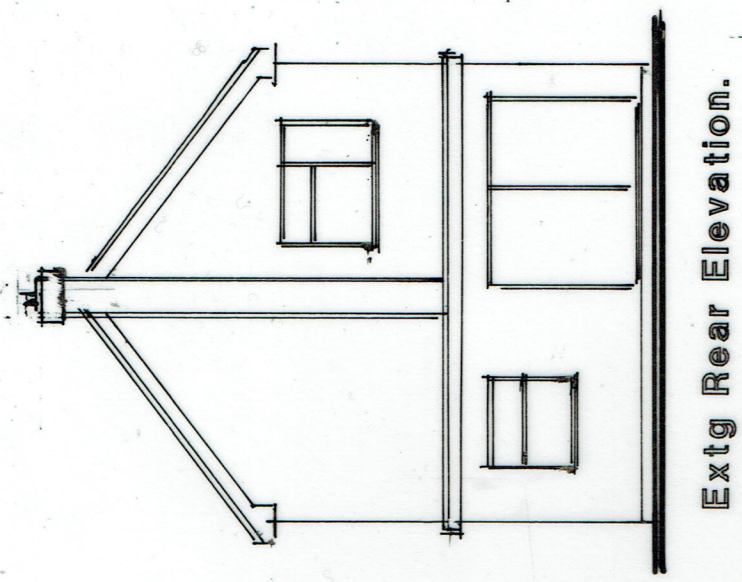
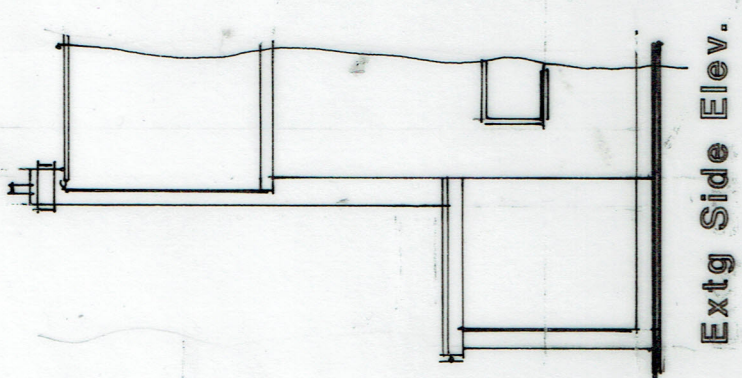


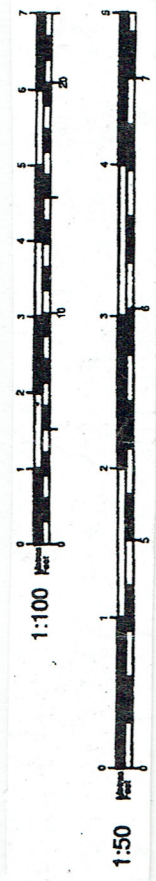

Taken on centre line of building

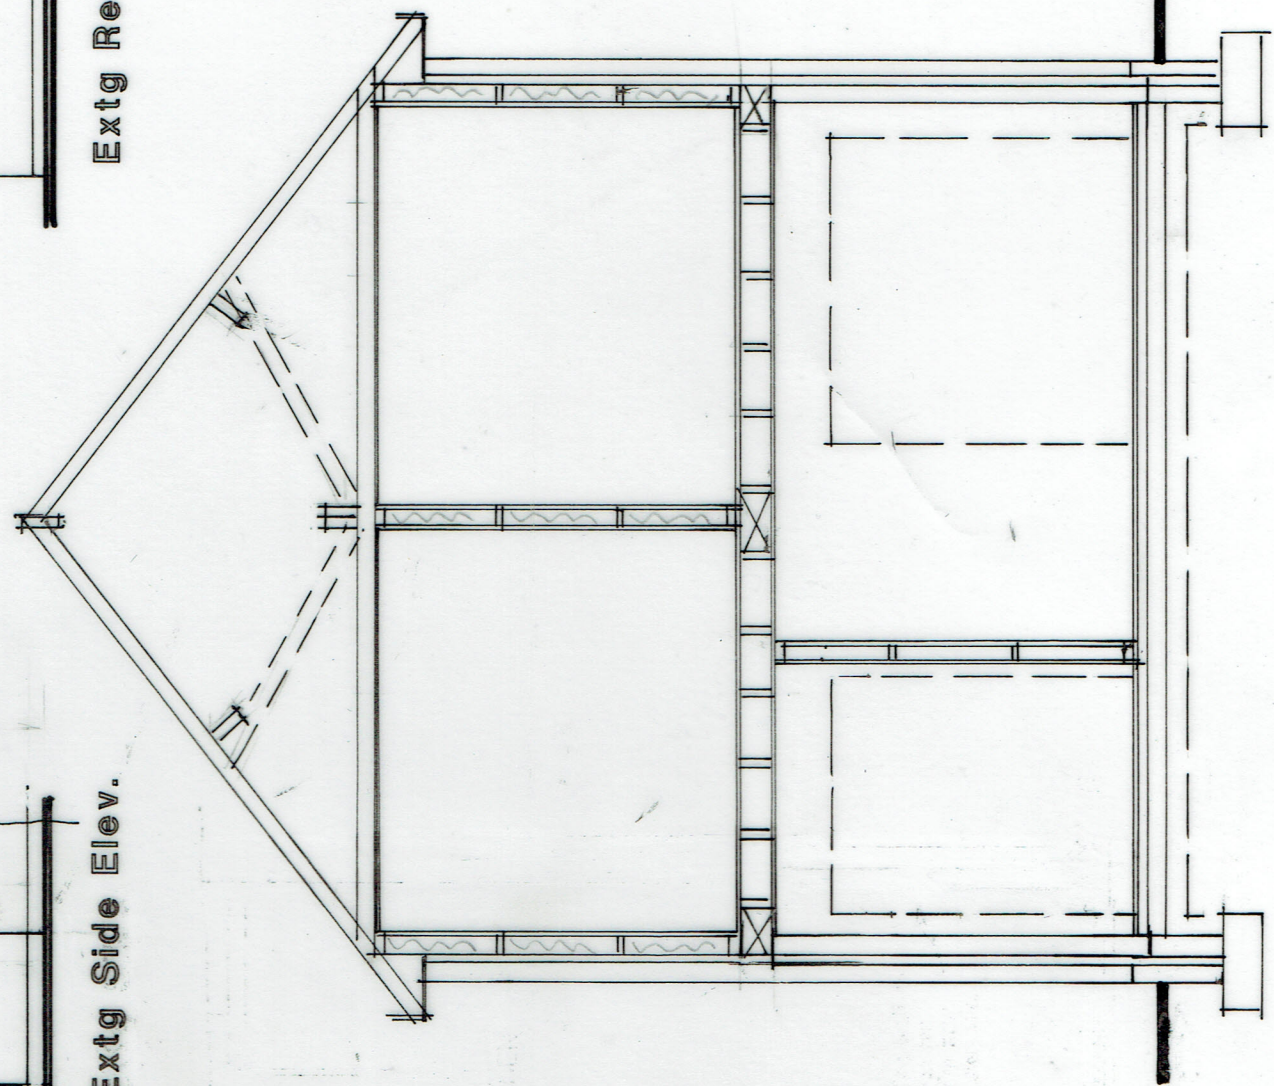

Proposed first floor rear extension at 191a London Road, Waterlooville, Hants PO7 7RL			
S. Hellyer Esq..			
Scale	1:50	1:100	Date February 2022
Drawing Number	2		
Revision			