
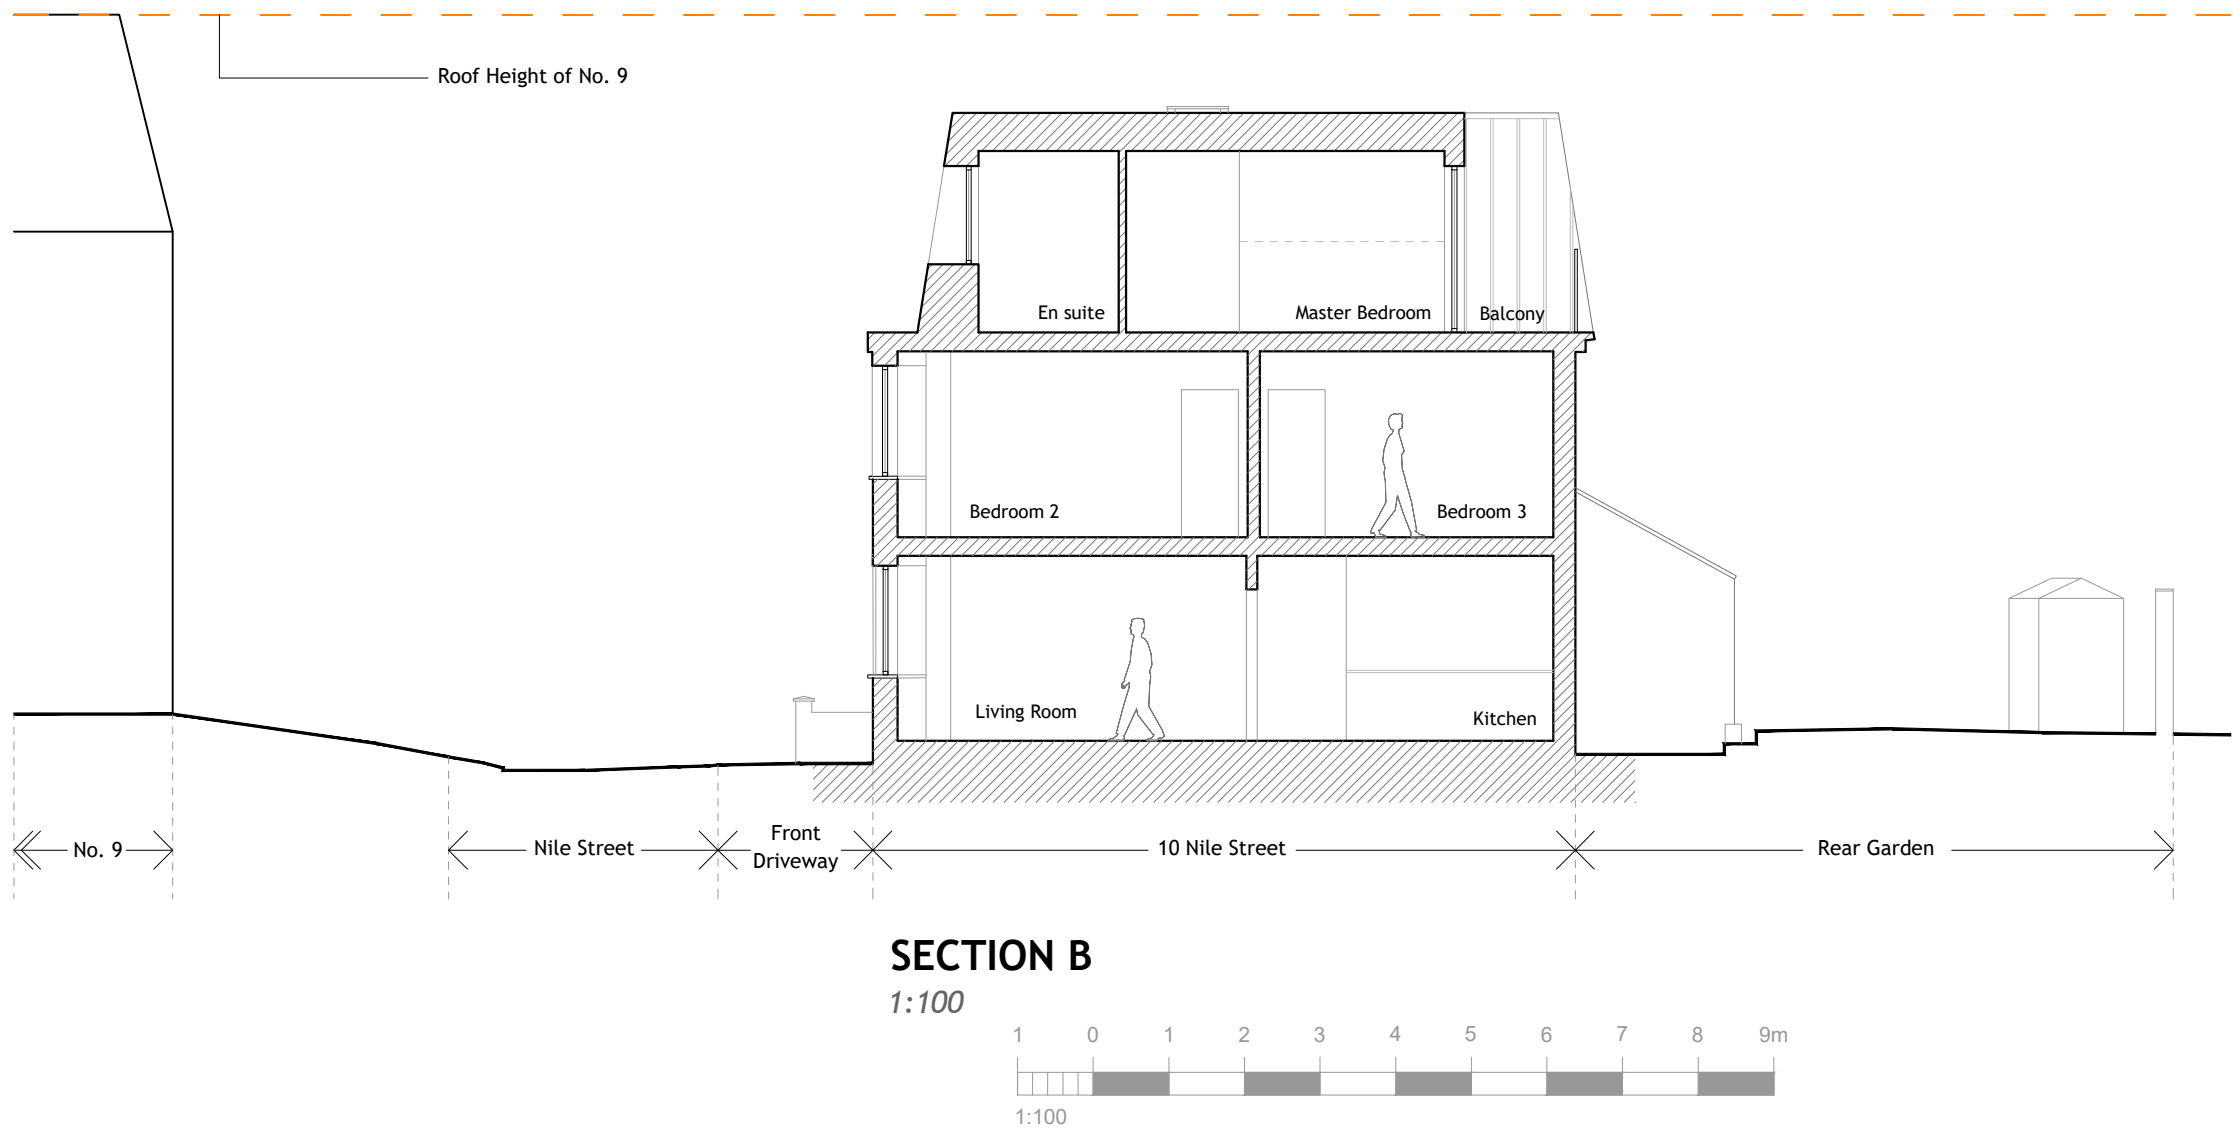
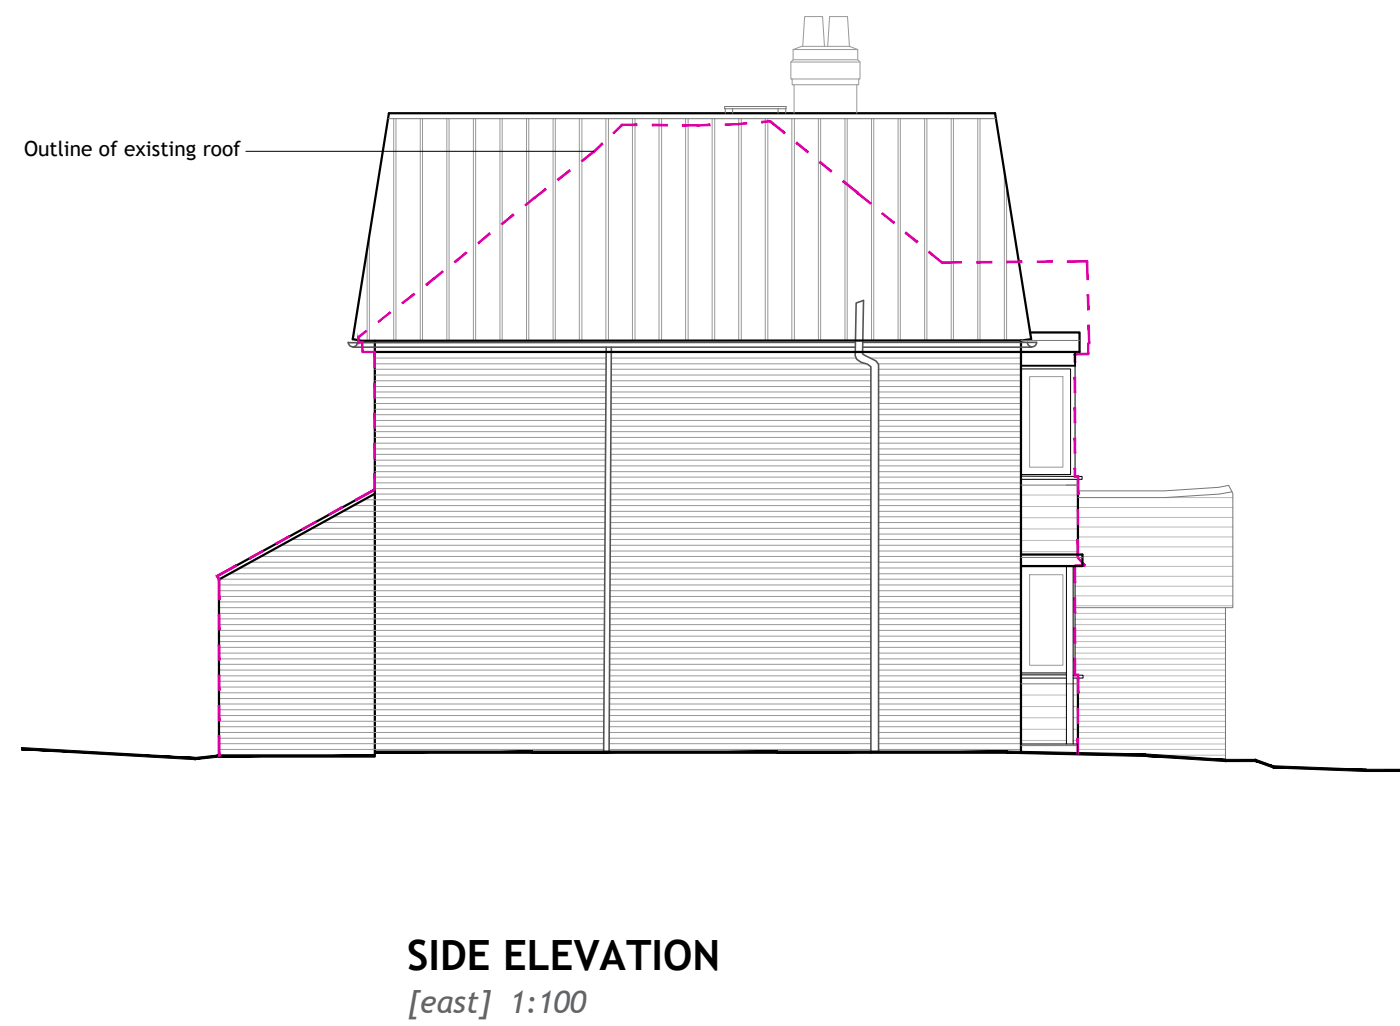
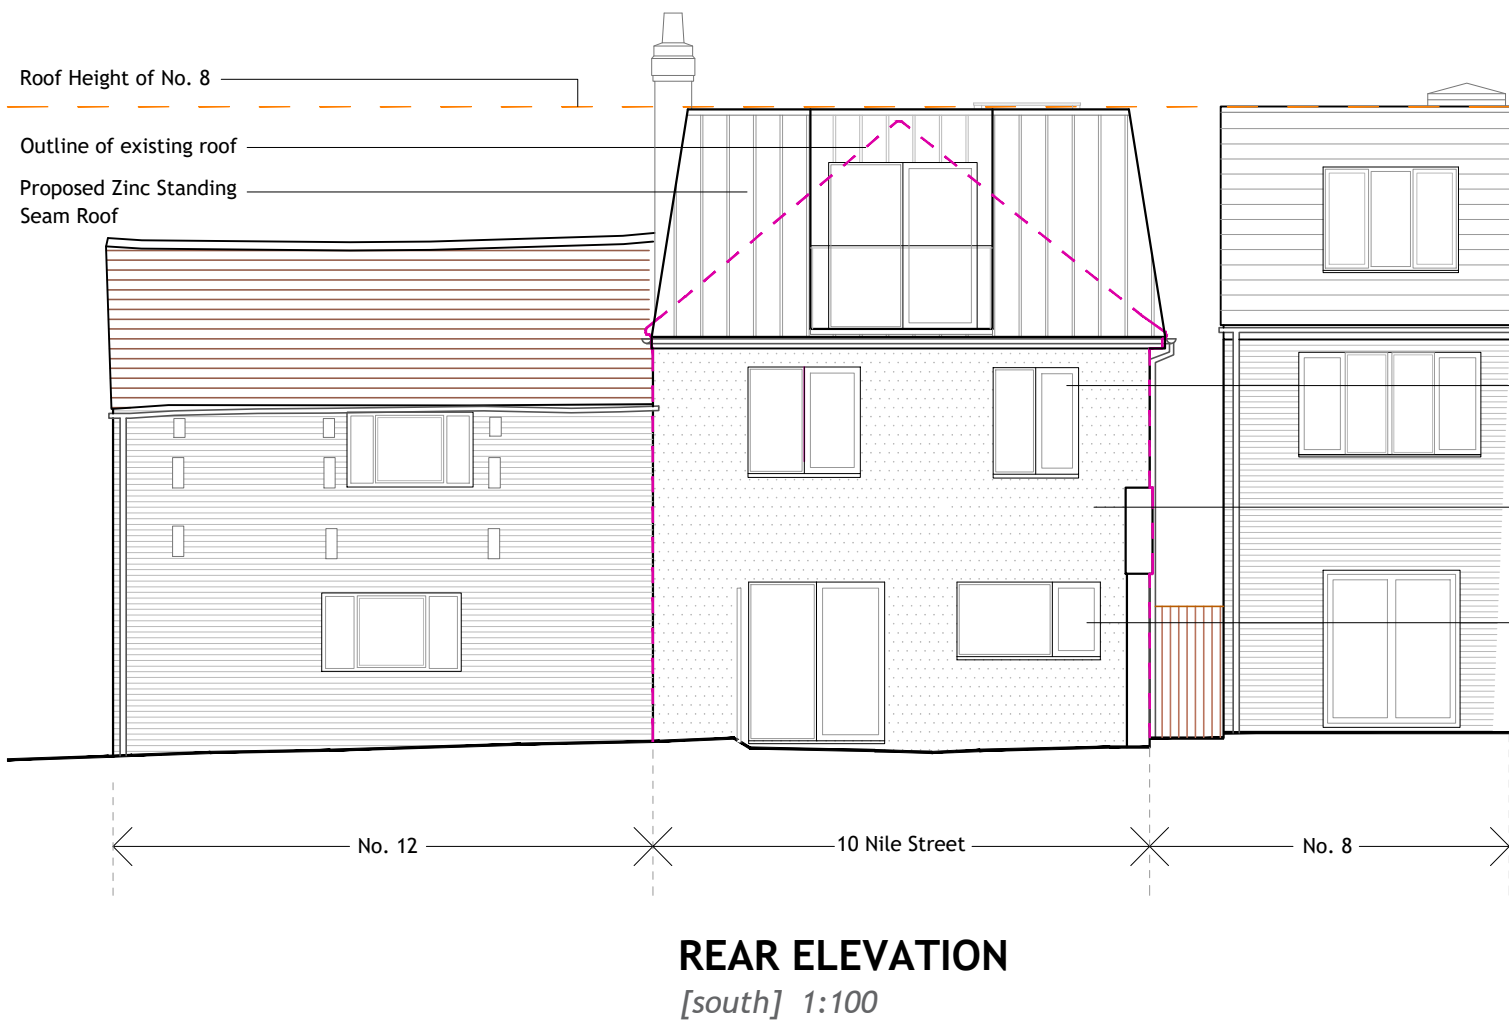
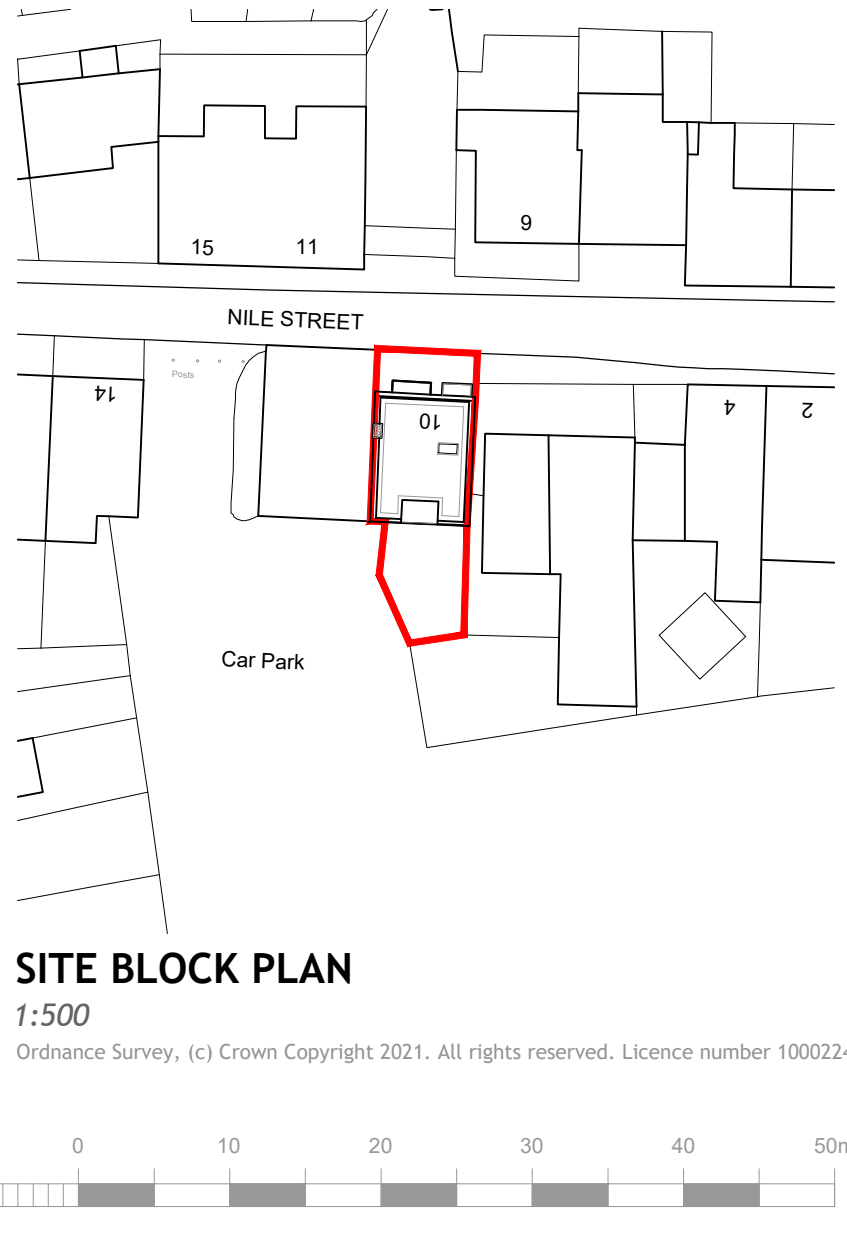
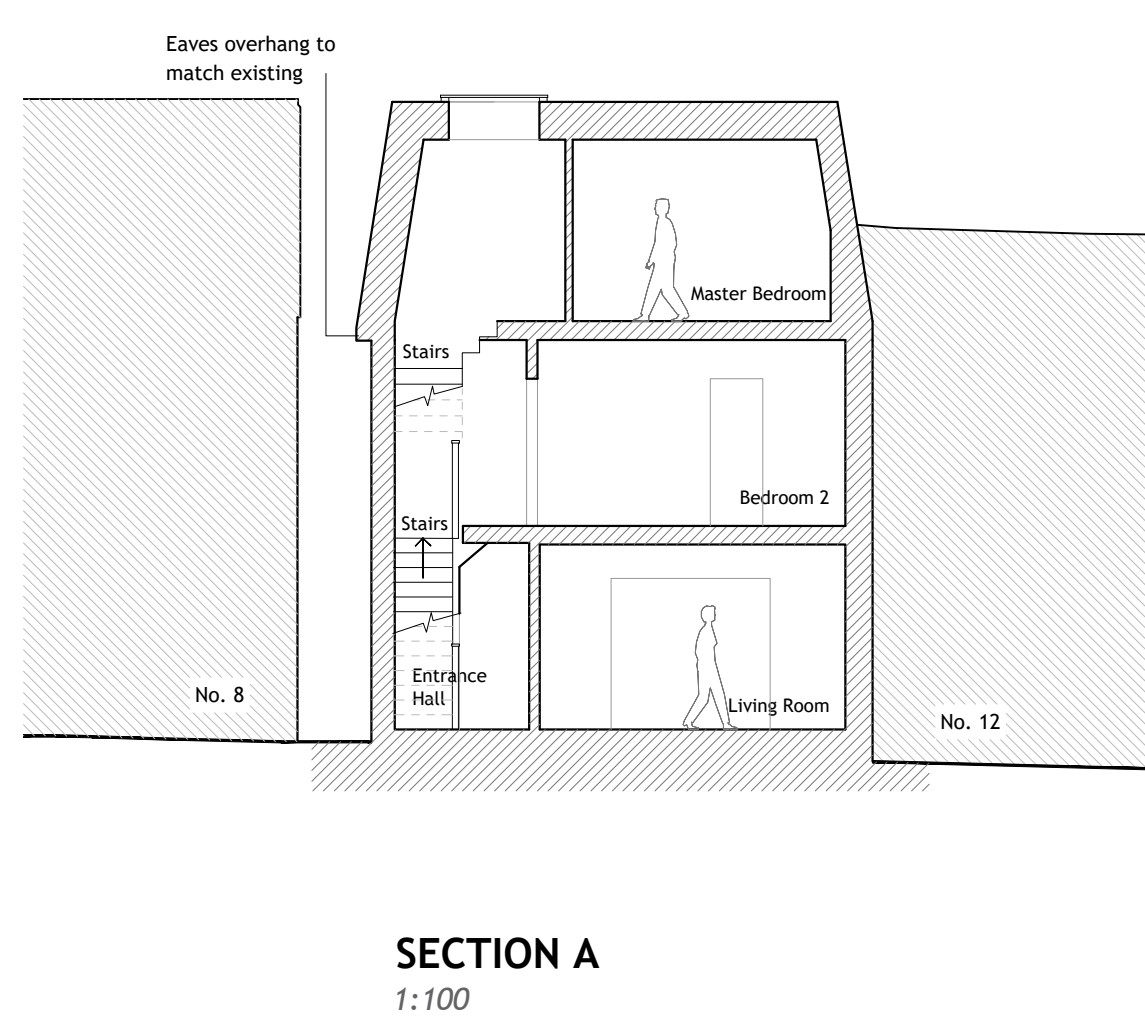
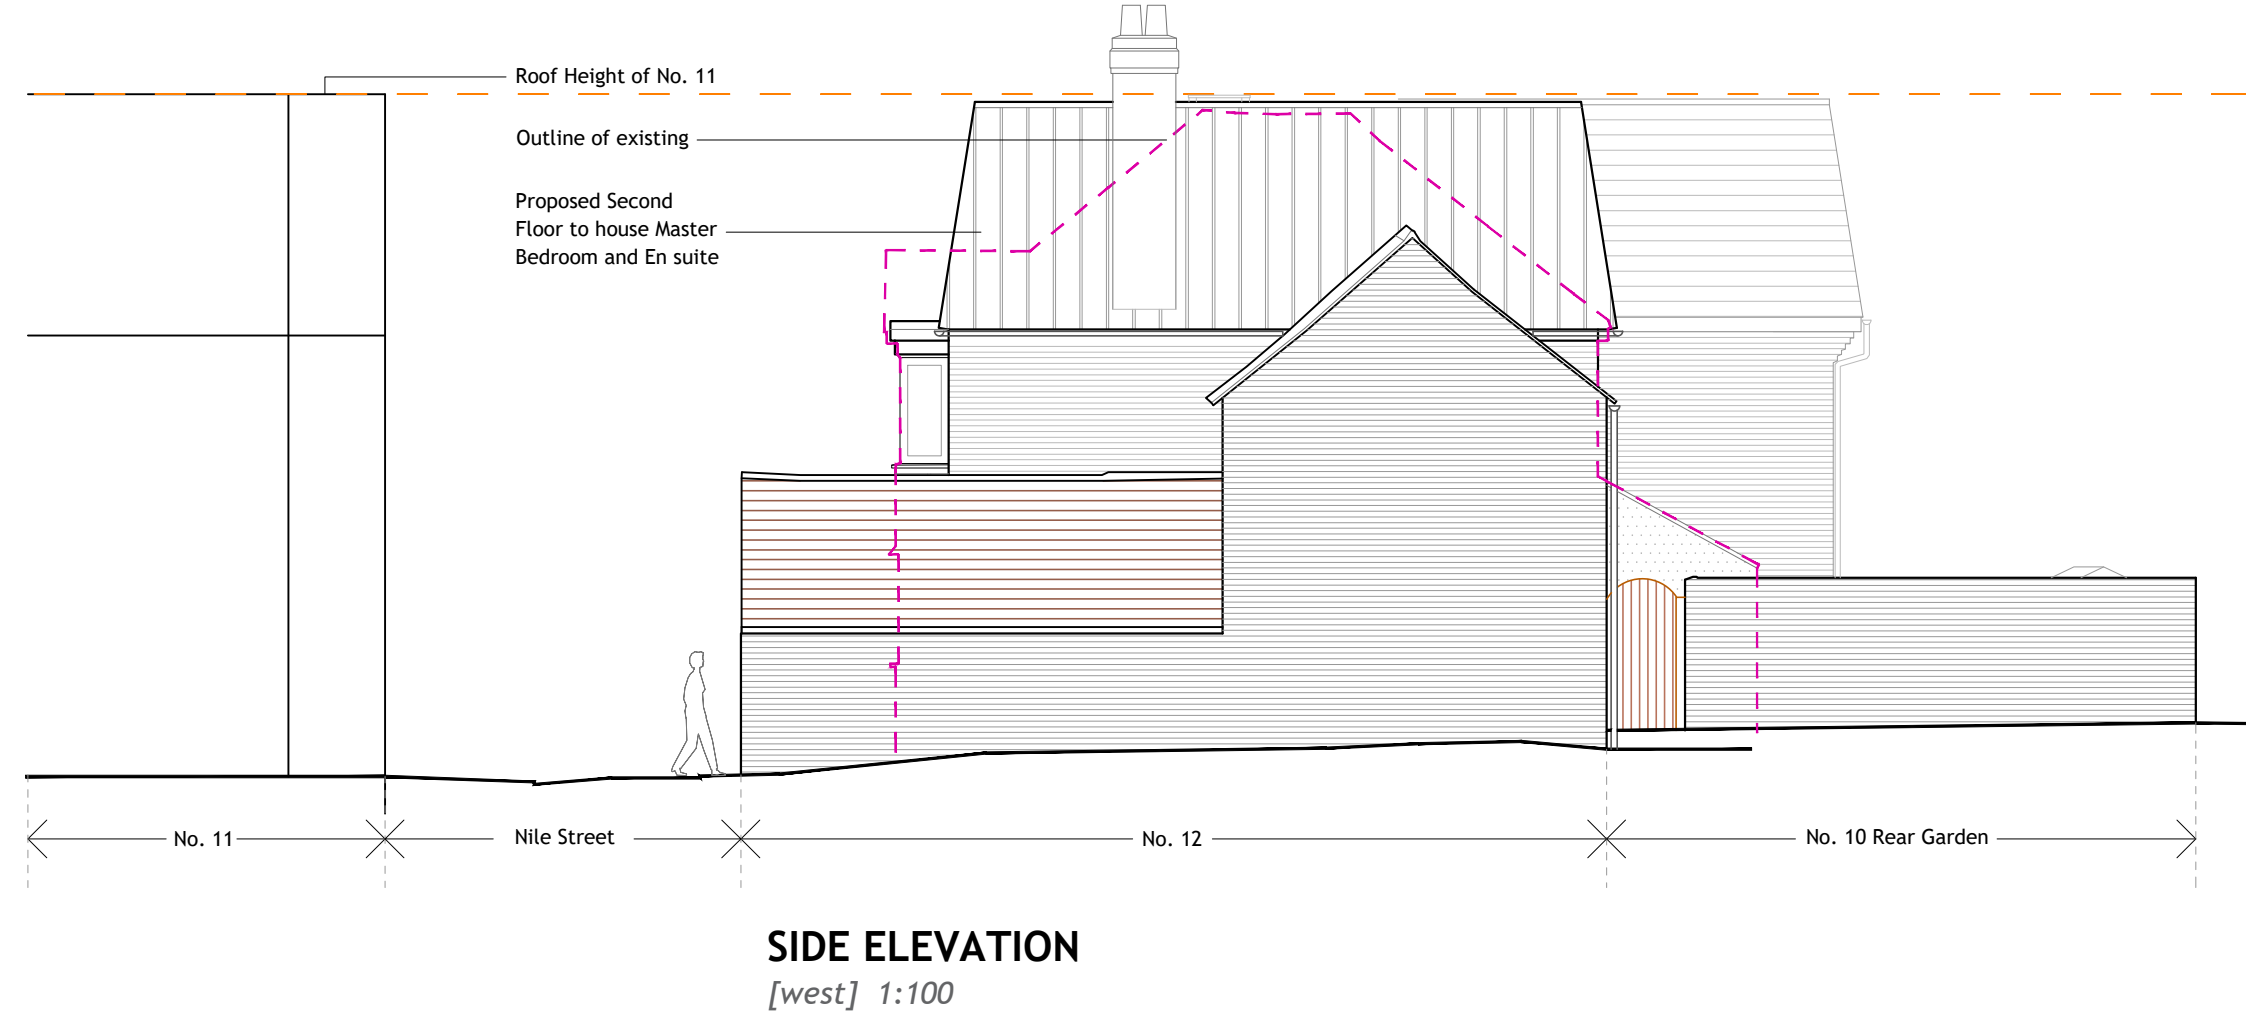
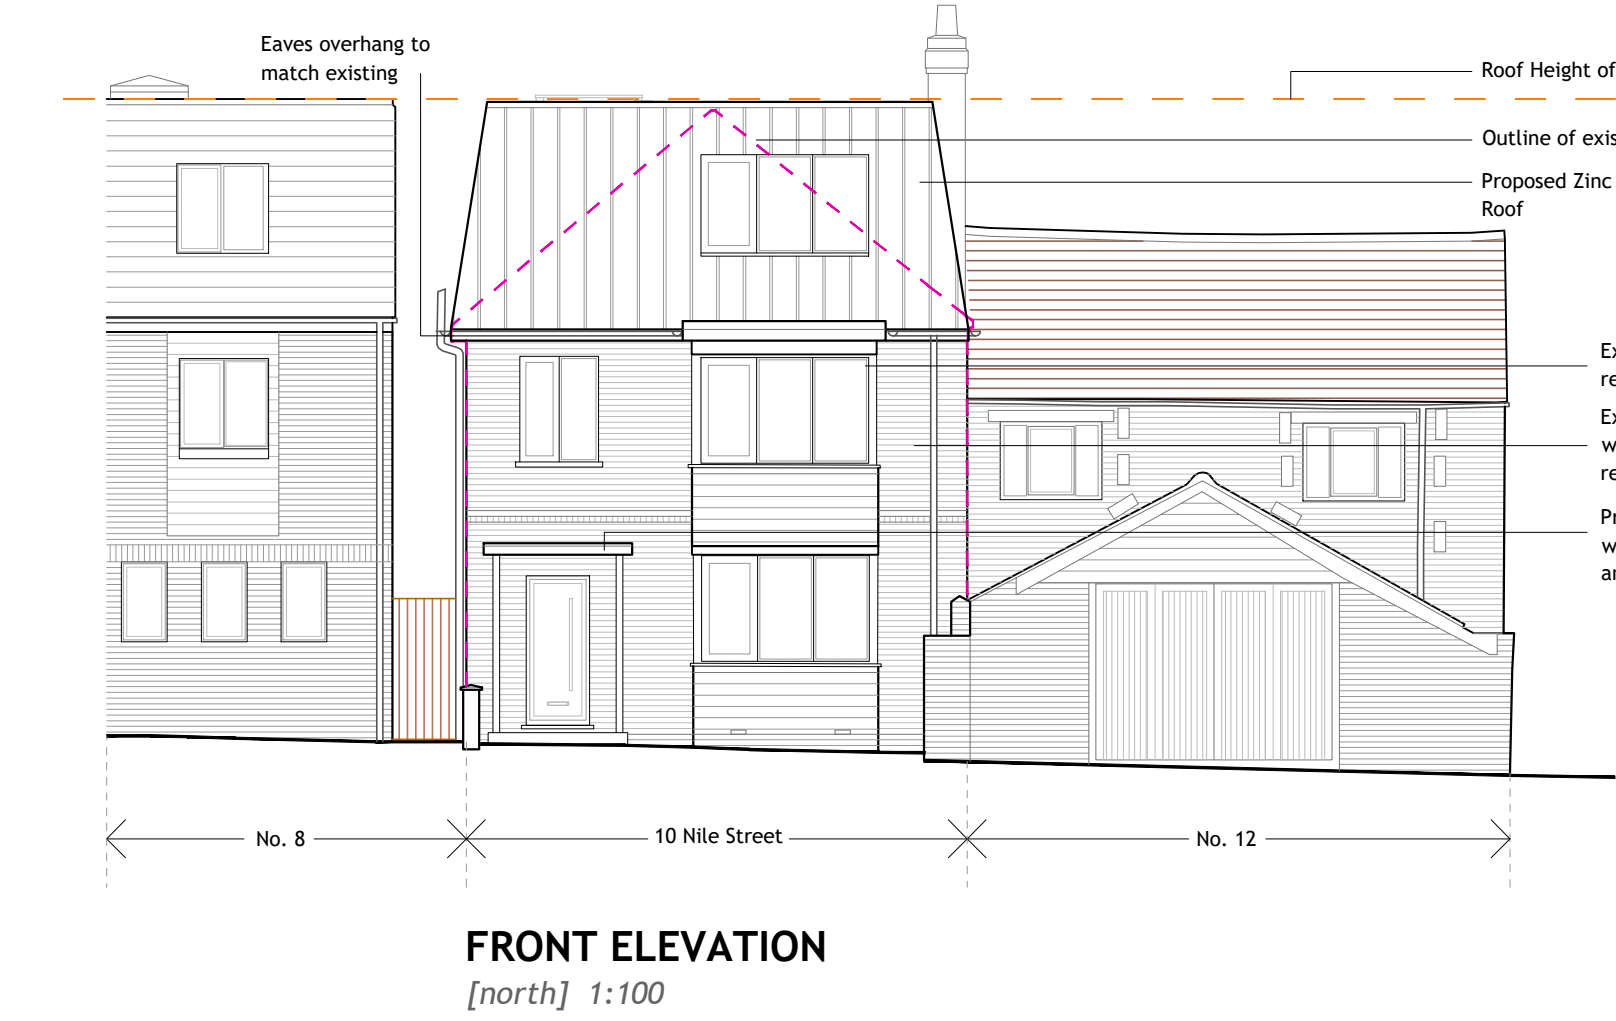
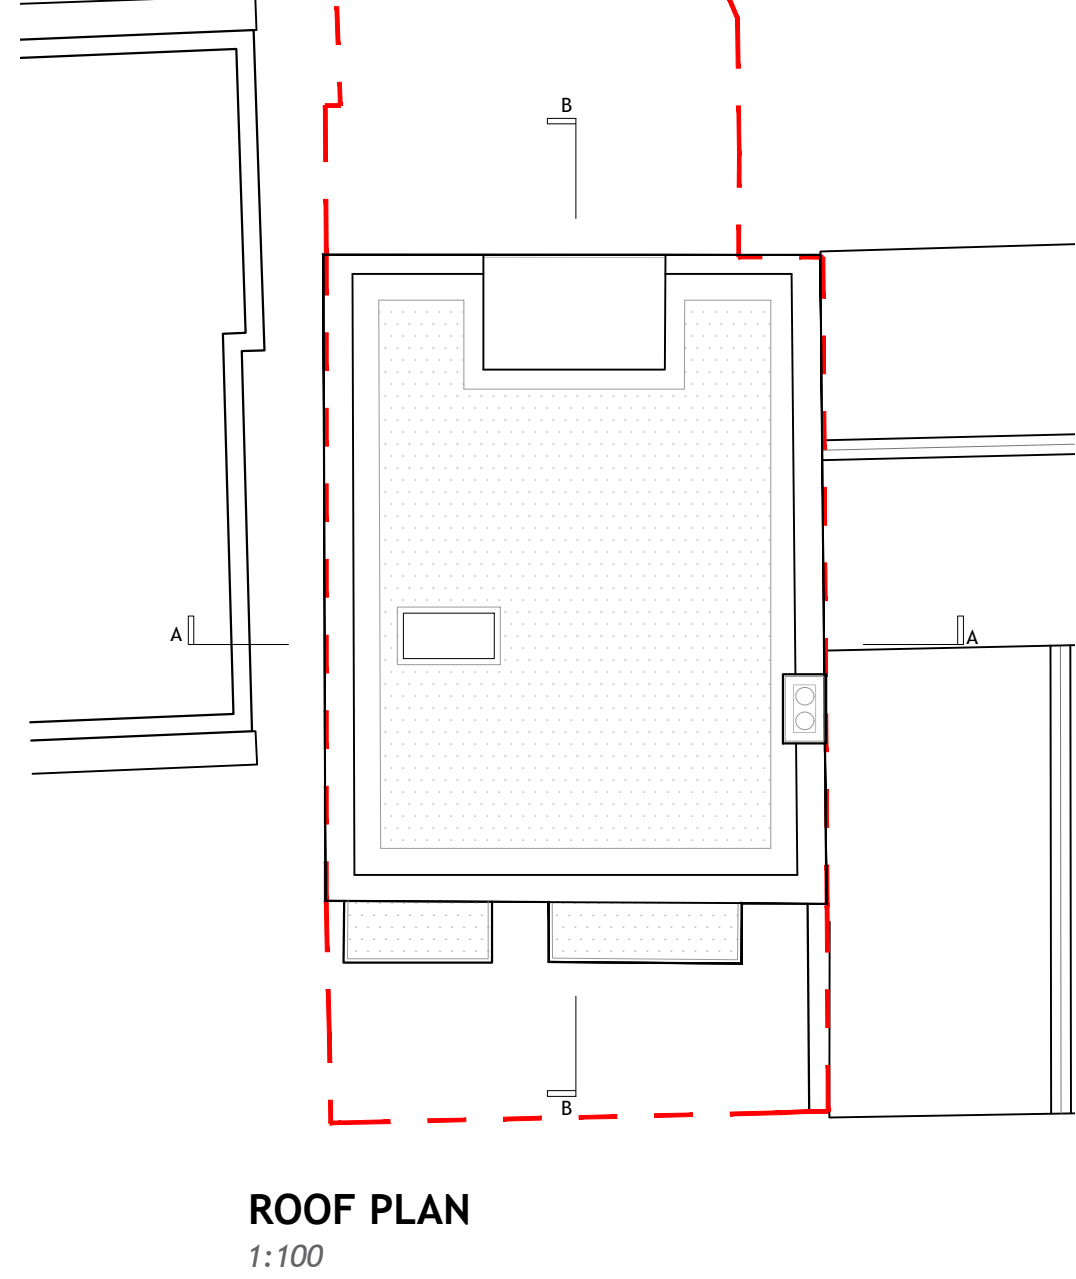
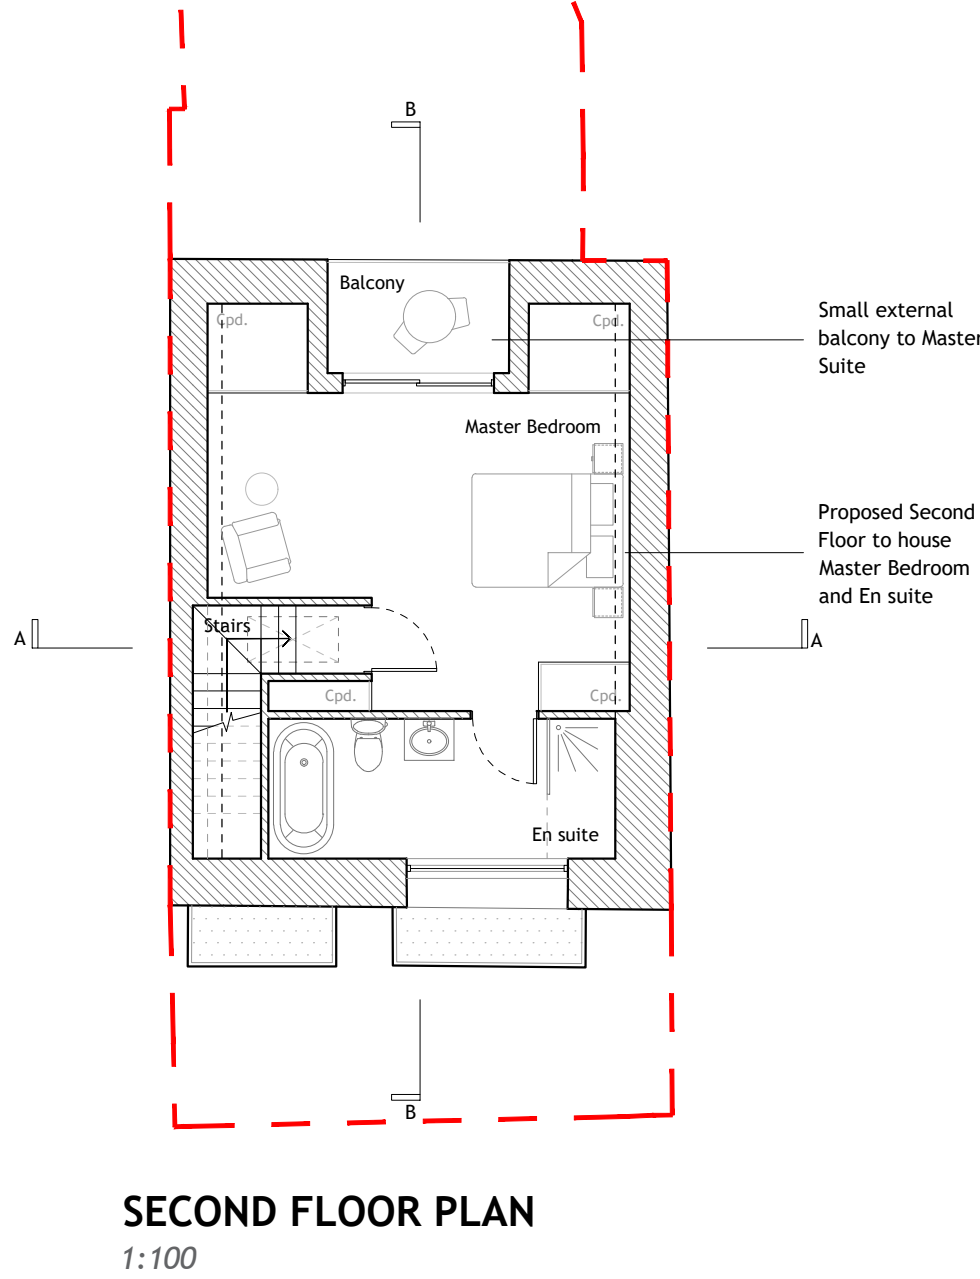
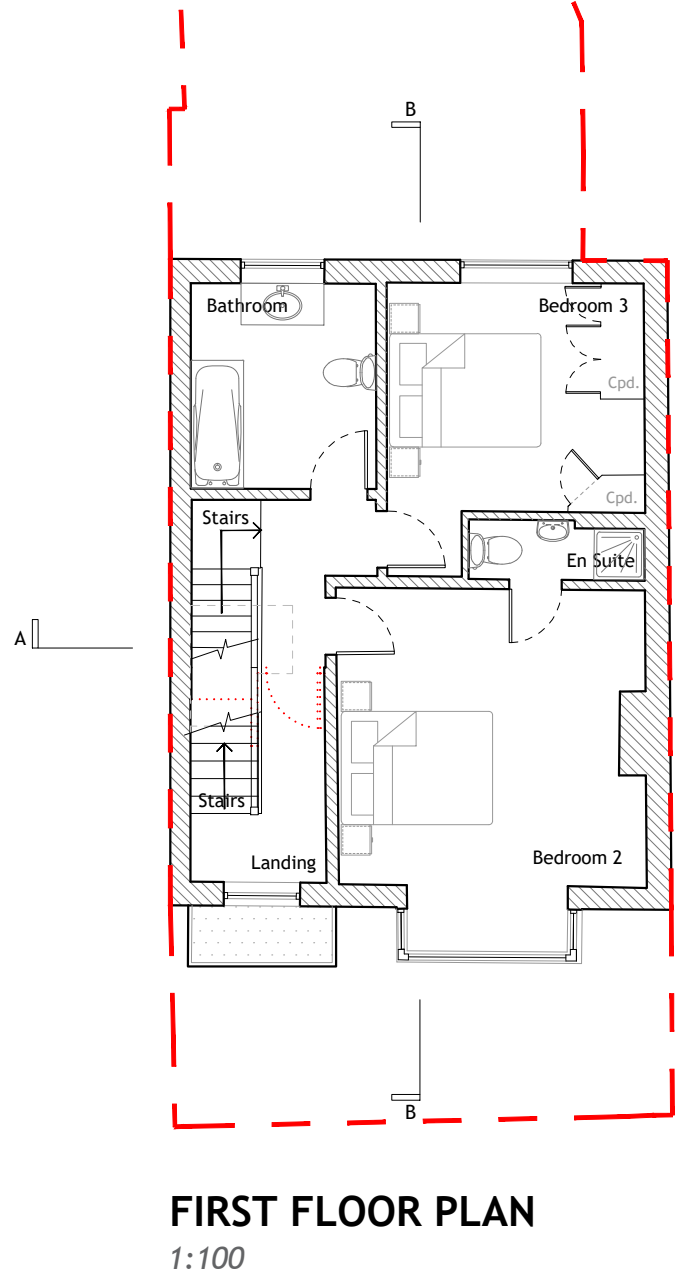


10 Nile Street, Emsworth.
PROPOSED

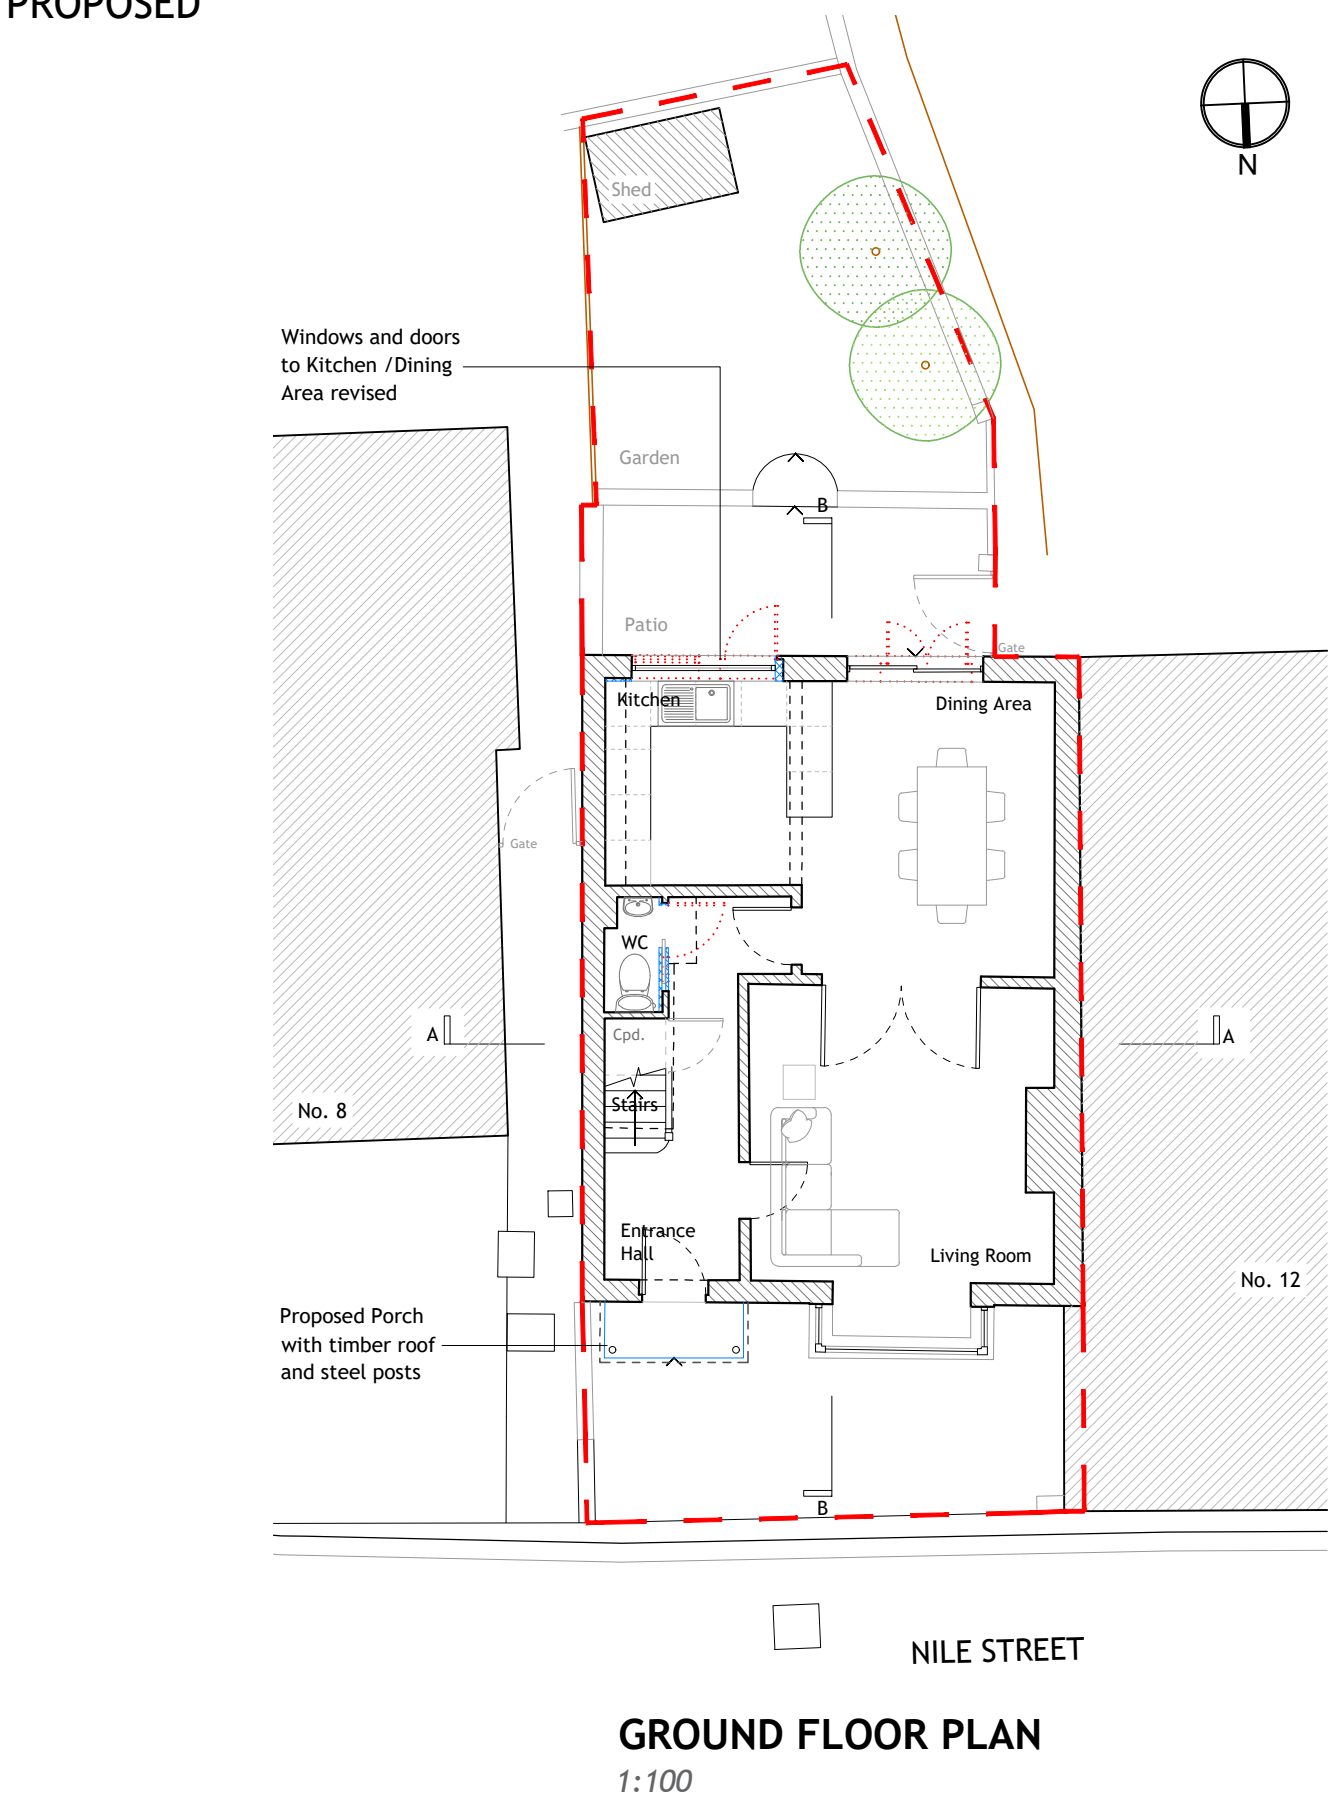

NOTES:

Dimensions to be checked on site before commencing work. Any discrepancies shall be reported to the architect immediately.

Do not scale from these drawings except for planning purposes.

Use figured dimensions only.

Where applicable this drawing is to be read in conjunction with other consultants' drawings.

All drawings to be read in conjunction with specification and all other drawings including structural engineer and mechanical and electrical drawings / specification

REV	DATE	AMENDMENT	DRAWN

hd
architects

Helyer Davies Architects Ltd
1 The Old Flour Mill,
Emsworth, PO10 7BT
01243 370 715

www.hdarchitects.co.uk mail@hdarchitects.co.uk

PROJECT
10 Nile Street
Emsworth
PO19 7EE

DRAWING
Proposed Plans, Elevations & Sections

SCALE
as noted @ A1

DATE December 2021 DRAWN EK

DRAWING NUMBER 21184-02 REVISION *