



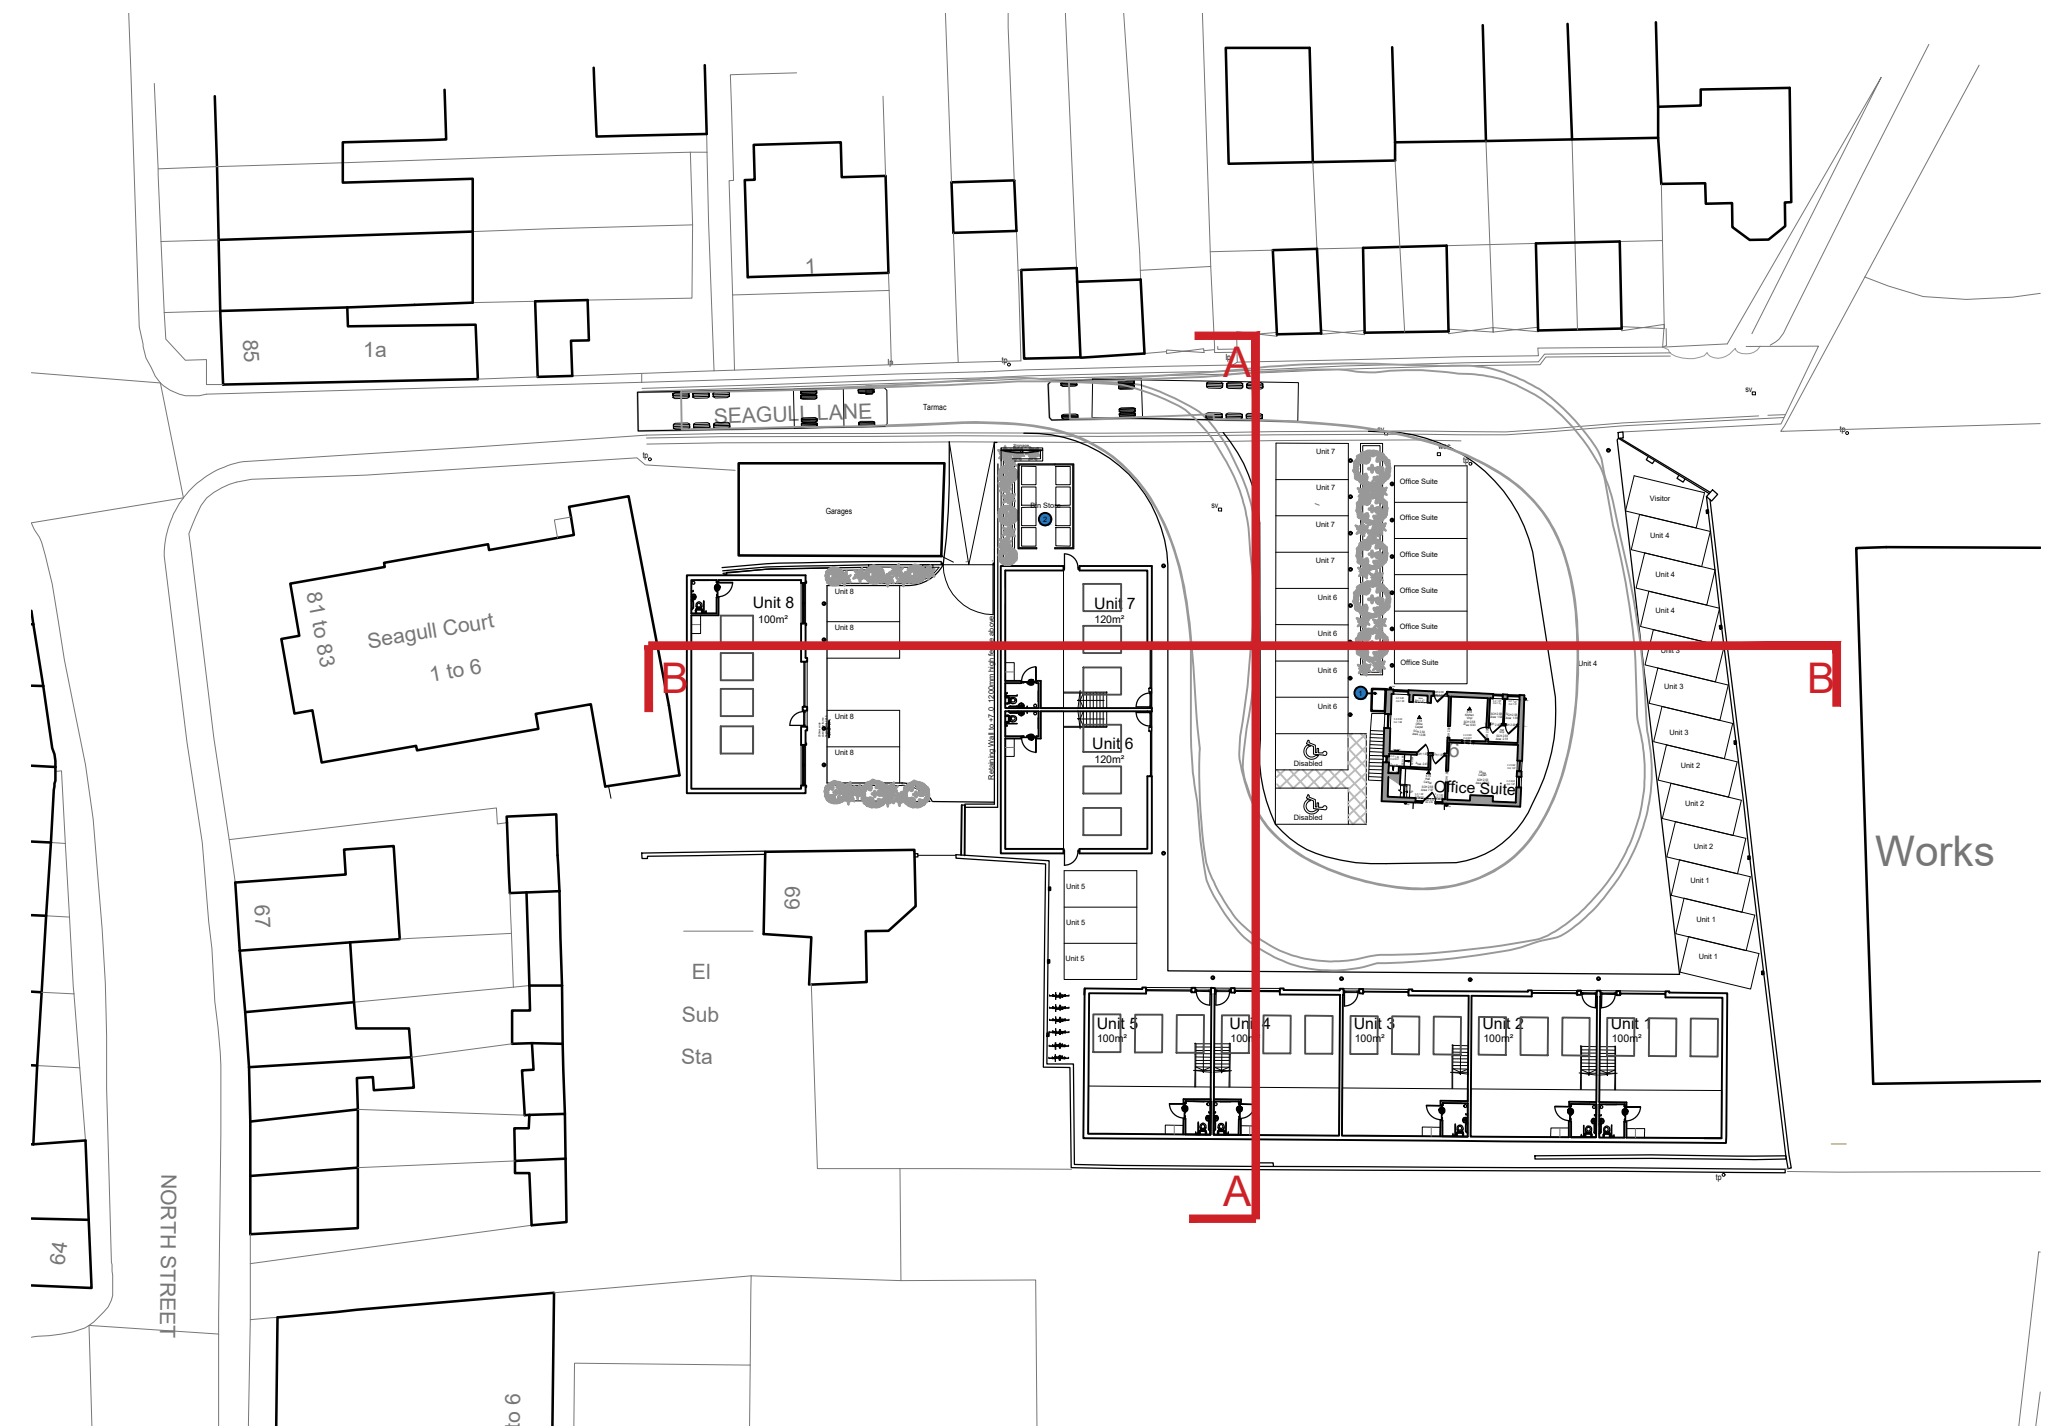

notes: revisions: A | 10.02.2022 | PT | Drawing updated & Issued for Planning

revisions:

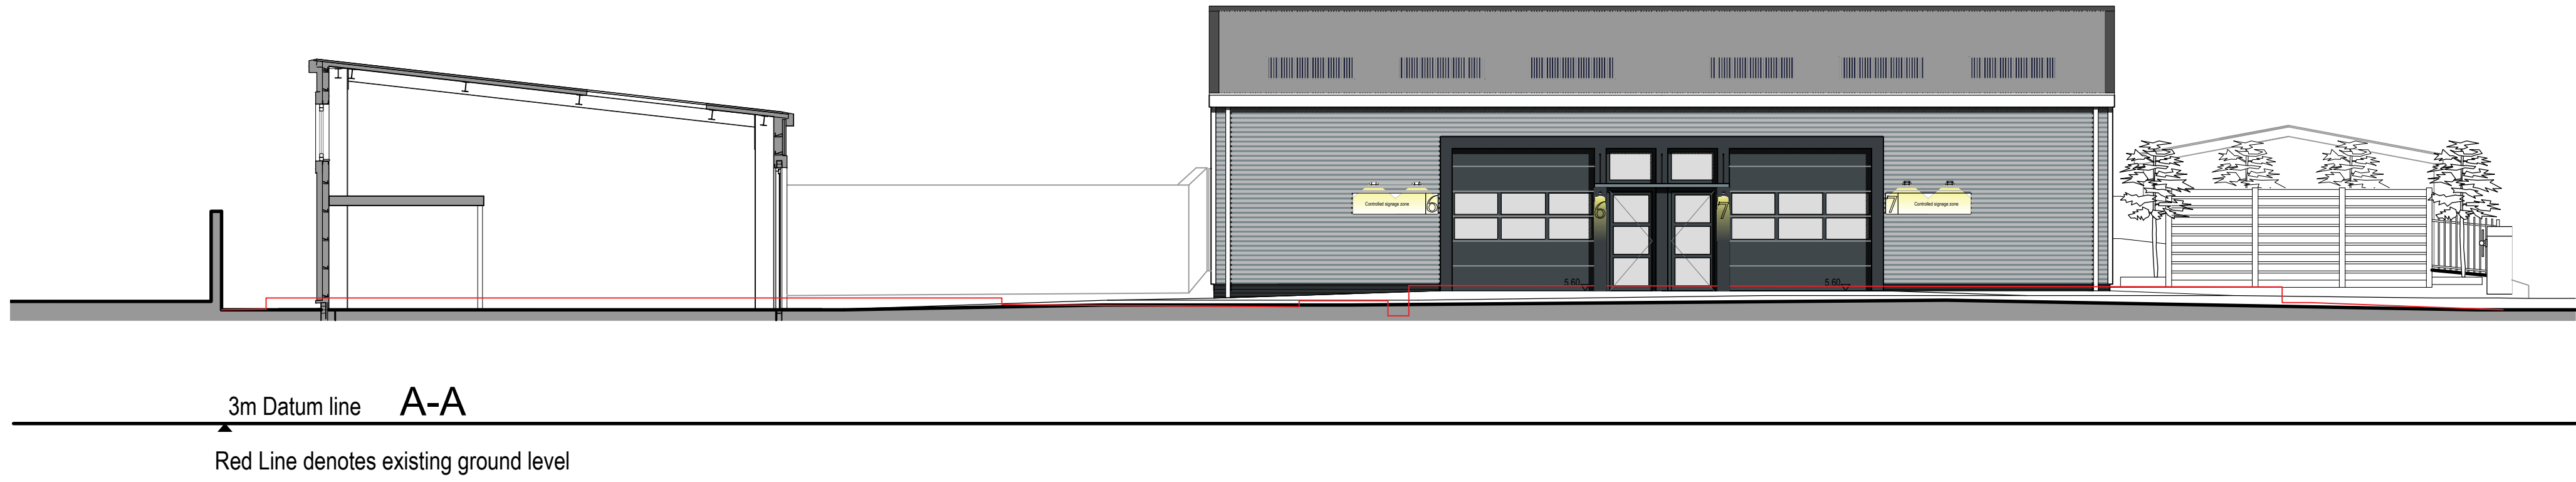

100mm @A1 / 50mm @A3

NOTE: The contractor is responsible for checking all site dimensions and levels. These should be checked prior to the ordering of any components and before the commencement of the works. All discrepancies should be brought to the attention of the Contract Administrator.

M&M Hall Family Pension Trust
Seagull Lane
Emsworth, Hampshire, PO10 7QH



PWP Architects Ltd 61 South Street, Havant, Hampshire PO9 1BZ
t: 02392 482494 f: 02392 481152
e: design@pwp-architects.com
w: www.pwp-architects.com

status :
date : November 21
scale : 1:100 @ A1
drawn : PT
checked : IV

Proposed Site
Sections

job: 5807 dwg: 4006 rev: A