




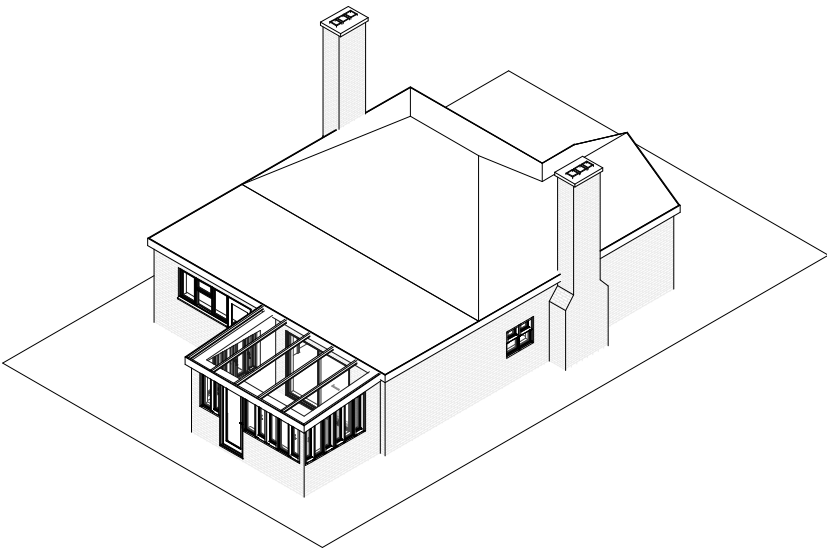

Existing 3D 3

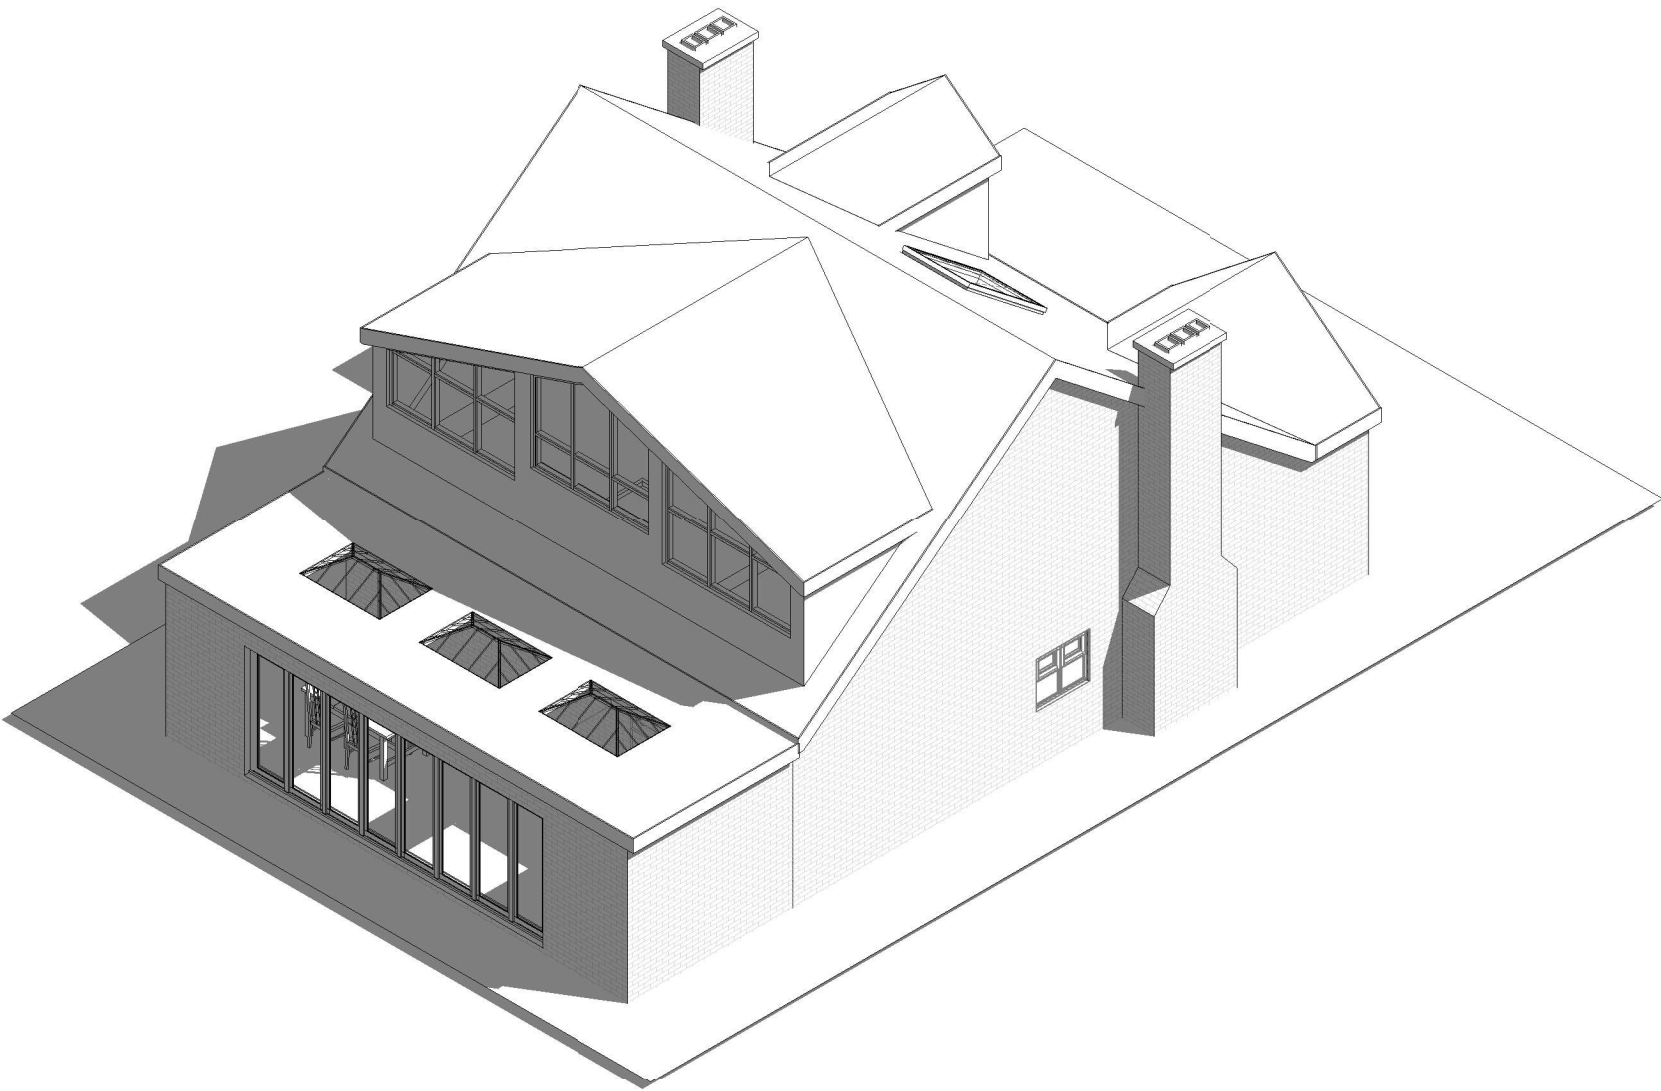

Proposed 3D 3

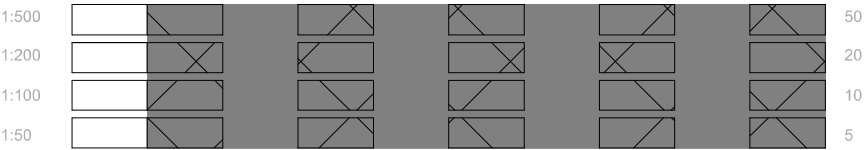

pd

parkers
executive
design

All measurement to be checked on site prior to any commenent
(C) Copyright of Parkers Design (Southern) Limited. Any reproduction of these drawings will require written authority from the copyright owner.

Parkers Design Limited - The Studio @ 90 , PO9 2PR
www.pexd.co.uk - info@pexd.co.uk - 07776 008822

PROJECT		CLIENT						
87 Stakes Road PO7 5NR		Afshar						
SHEET		Date		Issue Date		Scale (@ A3)		
		Drawn by		SW		DRAWING NUMBER		REV
		Checked by		SR		P 6		
3D 3								