




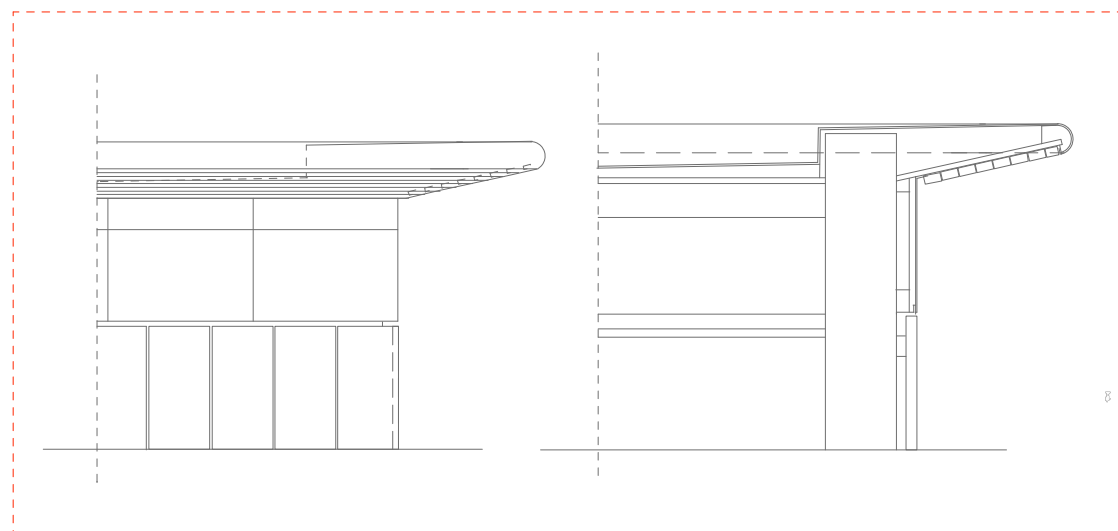

elevation and section of proposed extended eave " cornice" detail - NTS

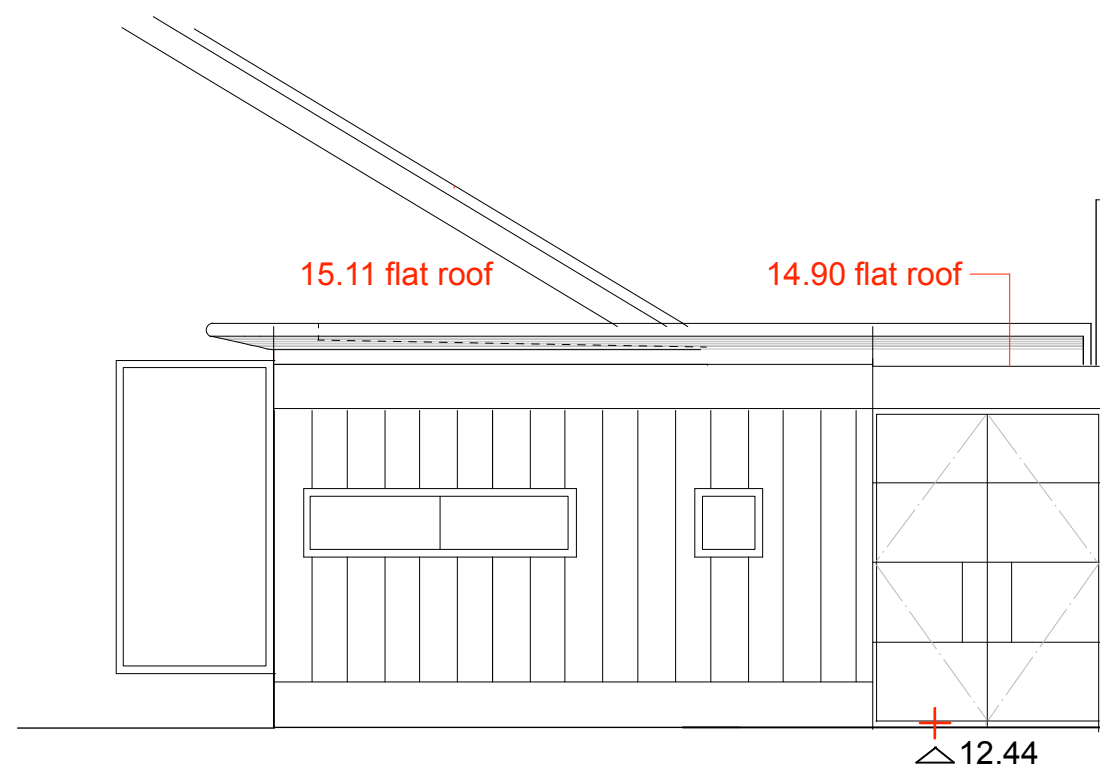

typically
Govette Pioneer
windows and doors. finished
RAL 7016 dk grey

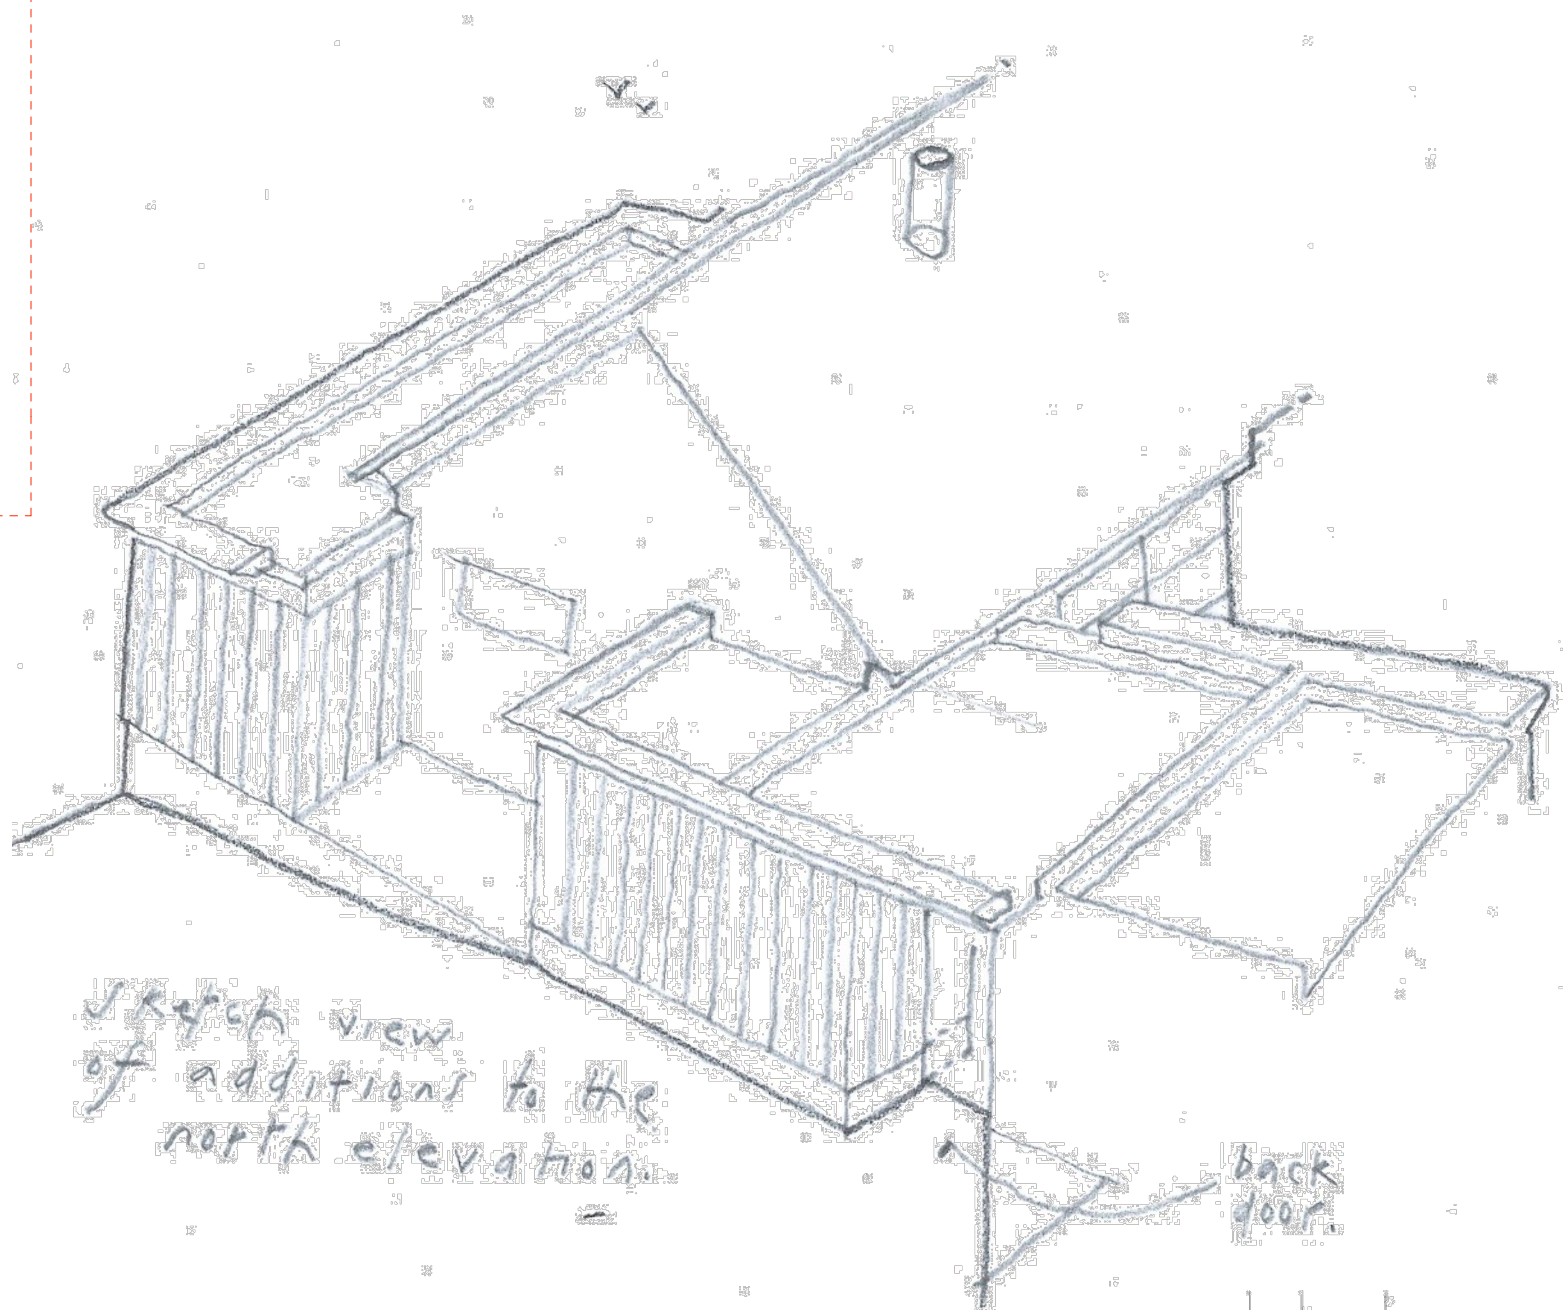

E + K GRANT				
revision	date	description		
		project 27 LEIGH ROAD drawing title SKETCH of roof details		
job#	dwg#	scale	rev#	date
	11	NTS		3/22