



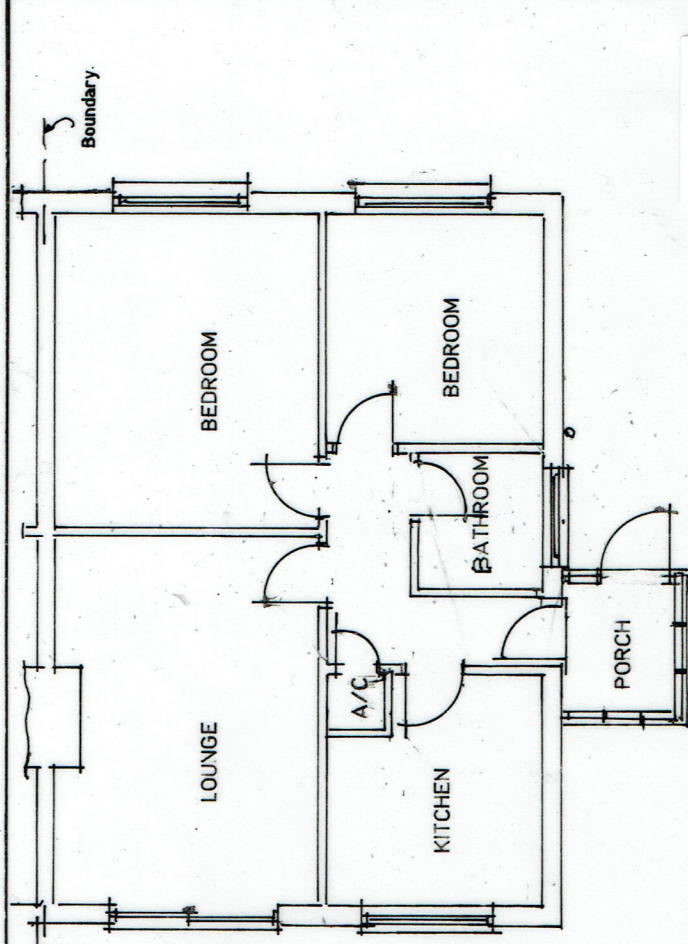


Existing Floor Layout.

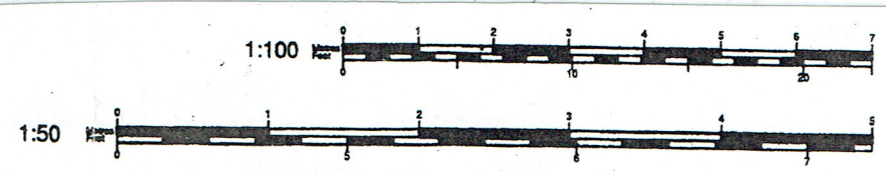


Proposed rooms in roof with front & rear dormers plus single storey rear extension at 9 Margaret Close Waterlooville, Hants. PO7 6PD


Miss V. Campbell-Smith.	
Scale 1:50	Date January 2022
A3 Drawing Number 1	
Revision	A

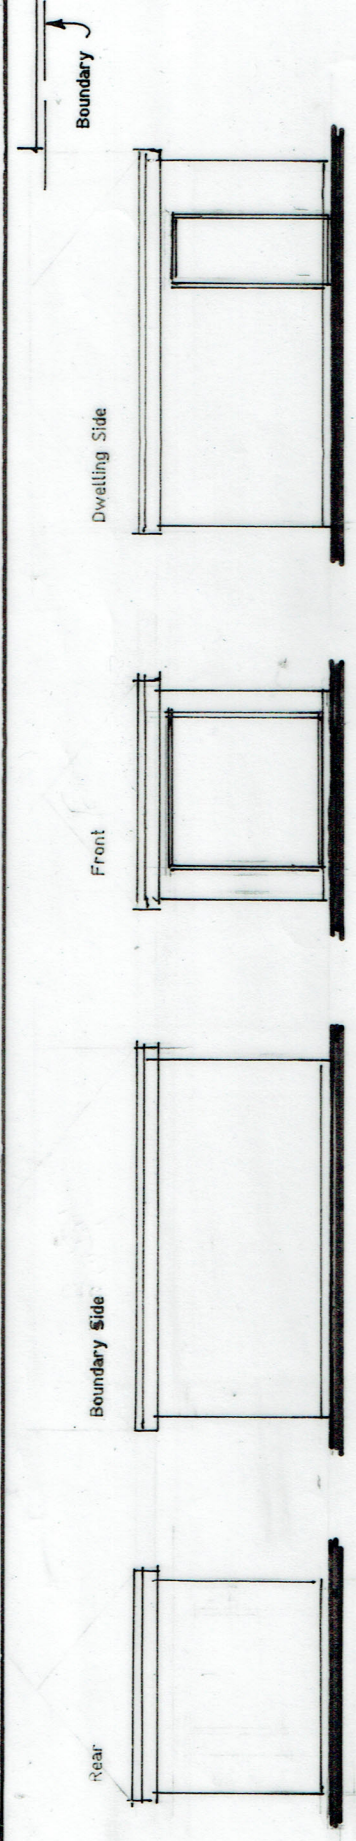

Existing Garage Elevations.

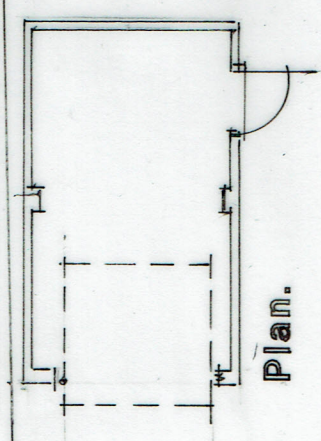

Plan.

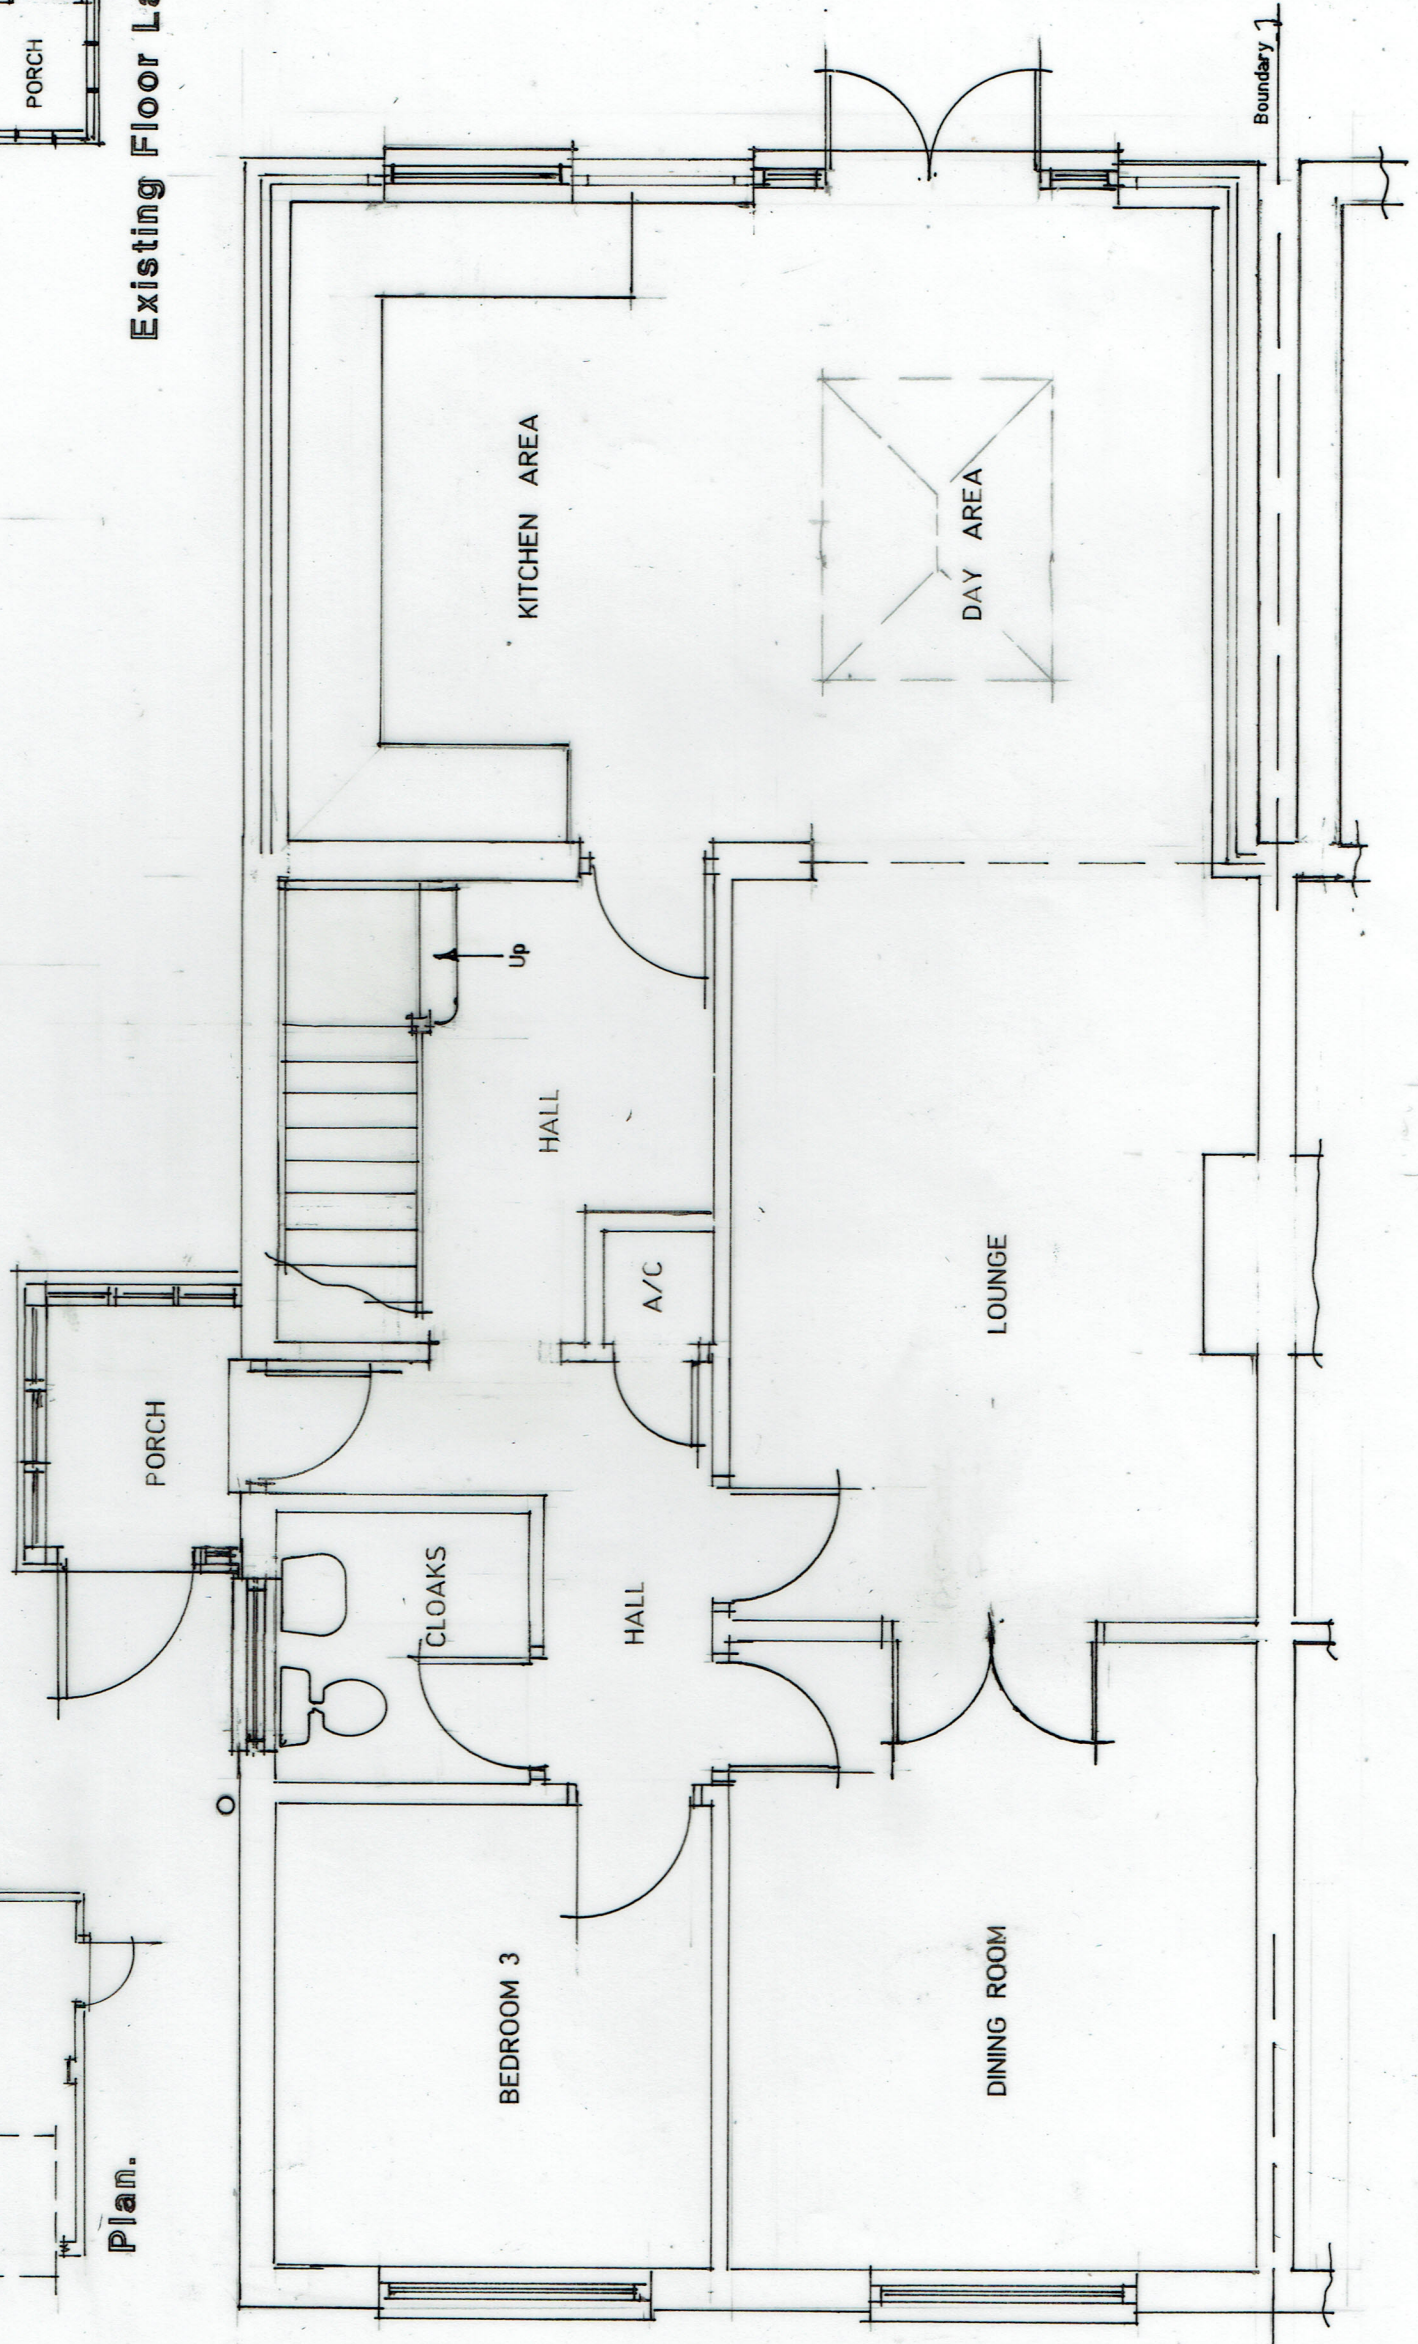

Proposed Ground Floor Layout.