



EXISTING ELEVATIONS 1:100

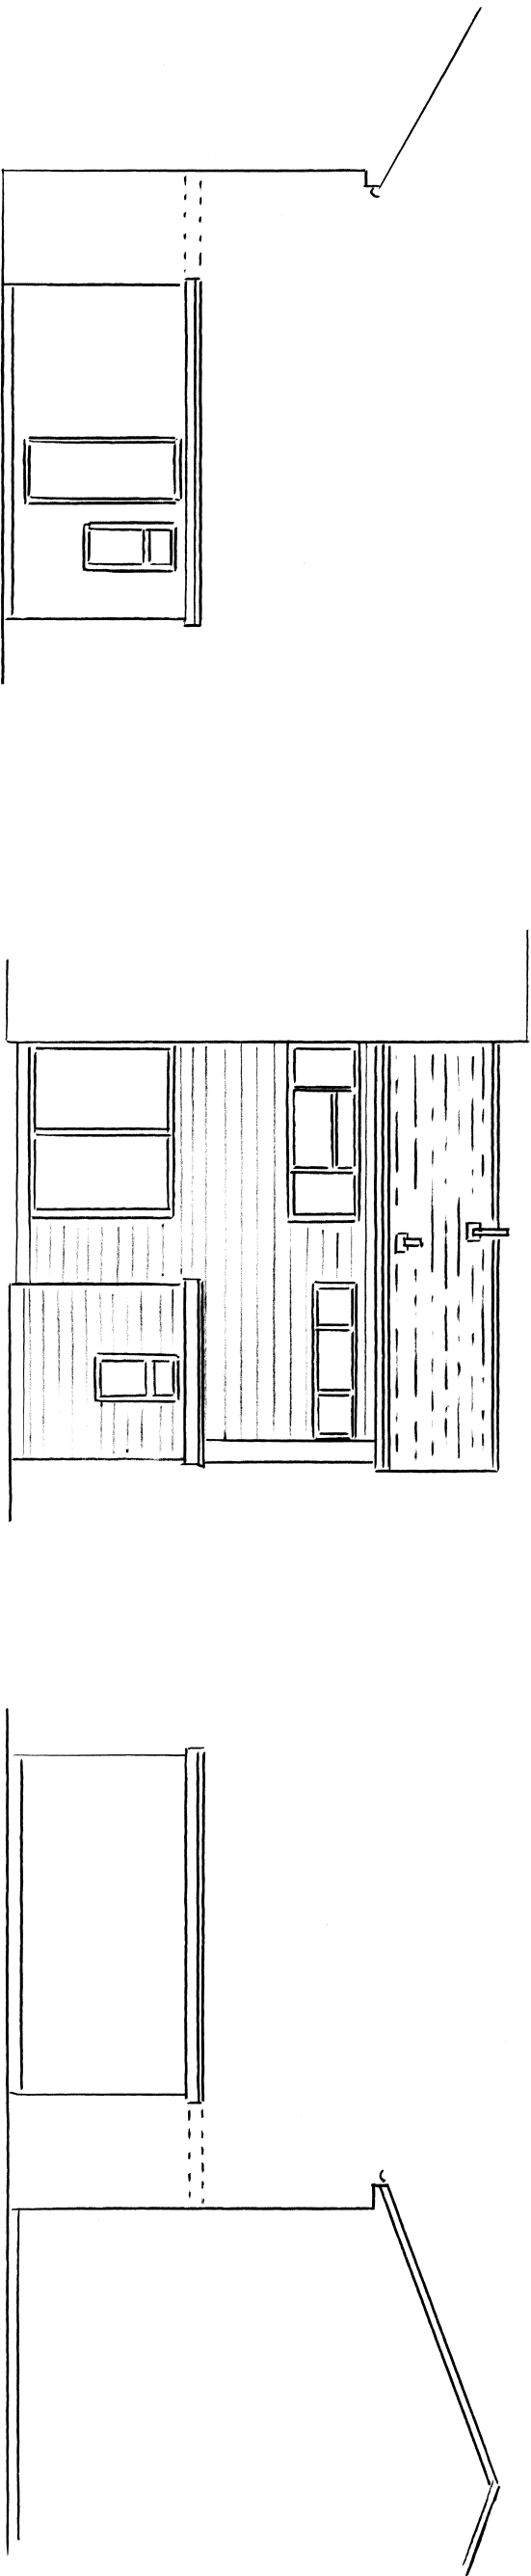

SIDE ELEVATION (EAST)

REAR ELEVATION (NORTH)

SIDE ELEVATION (WEST)

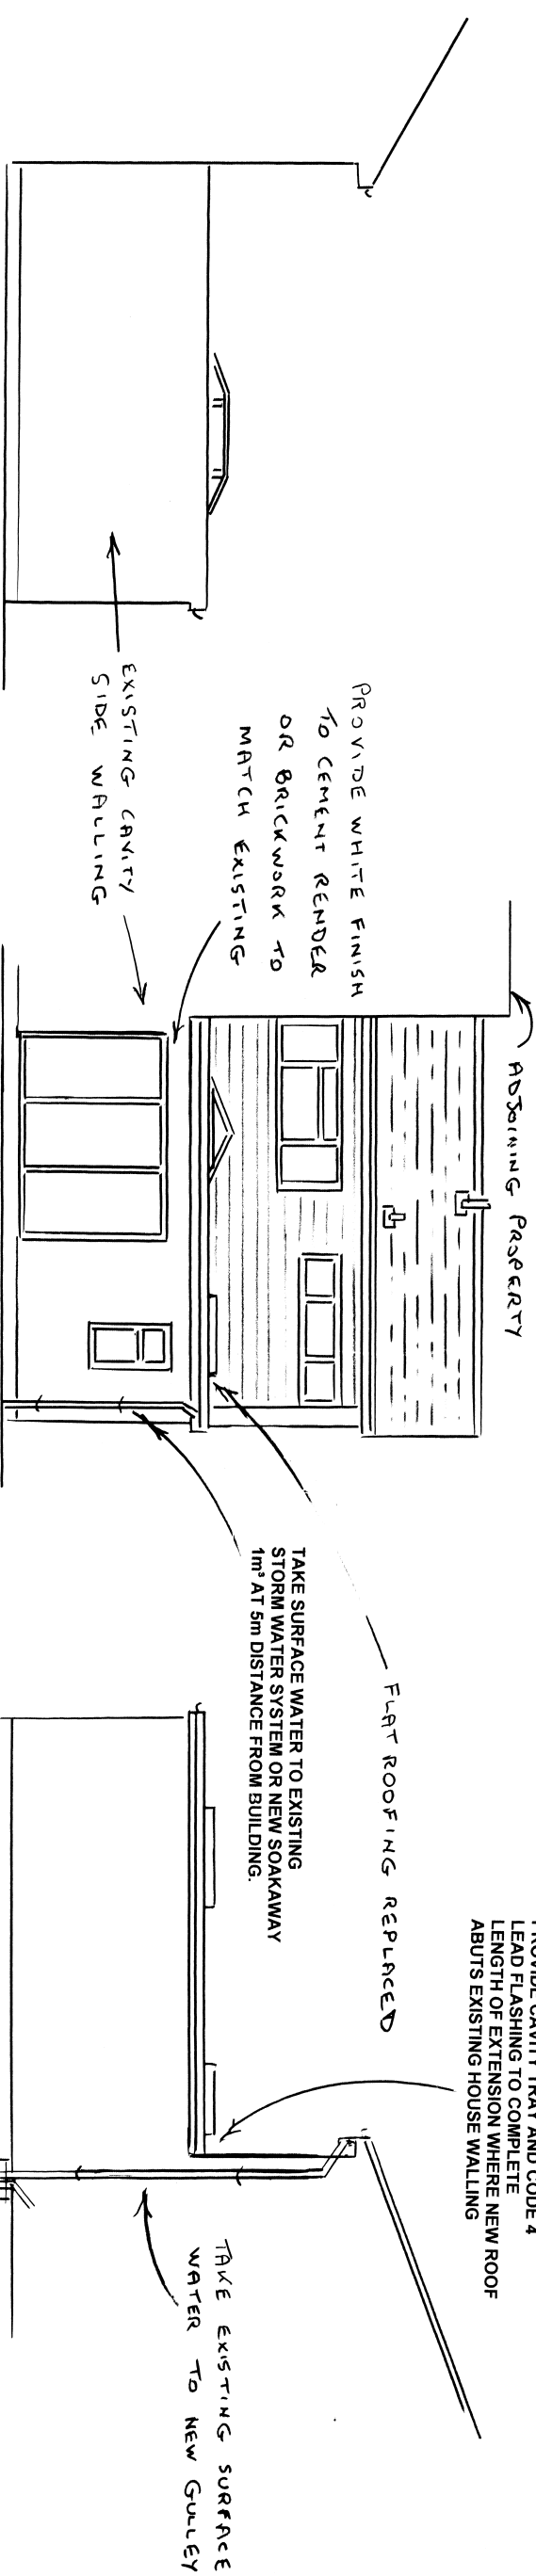

SIDE ELEVATION (EAST)

REAR ELEVATION (NORTH)

SIDE ELEVATION (WEST)

PROPOSED ELEVATIONS 1:100



ROGER CLARK (ARCHITECTURAL SERVICES)
Tel: 023 9237 3841

PLAN No: 24525 / 2

Elevations 1:100 @ A3

Drawing :

PROPOSED EXTENSION
16 PASSINGHAM WALK
COWPLAIN