



Monitoring Report

FSI Ref: 22485
Issue Date: March 2022

Risk Address: 20 Pinetree Gardens
Waterlooville
PO8 8AE

Company: Claims Consortium Group
Claim Ref: CH20218895

Managing Director:
Finance Director:

Martin Rush MSc FGS
Louise Banks BSc (Hons)

Geotechnical Compliance &
Logistics Supervisor:

Perry Martin MCIHT

Laboratory Manager:

Jade McLellan

Senior Geologist:
Assistant Geologist:
Trainee Geotechnical Assistant:


George Baron BSc (Hons) FGS
Scott Parker BSc (Hons) FGS
Sarah Brand

SITE PLAN

Property Address: 20 Pintree Gardens, WaterlooVille, PO8 8AE

Client Claim Ref: CH20218895

Survey date: 10/06/2021

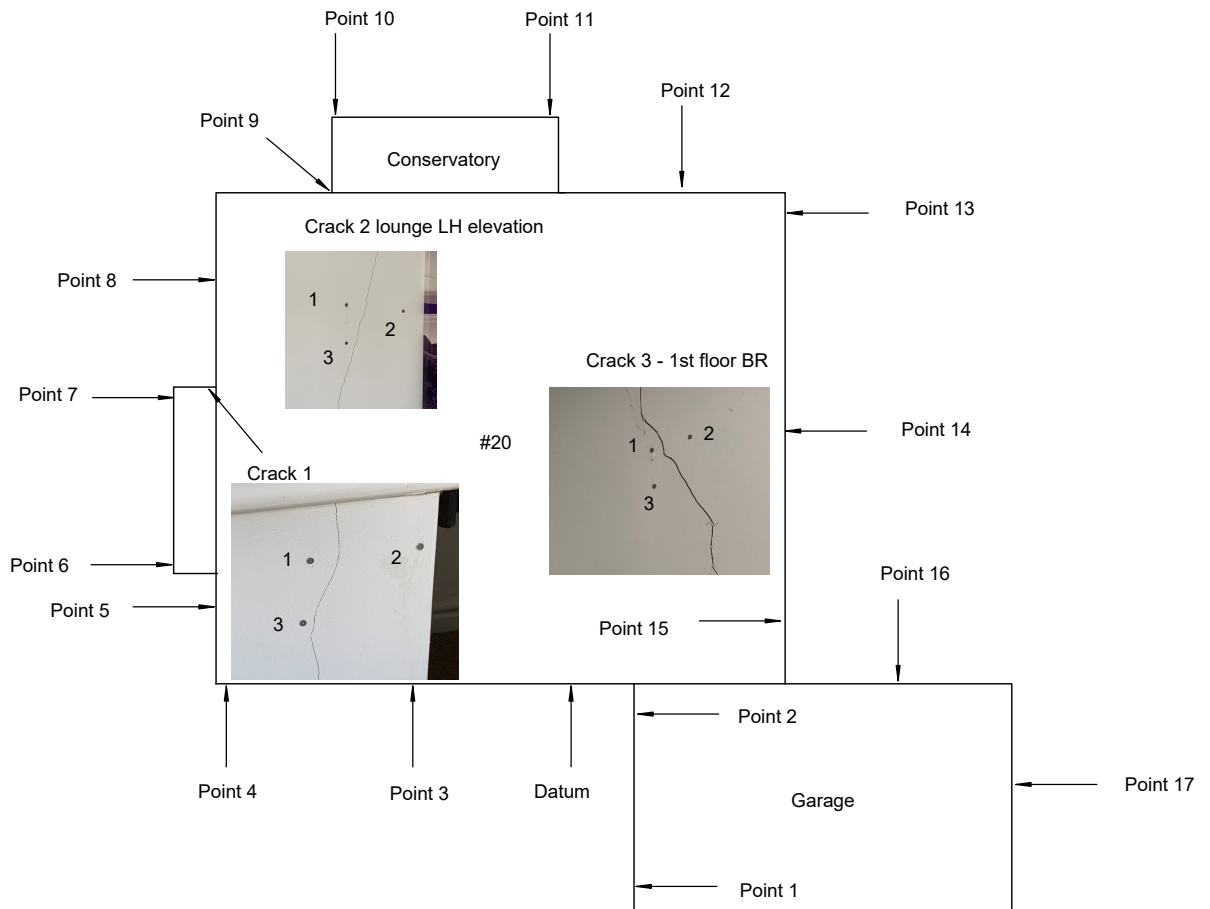Operative: SW1

Scale:


NTS

Drawn by:

SB

Key:


Manholes

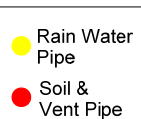


Rain Water Pipe

Soil & Vent Pipe

Surface Water Gully

Foul Water Gully

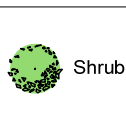

Shrub



Tree (Conifer)



Tree (Deciduous)



Web: www.fastrackgroup.co.uk

FSI Ref: 22485

Property Address:	20 Pinetree Gardens , Waterlooville, Hampshire , PO8 8AE		
Client Claim Ref:	CH20218895	Install date:	23-Jun-21

[illegible]



Tyndales Farm, Southend Road, Woodham Mortimer, Maldon, Essex, CM9 6TQ

Tel: 0844 3358907

Fax: 0844 3358906

Email: enquiries@fastrackgroup.co.uk

Web: www.fastrackgroup.co.uk

Appendix No: 5 (2/2)


FSI Ref: 22485

CRACK MONITORING

Property Address: 20 Pinetree Gardens , Waterloooville, Hampshire , PO8 8AE

Client Claim Ref: CH20218895

Install date: 23-Jun-21

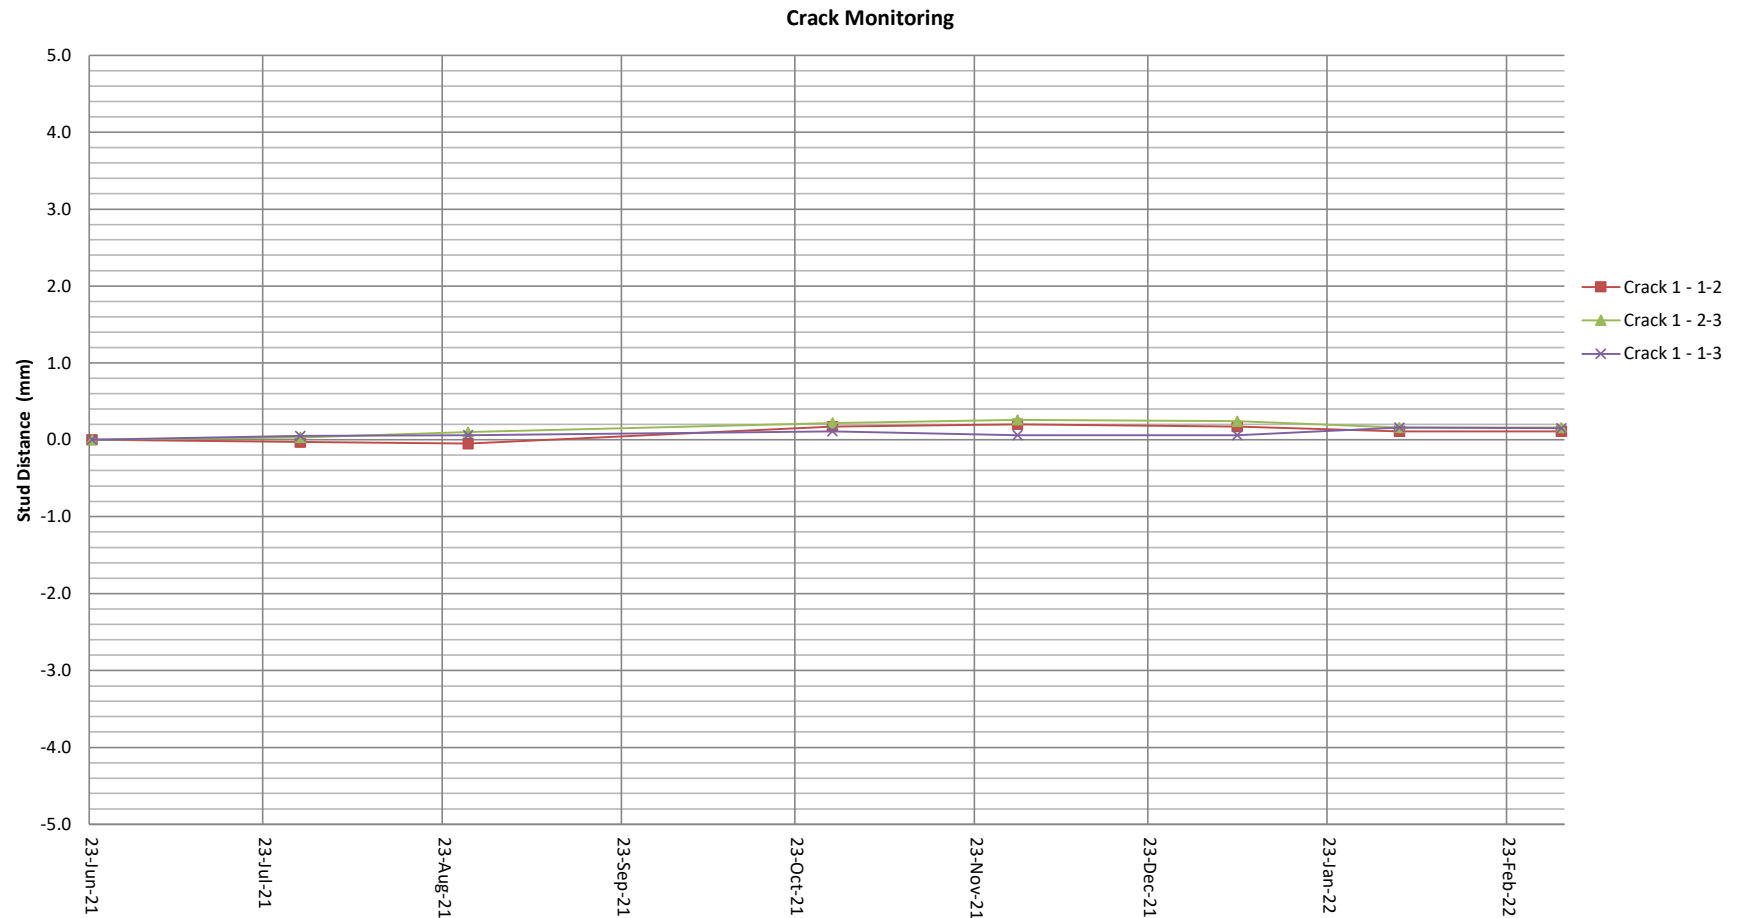



Web: www.fastrackgroup.co.uk

FSI Ref: 22485

Property Address:	20 Pinetree Gardens , Waterlooville, Hampshire , PO8 8AE		
Client Claim Ref:	CH20218895	Install date:	23-Jun-21

[illegible]



Tyndales Farm, Southend Road, Woodham Mortimer, Maldon, Essex, CM9 6TQ

Tel: 0844 3358907

Fax: 0844 3358906

Email: enquiries@fastrackgroup.co.uk

Web: www.fastrackgroup.co.uk

Appendix No: 5 (2/2)

FSI Ref: 22485


CRACK MONITORING

Property Address: 20 Pinetree Gardens , Waterloooville, Hampshire , PO8 8AE

Client Claim Ref: CH20218895

Install date: 23-Jun-21

Crack Monitoring

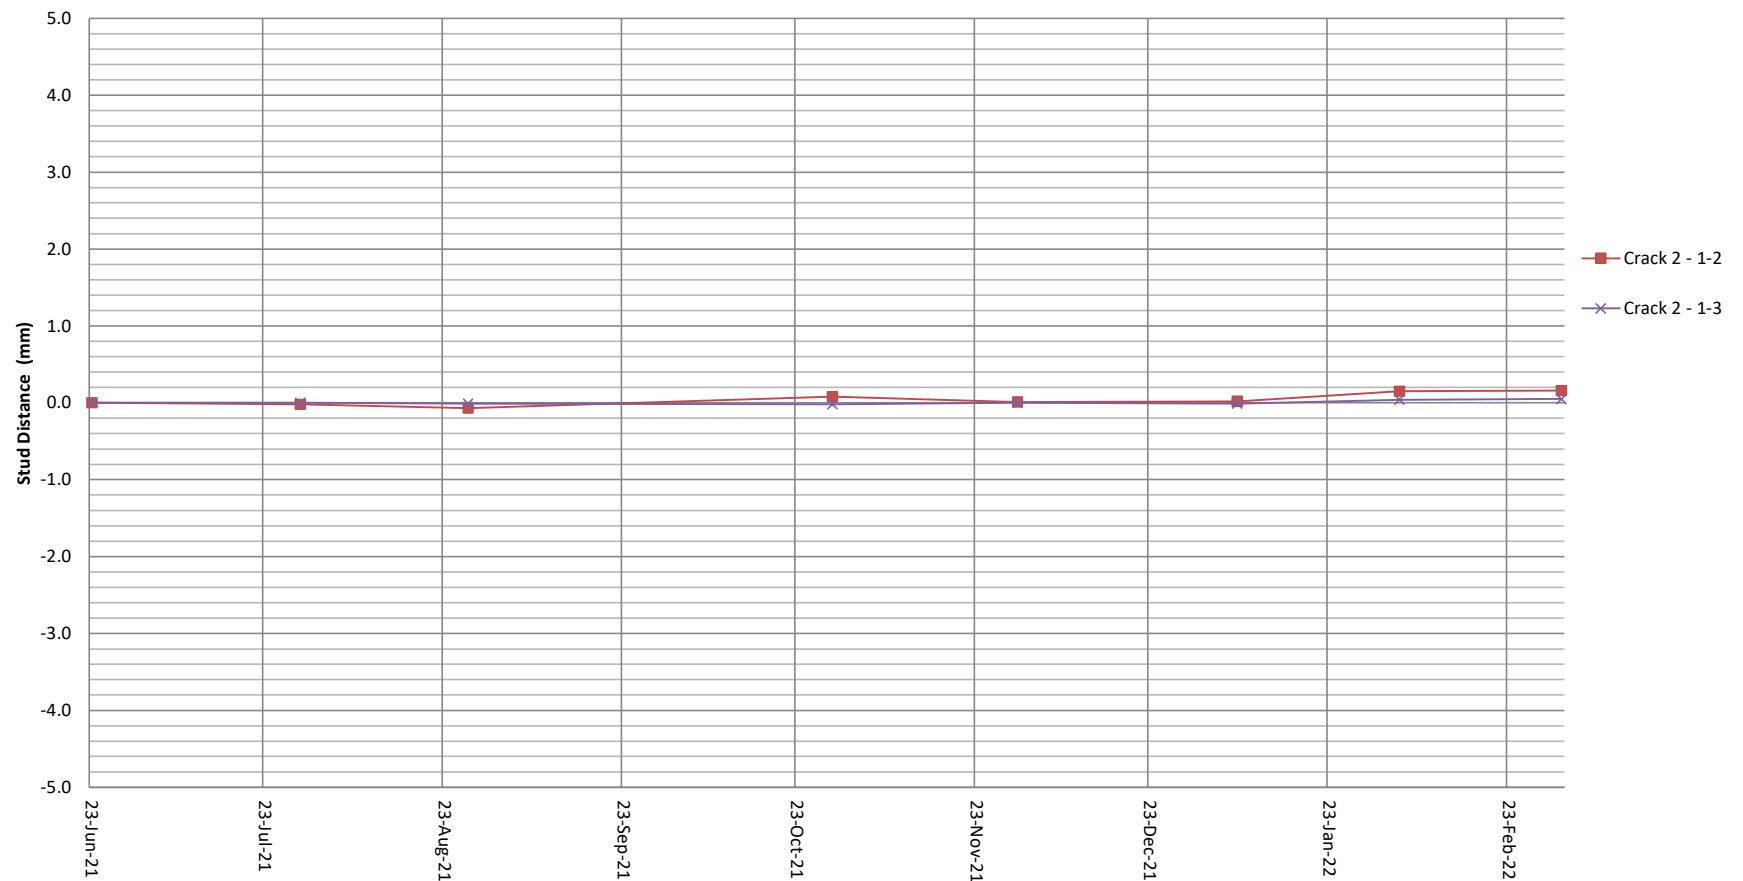



Web: www.fastrackgroup.co.uk

FSI Ref: 22485

Property Address:	20 Pinetree Gardens , Waterlooville, Hampshire , PO8 8AE		
Client Claim Ref:	CH20218895	Install date:	23-Jun-21

[illegible]



Tyndales Farm, Southend Road, Woodham Mortimer, Maldon, Essex, CM9 6TQ

Tel: 0844 3358907

Fax: 0844 3358906

Email: enquiries@fastrackgroup.co.uk

Web: www.fastrackgroup.co.uk

Appendix No: 5 (2/2)

FSI Ref: 22485


CRACK MONITORING

Property Address: 20 Pinetree Gardens , Waterloooville, Hampshire , PO8 8AE

Client Claim Ref: CH20218895

Install date: 23-Jun-21

Crack Monitoring

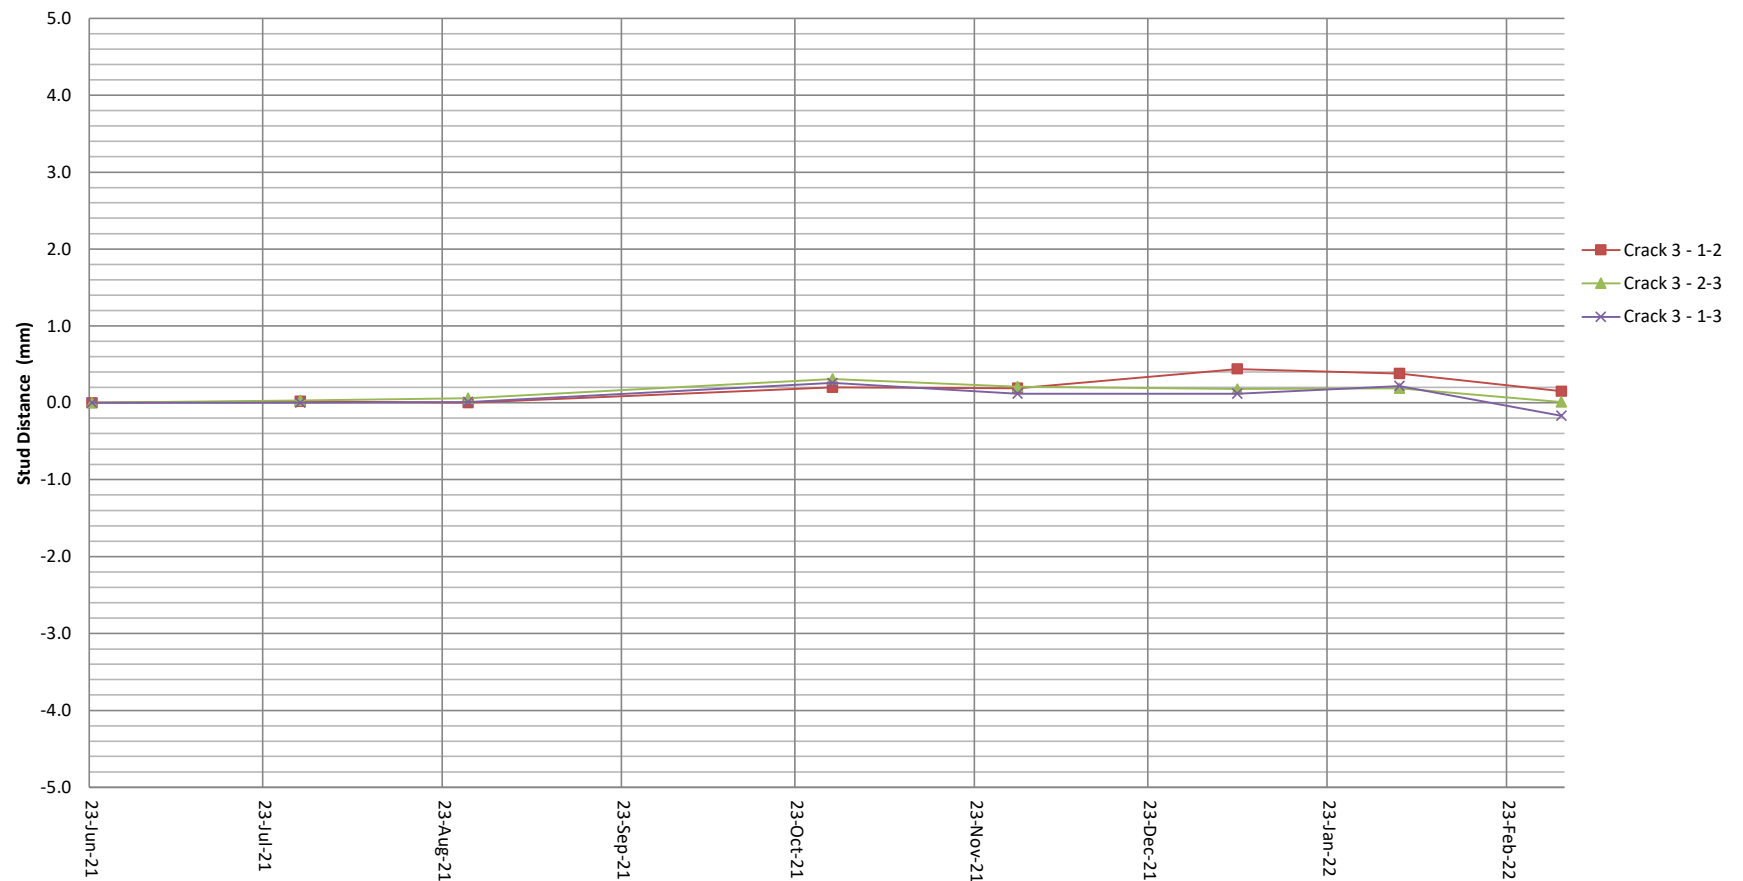



Web: www.fastrackgroup.co.uk

FSI Ref: 22485

Property Address:	20 Pinetree Gardens , Waterlooville, Hampshire , PO8 8AE		
Client Claim Ref:	CH20218895	Install date:	23-Jun-21

N.b. Closing error must be within 0.50



Tyndales Farm, Southend Road, Woodham Mortimer, Maldon, Essex, CM9 6TQ

Tel: 0844 3358907

Fax: 0844 3358906

Email: enquiries@fastrackgroup.co.uk

Web: www.fastrackgroup.co.uk

Appendix No: 5 (2/2)

FSI Ref: 22485

LEVEL MONITORING

Property Address: 20 Pinetree Gardens, Waterlooville, Hampshire, PO8 8AE

Client Claim Ref: CH20218895

Install date:

23-Jun-21

Level Monitoring

