Elevations

East Elevation

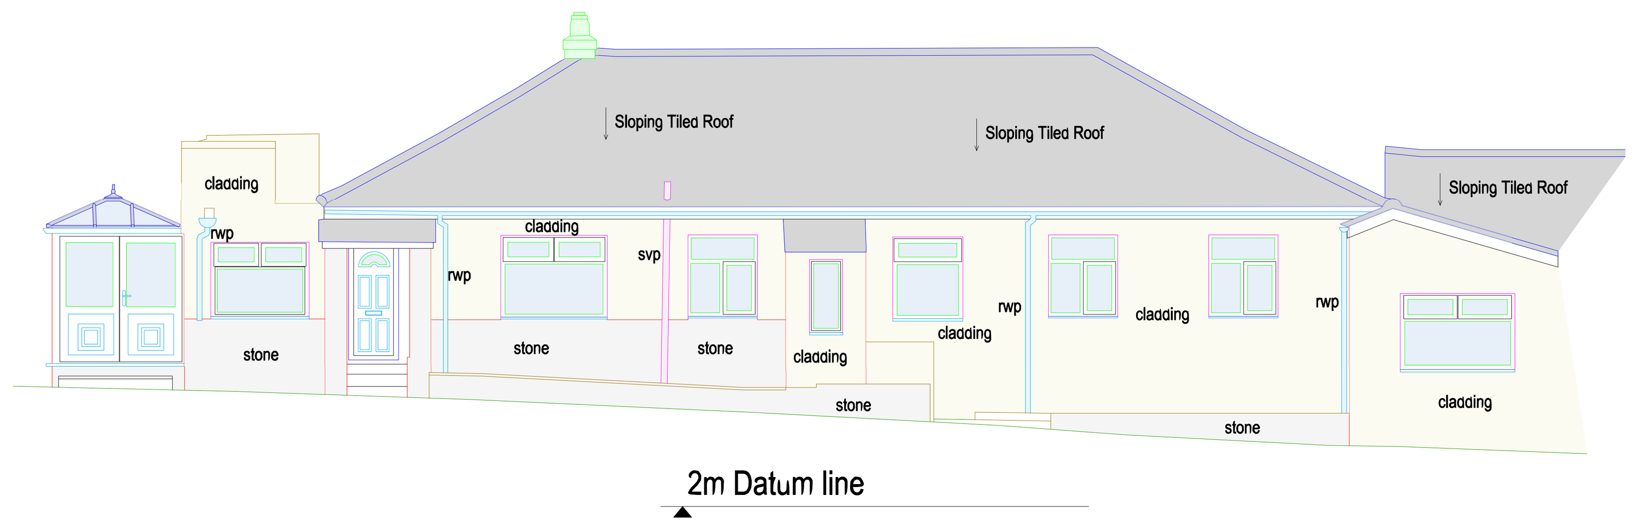

South Elevation

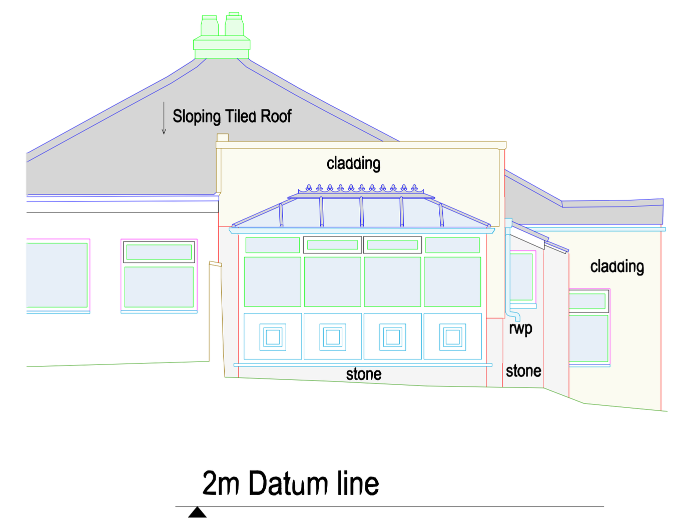

Elevation Locations

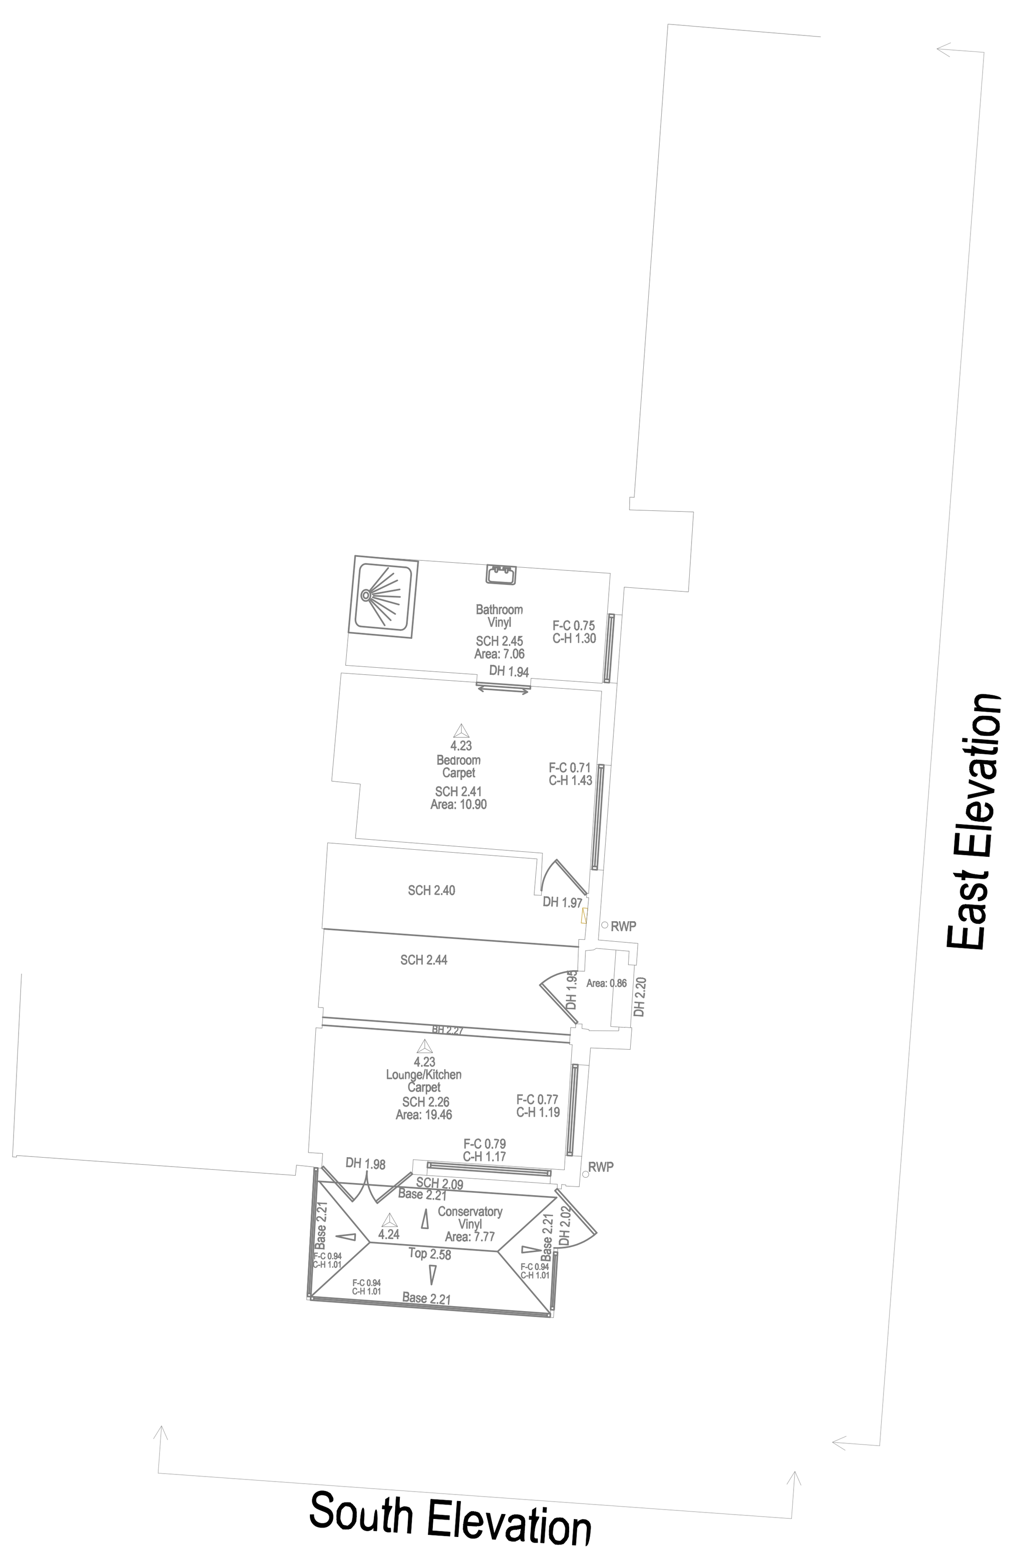

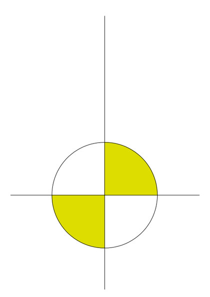

Notes

Hatching
This drawing has transparent hatching added to it
If you are viewing this drawing in AutoCAD and the hatching appears solid please use the command TRANSPARENCYDISPLAY and set to 1
If you wish to disable the hatching please use the command FILLMODE and set to 0 and then REGEN the drawing.

The datum for this survey is based on the Ordinance Survey OSGM15.

This drawing has been created for use at a scale of 1:100 in accordance with the RICS Measured surveys of land, buildings and utilites 3rd edition

Scale Bar

1:100 Scale Bar

0m 5m

J. Brotherton & Partners
Land Surveyors & Engineers

'Firdown' 113 Frogmore Lane
Waterlooville, Hampshire PO8 9RD

Tel: 023 9259 1979
Email: enquiries@jbpsurveys.co.uk
Web: www.jbpsurveys.co.uk

Client	JB Architecture
Drawing Title	Elevations
Location	204a Southwood Road, Hayling Island

Revisions / Status / Notes

LEVELS BASED ON	OSGM15	Surveyor:- MB	Assistant:- MD
GRID BASED ON	OSGM15	Drawn By:- MB	Checked by:- JB

Drawing & CAD Ref.
JOB - 21136 - 204a Southway - Elevations.dwg

SCALE (when printed) 1:100 @ A1	REVISION No.
Date 05-05-21	

MEMBERS OF THE SURVEY ASSOCIATION FULL MEMBER
chartered ices

Removal of this block also removes all warranties
All critical dimensions, positions and levels to be checked on site