



33 Victoria Avenue PO11 9AJ

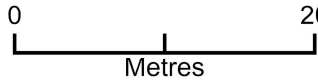

Plan Produced for: Parkers Design
Date Produced: 23 Feb 2021
Plan Reference Number: TQRQM21054202246925
Scale: 1:500 @ A4
© Crown copyright and database rights 2019 OS 100042766

1:500		50
1:200		20
1:100		10
1:50		5

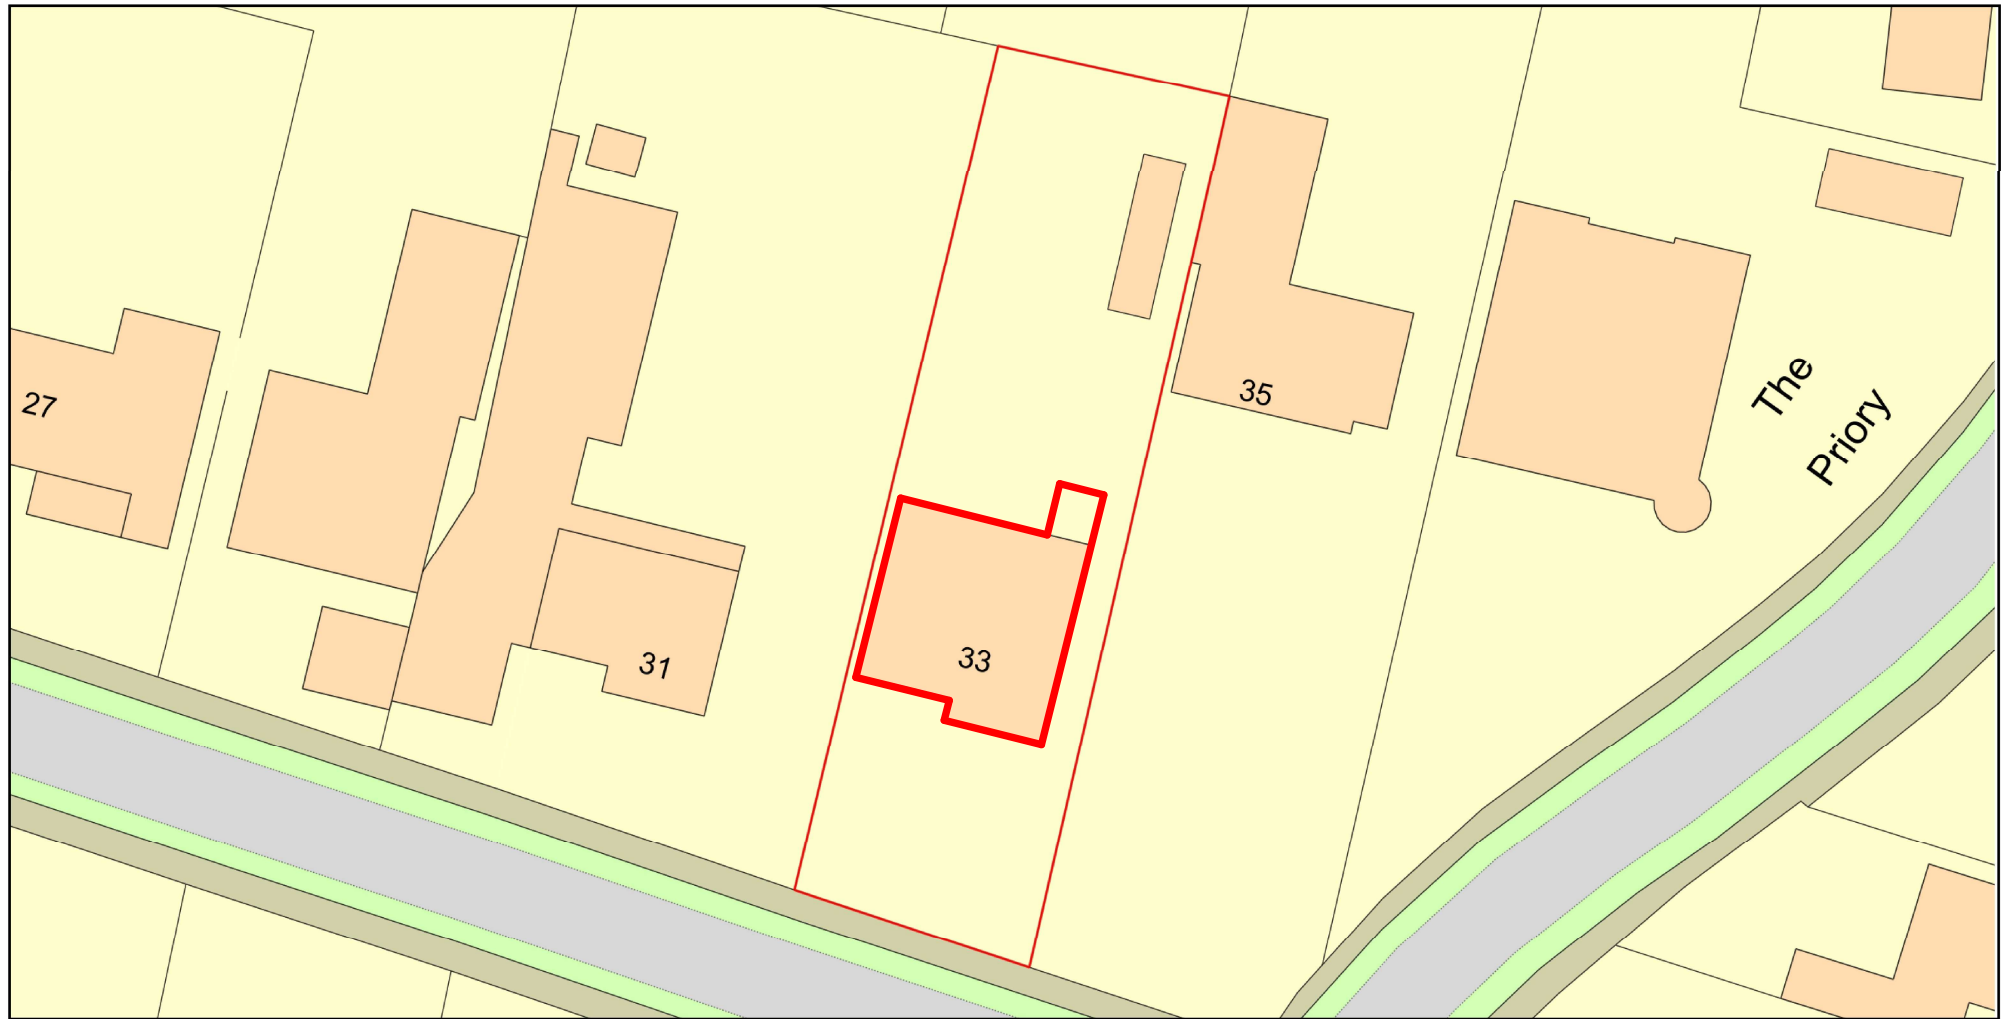

All measurement to be checked on site prior to any comment
(C) Copyright of Parkers Design (Southern) Limited. Any reproduction of these drawings will require written authority from the copyright owner.

Parkers Design Limited - The Studio @ 90, PO9 2PR

www.pexd.co.uk - info@pexd.co.uk - 07776 008822

PROJECT

33 Victoria Avenue PO11 9AJ

SHEET

Block

CLIENT

Satchwell

Date

Issue Date

Scale (@ A3)

Drawn by

SW

DRAWING NUMBER

REV

Checked by

SR

P206