



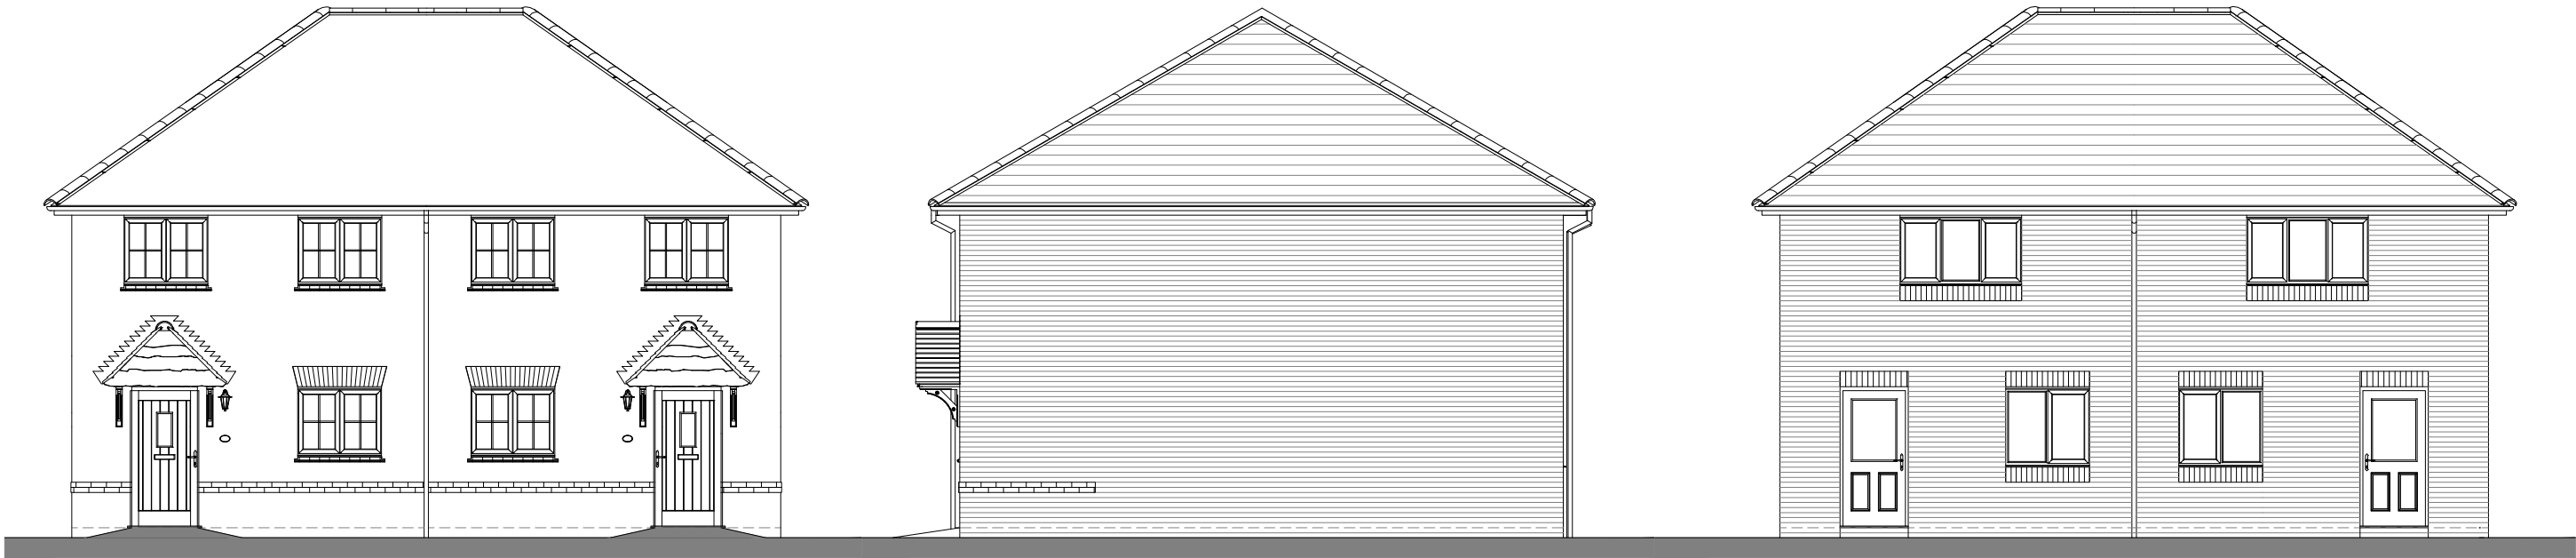


Front Elevation

Side Elevation


Rear Elevation

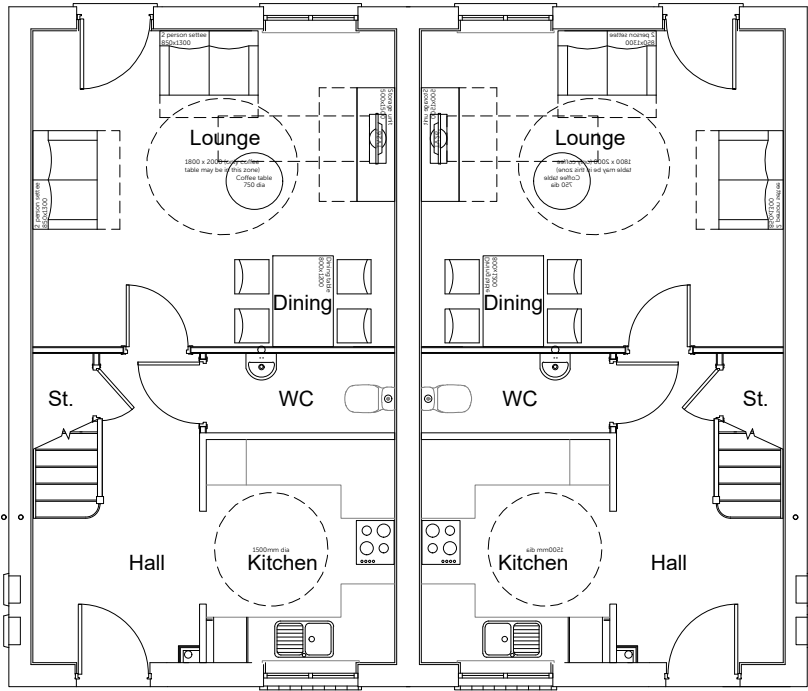

Ground Floor Plan

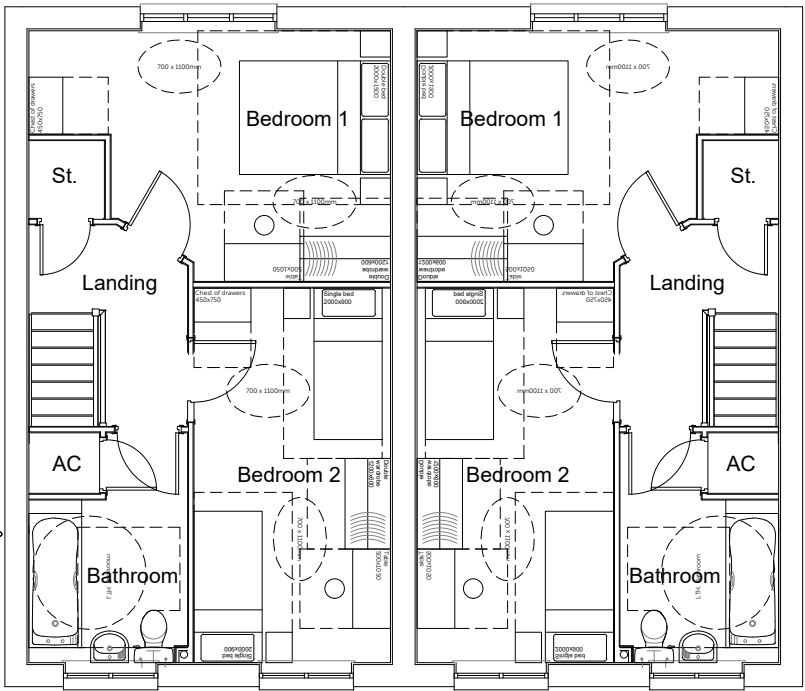

First Floor Plan

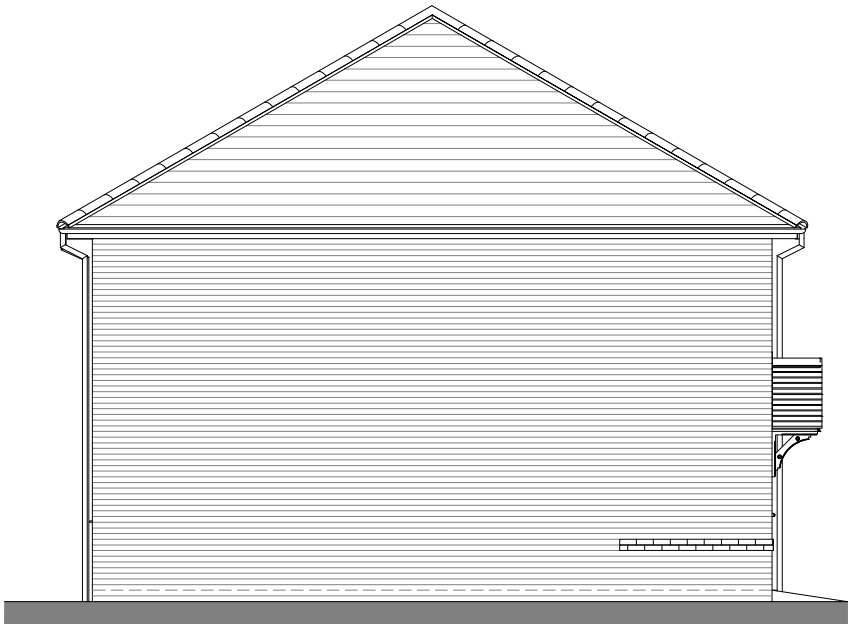

Side Elevation

Housetype	Tavy	Variation	Option
Bedrooms	2	Persons	4
Sq.ft finish	860	Sq.m finish	79.96
Sq.ft structural	874	Sq.m structural	81.28

PLOT No.
As Drawn - 65-66
Handed -

