



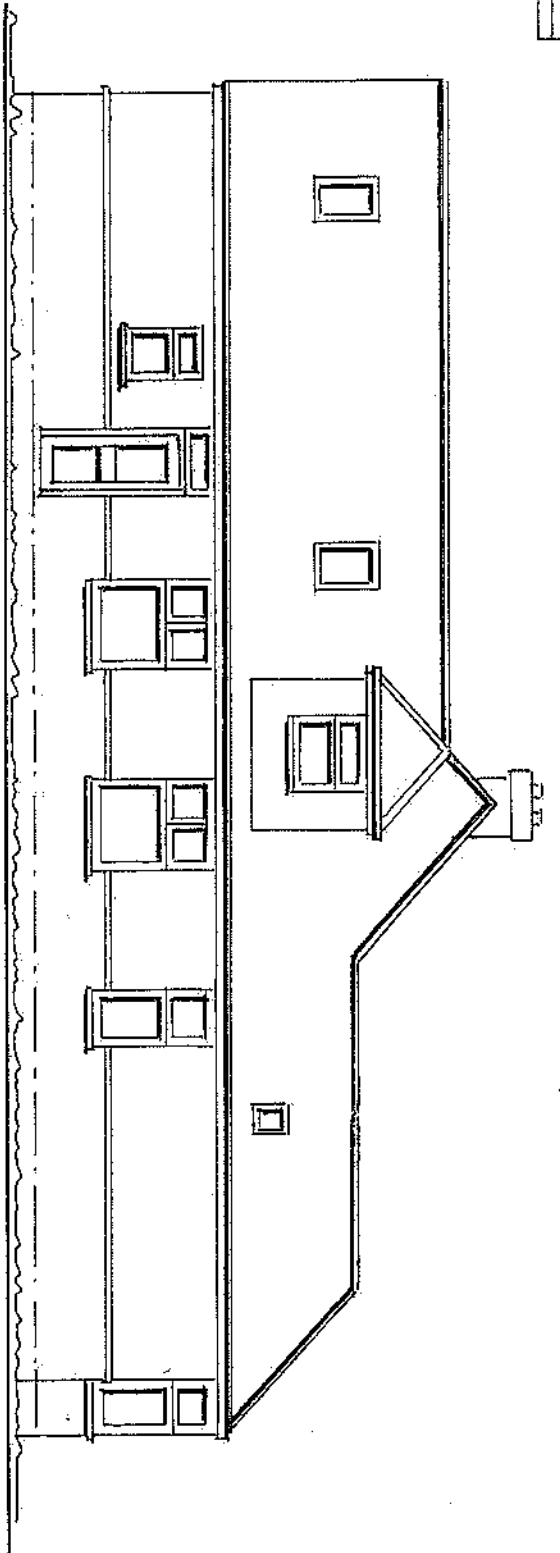

SIDE

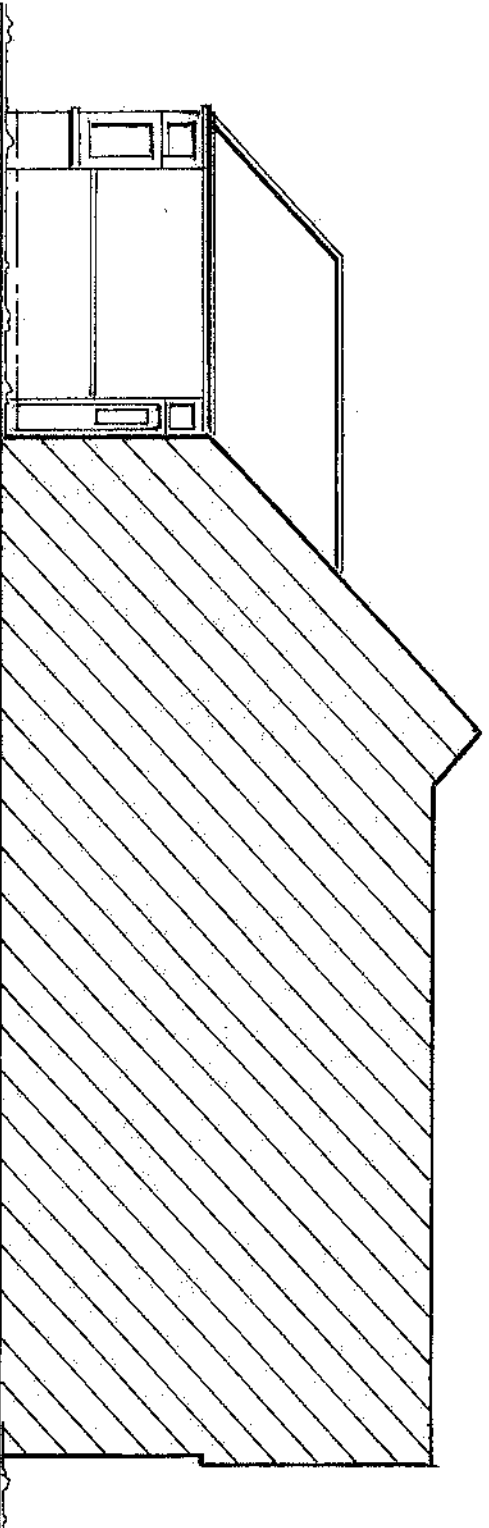

SIDE

PROPOSED EXTENSIONS AT:
8 BEECHWOOD AVENUE, WATERLOOVILLE,
PO7 7LR.
EXISTING ELEVATIONS.
DRG. No. 03/22/BA - 4.
SCALE: 1/100. PAPER SIZE: A4.
FOR ACCURACY SPECIFIC MEASUREMENTS
MUST BE TAKEN ON SITE AND NOT SCALED
OFF THE DRAWING.