

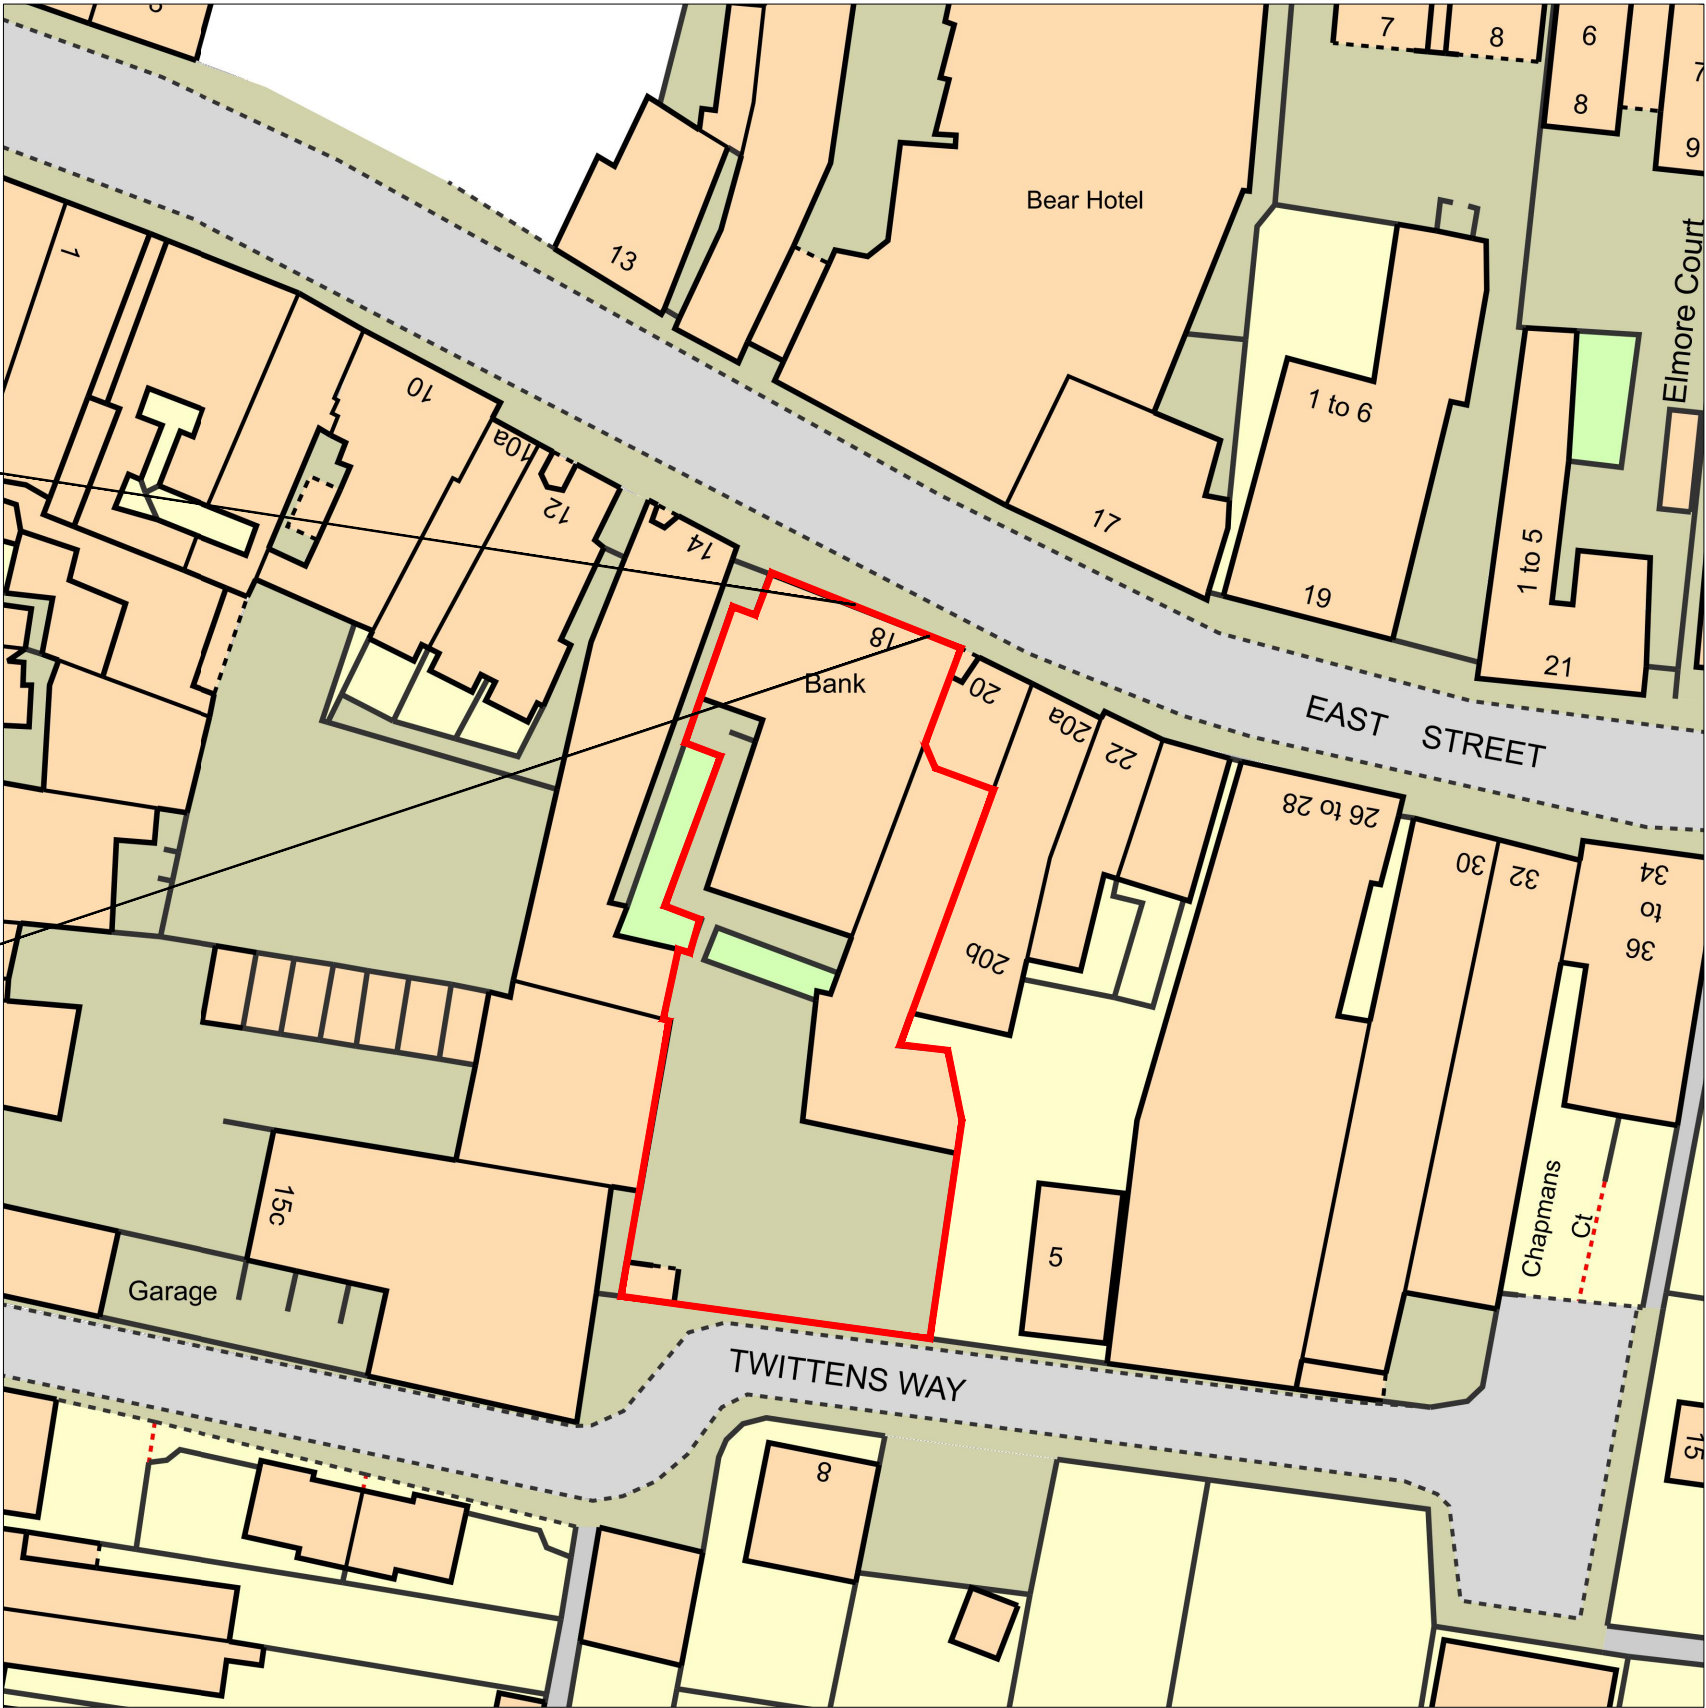


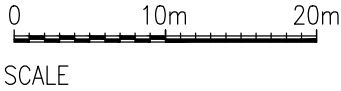

REMOVAL OF 1NO EXISTING NIGHT SAFE. EXISTING APERTURE TO BE INFILLED, RENDER, AND PAINT TO MATCH EXISTING

REMOVAL OF 1NO EXISTING ATM. SECTION OF EXISTING WINDOW TO BE REPLACED WITH NEW TO MATCH EXISTING. THE EXISTING WINDOW CILL TO BE REPAIRED TO MATCH EXISTING.

BLOCK PLAN - 1:500@A3

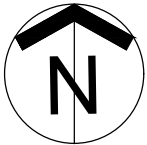

PLANNING

NOTE
This drawing has been prepared from historical information that cannot be guaranteed accurate. Responsibility is not accepted for errors made by others in scaling from this drawing. All construction information should be taken from figured dimensions only. All dimensions should be checked on site prior to the manufacture of any components.

HATCHING			
	New Partition wall		Existing Partition wall
	New Partition wall		Structural wall
	New Partition wall		Area not in scope

ISG

ISG
Boleyn House,
St Augustines
Business Park,
Whitstable,
Kent CT5 2QJ

Project

HAVANT

18 EAST STREET
HAVANT, HANTS
PO9 1AQ
PIM No.

BARCLAYS

Drawing Title			
BLOCK PLAN			
CLOSURE 2022			
Branch Sort Code	Branch ID	Supplier Project No	
		BY108000	
Scale	Drawn	Checked	Date
1:500@A3	PC	—	23/05/2022
Drg.No BY108000_241			Revision
			—
Architectural Practice: ISG Design Hub			