




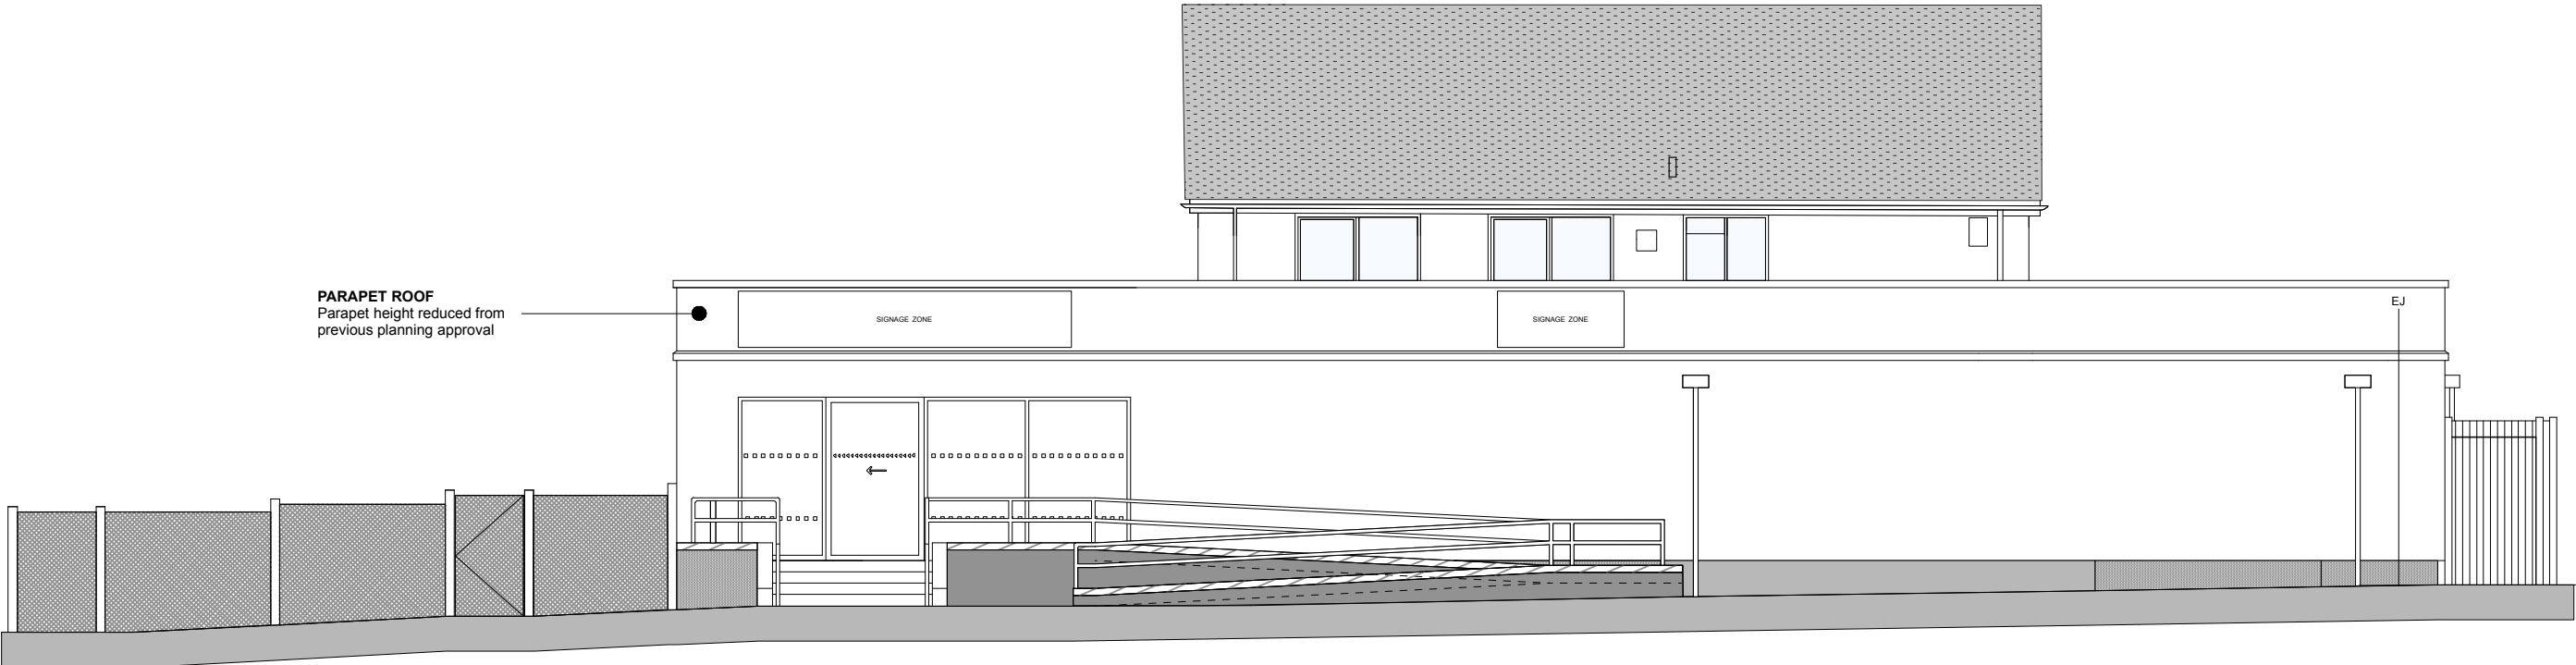

PROPOSED NORTH-EAST ELEVATION
1:100 @ A3

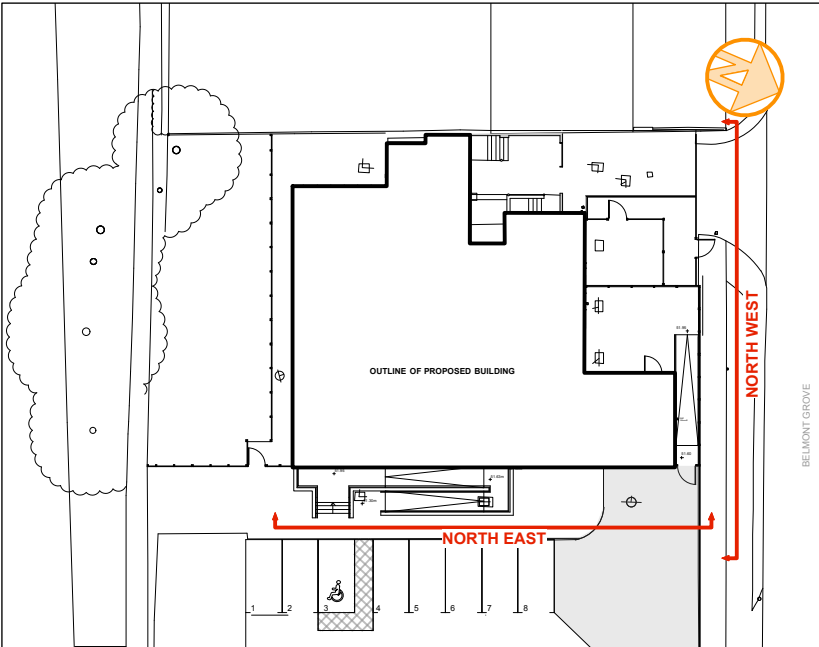

PROPOSED SITE EXTRACT
1:500 @ A3

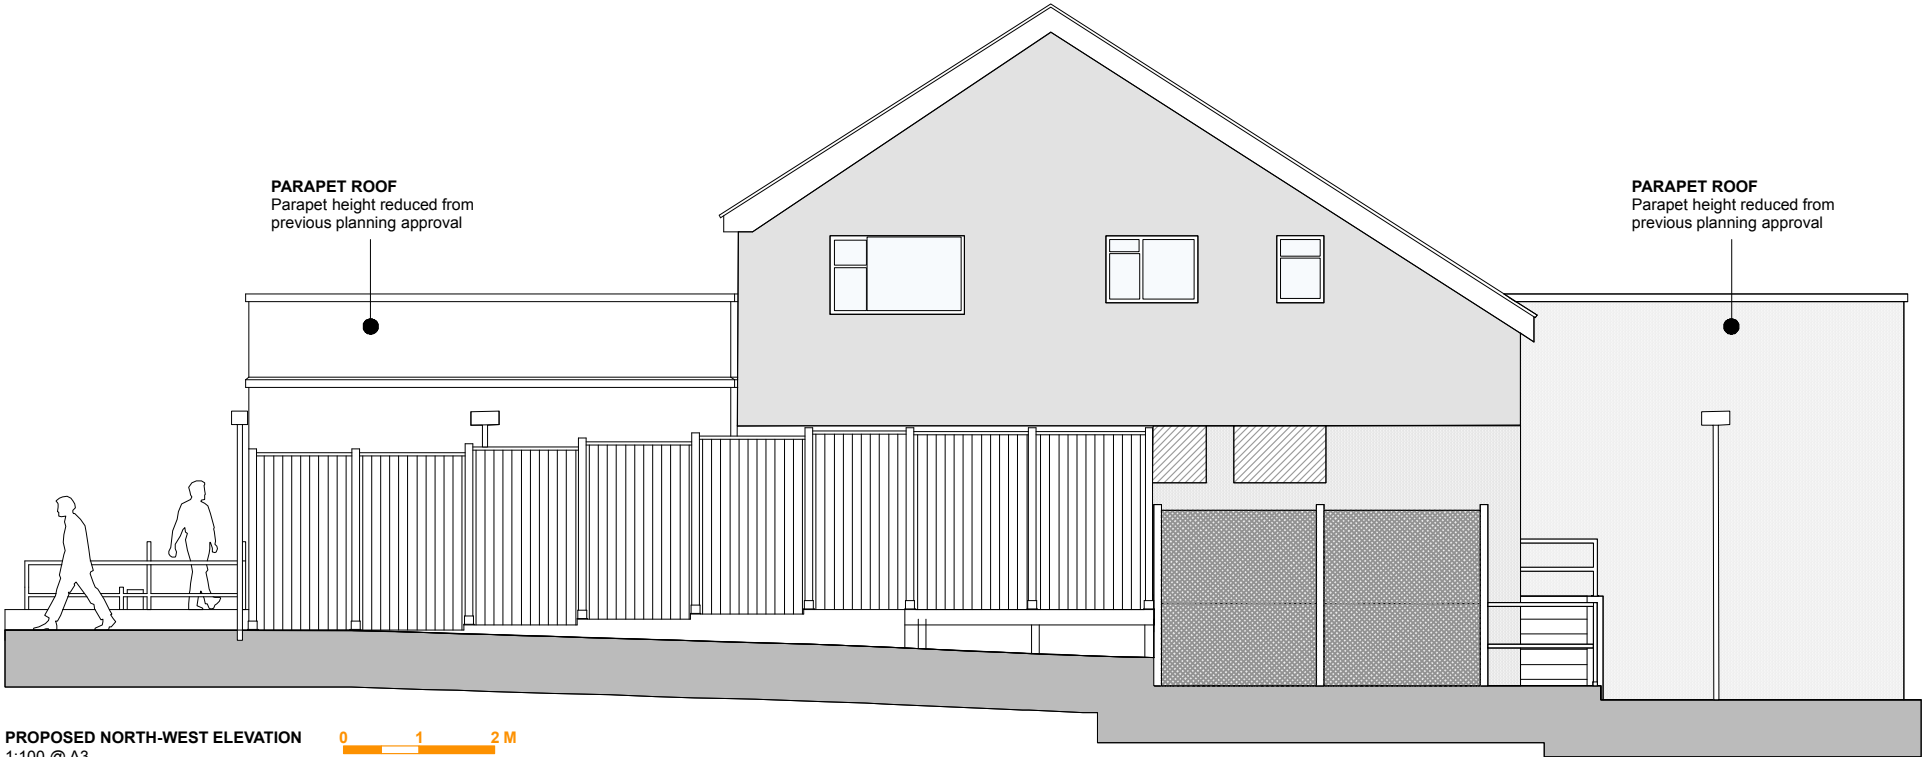

PROPOSED NORTH-WEST ELEVATION
1:100 @ A3