

Building Specification

Main Body: Hamlet RAL9002
Finish: Plastic Coated Steel
Fascia: Anthracite RAL7016
Corners: Hamlet RAL9002
Skirt: Hamlet RAL9002

Door : uPVC - Anthracite RAL7016


Windows : uPVC - Anthracite RAL7016

Flooring: Barrier Matting
Carpet - TBC


Elevation A





Elevation C

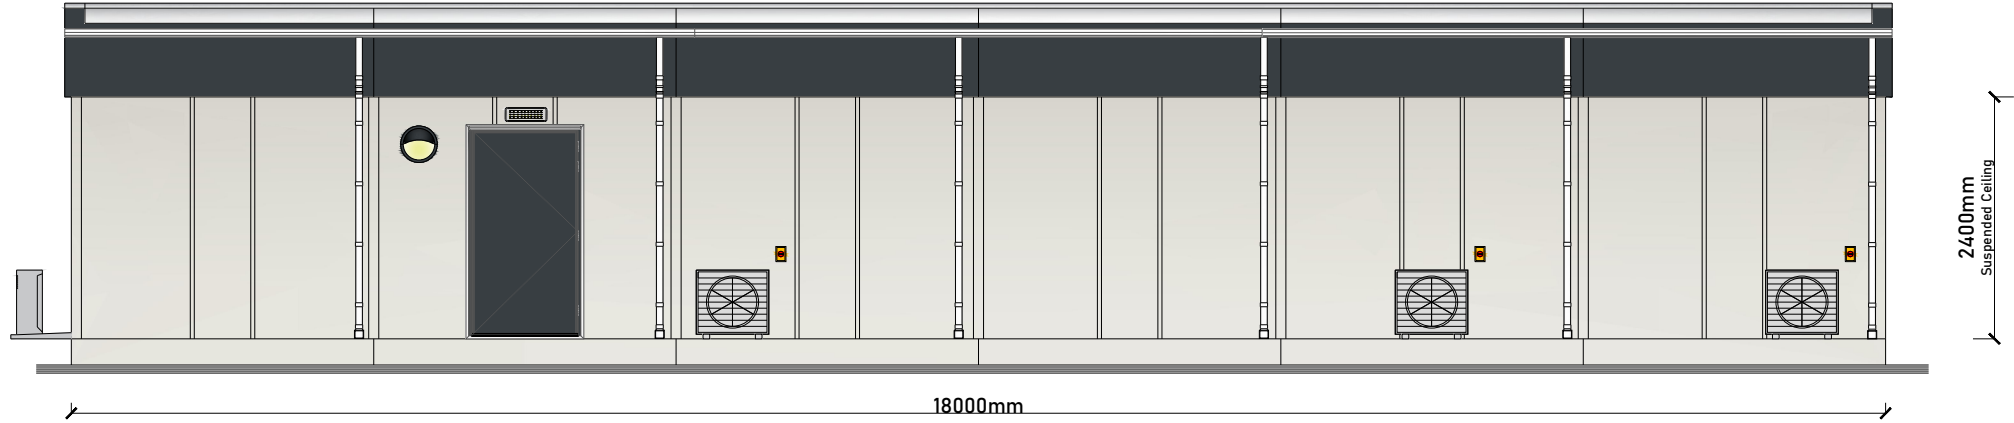


Elevation B

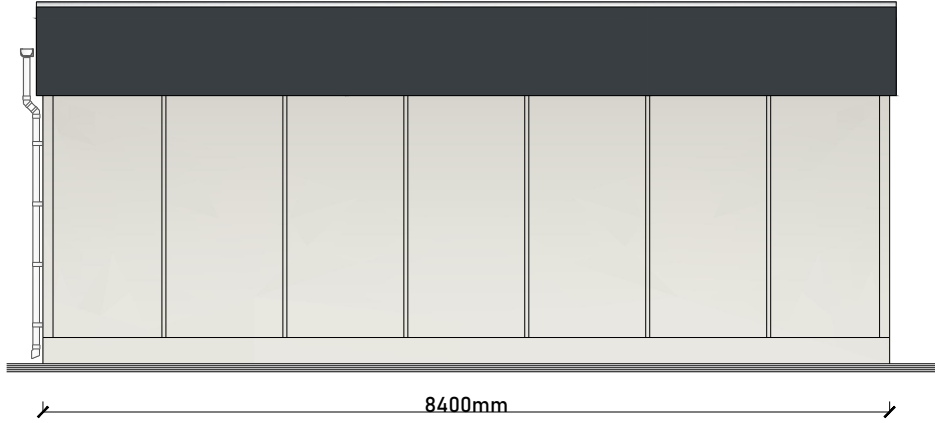

Elevation D

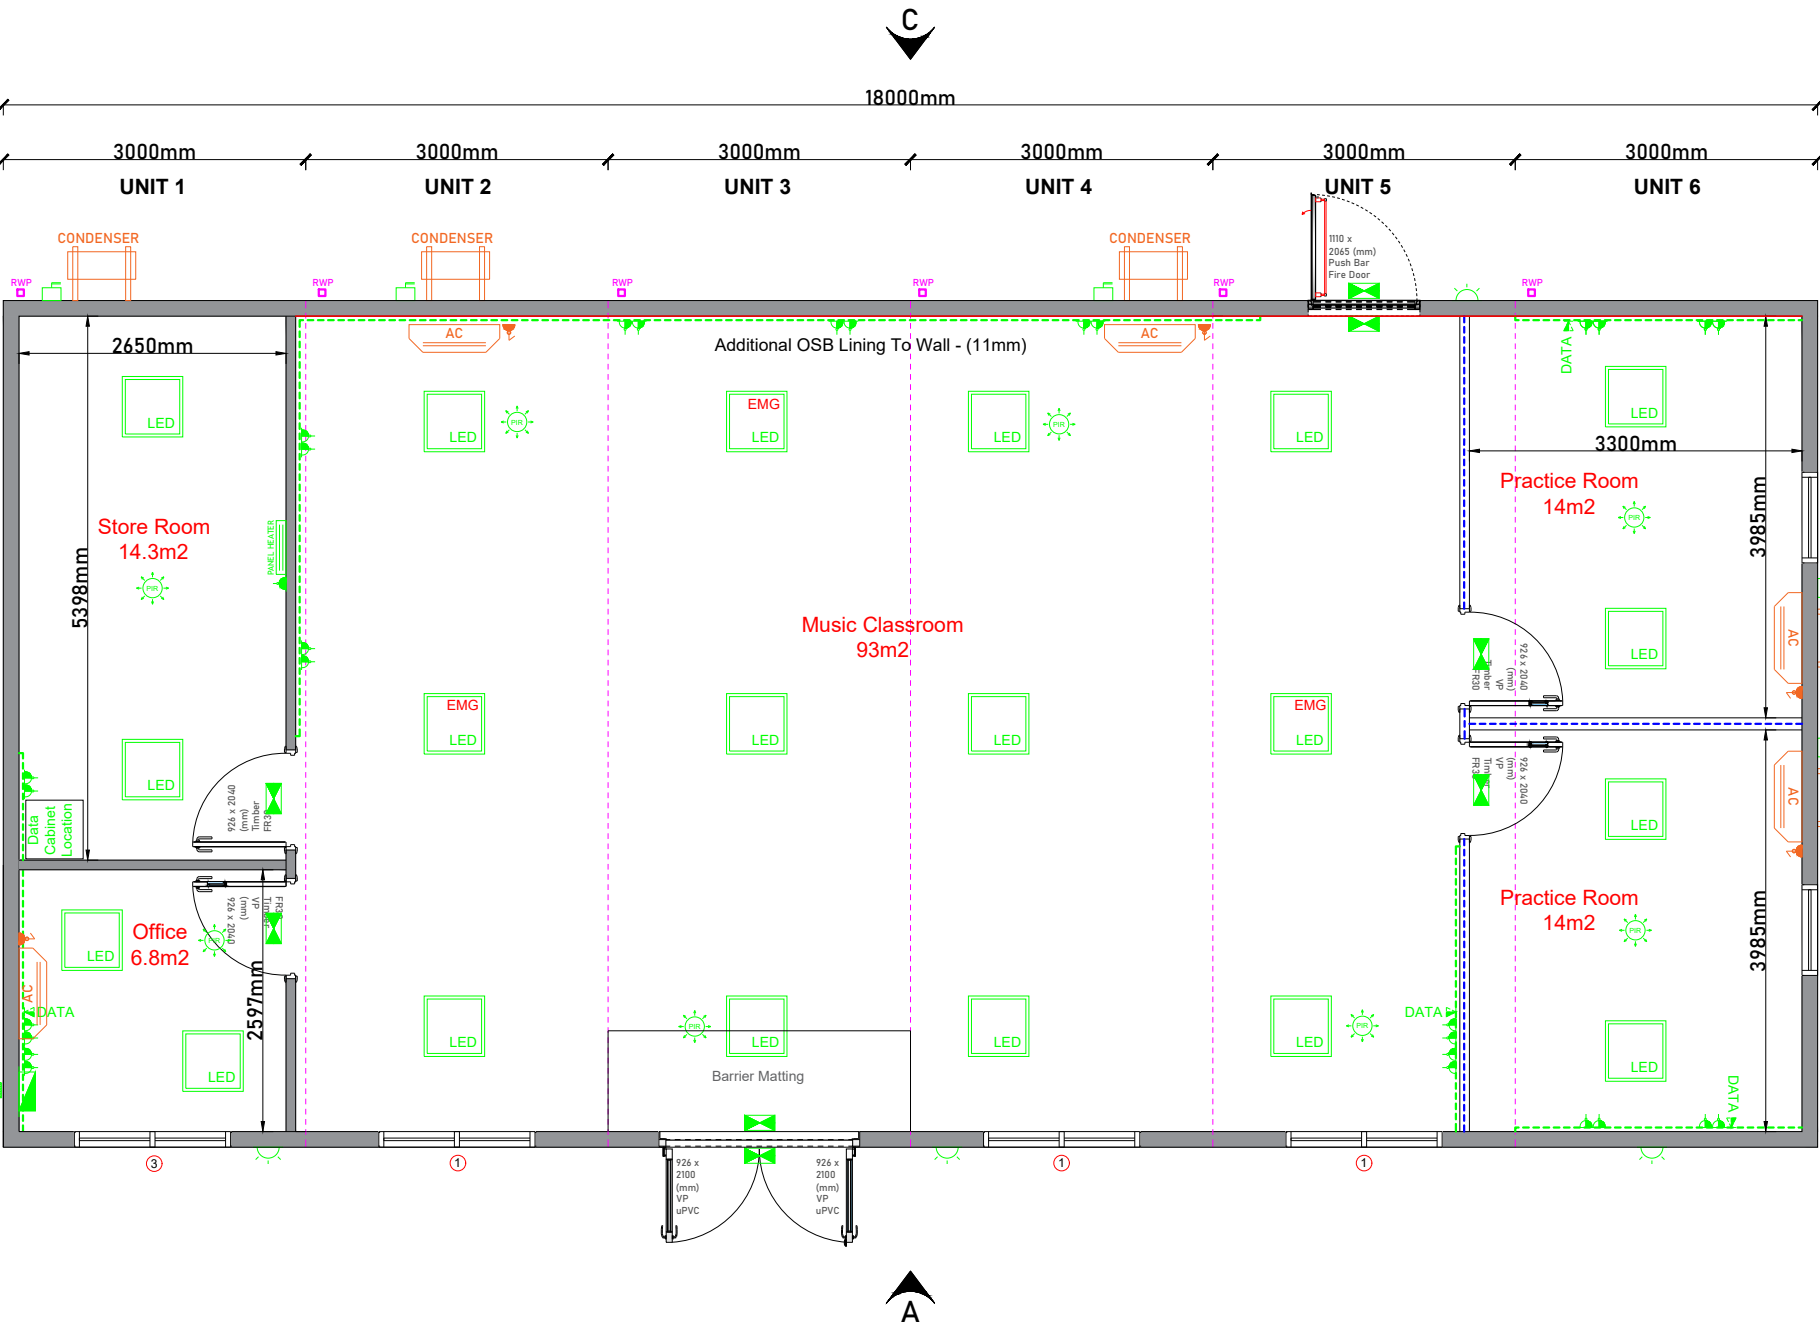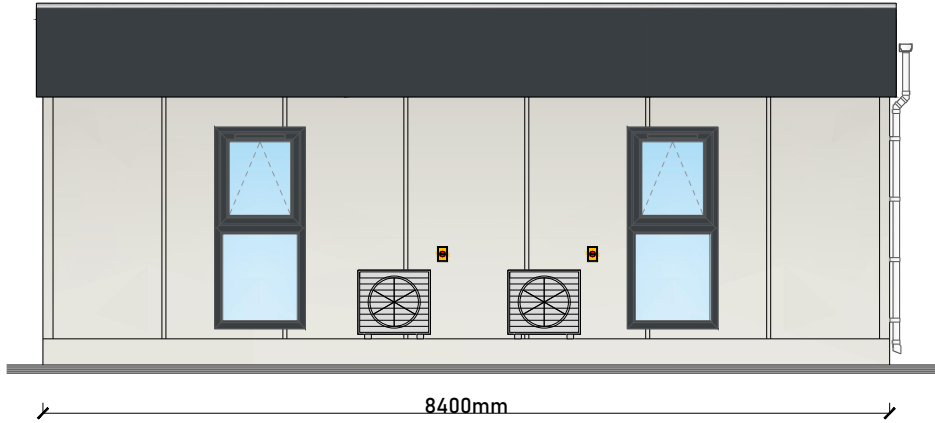

Door & Window Schedule

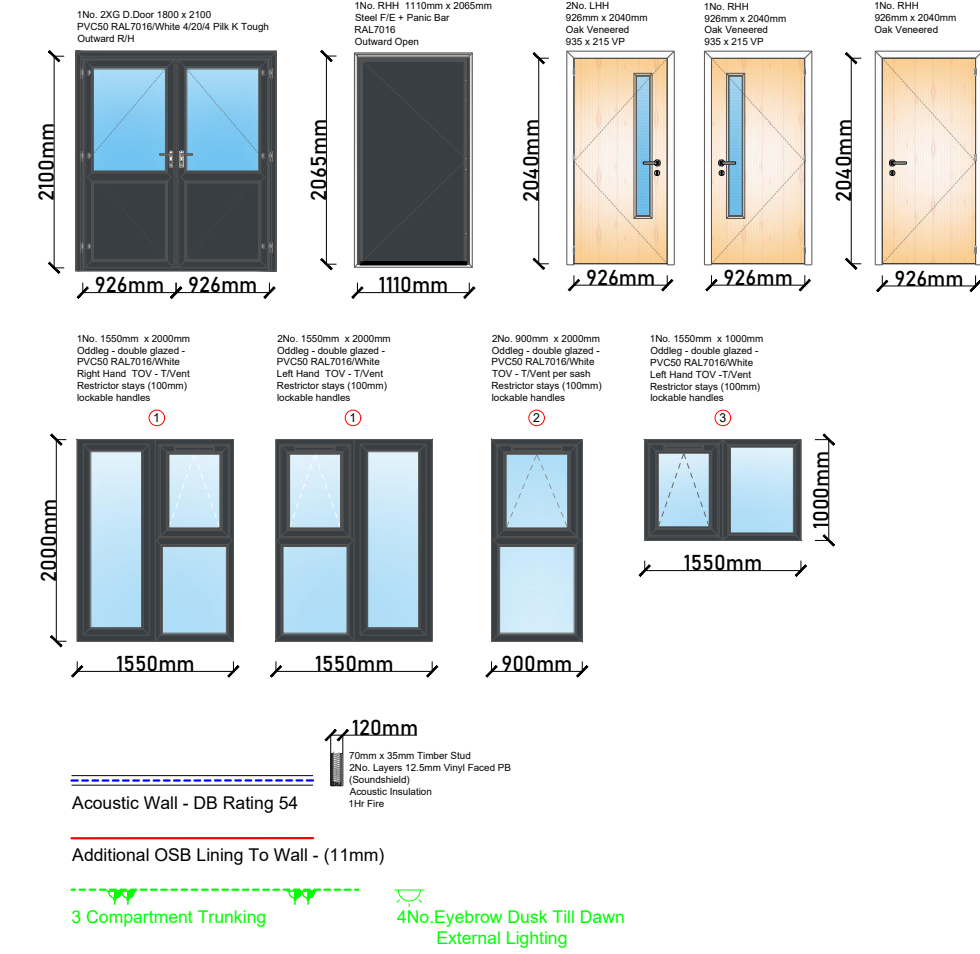

CAT 6 Cabling Drawn Back To Store Room (DATA Cabinet By Others)

First Fix Addressable Fire Alarm

Suspended Ceiling Throughout - Rookfon Artic A24 To Practice Rooms & Music Classroom
AMF Thematex Fine Stratos Unperf To Office & Store

Floor Loading - TBC

Drawing Legend

Electrical



Distribution Board



Electrical Inlet



Double 13Amp Socket (1100mm AFFL)

Lighting



Emergency Lighting



L.E.D Ceiling Panel Light



External Bulkhead Light



Passive Infrared Sensor

Heating



Panel Heater

Mechanical



Air Conditioning Unit - Wall Mounted



Air Conditioning Condenser

Site Address

The Cowplain School
Hart Plain Ave.
Waterlooville.
PO8 8RY

REV	DATE	DESCRIPTION	BY
A	14/04/2022	Layout & Elevations Updated.	J.H
B	11/05/2022	Spec updated as per client.	J.H



Client: The Cowplain School			
Project: Music Block - (6 Bay)			
Drawing: Plan & Elevations			
Drawn By: J.H		Date: 18/03/2022	
Checked By:		Sheet: A2	Scale: 1:50
Drawing Number: PBSE8587		Rev: B	Stock Reference:

This drawing is to be read in conjunction with all related drawings. Do not scale from this drawing. All dimensions must be checked and verified on site before commencing any work or producing shop drawings. The originator should be notified immediately of any discrepancy. This drawing is copyright and remains the property of Portable Building Sales Ltd.