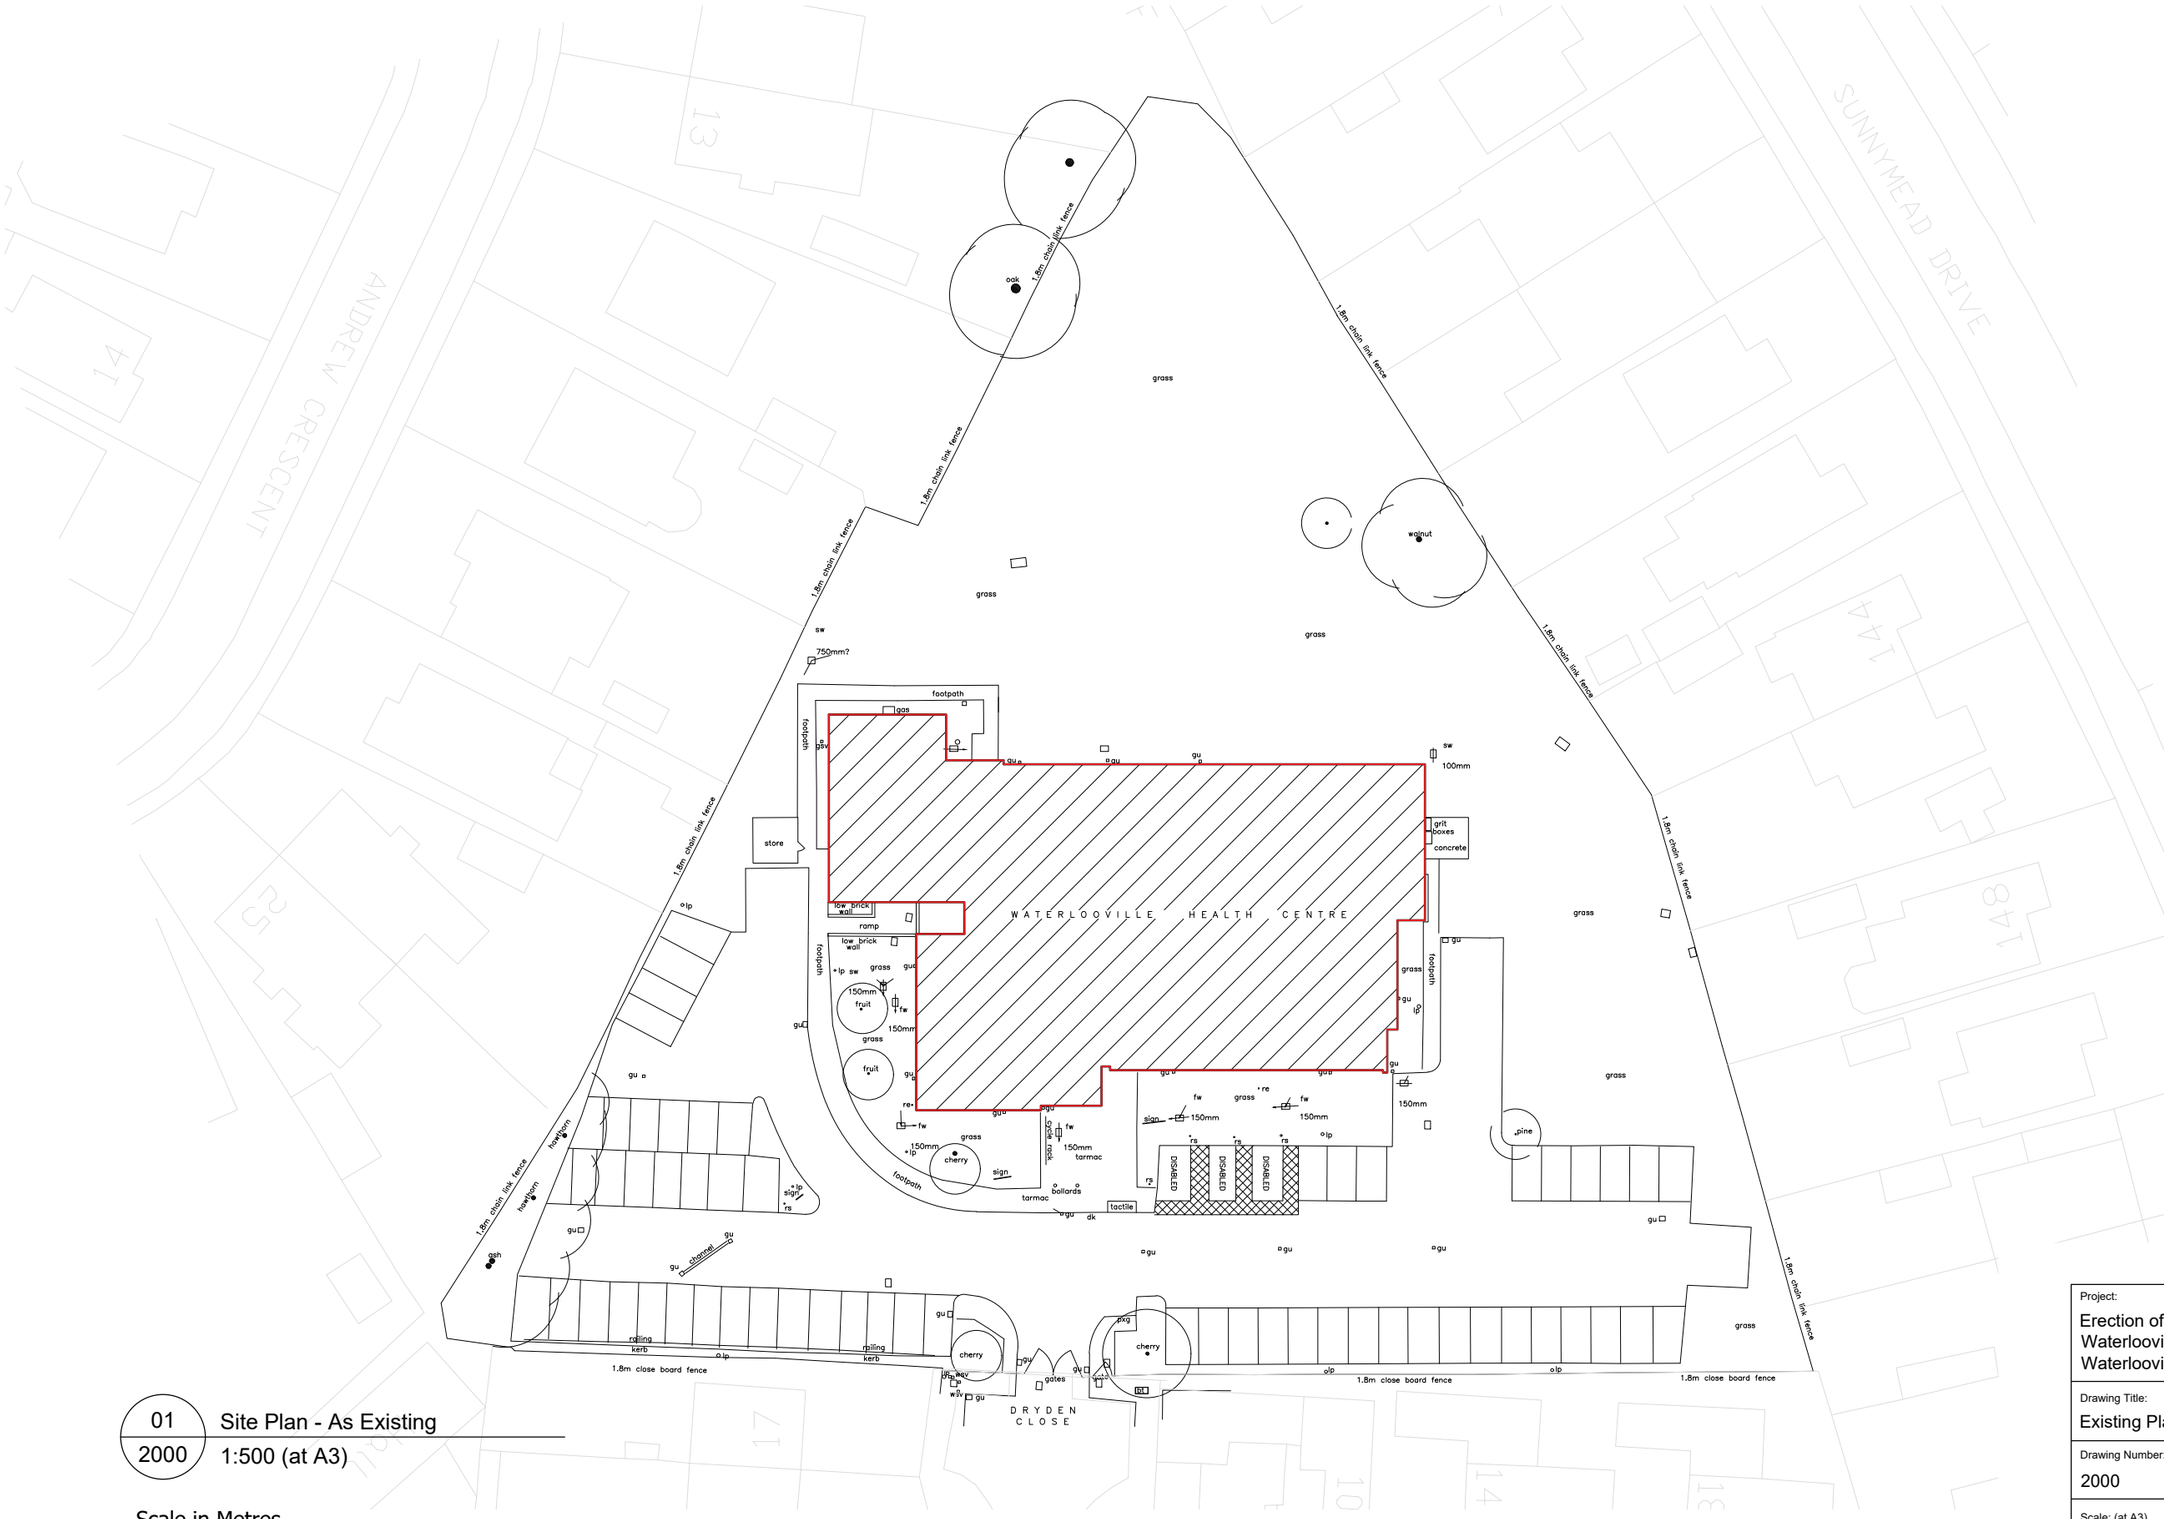

01 / 2000 — Site Plan - As Existing

1:500 (at A3)

Scale in Metres

5 10 15 20 30 40 50

for 1:500

Project: Erection of a Acoustic Enclosure at Waterlooville Health Centre, Dryden Close, Waterlooville, PO7 6AL		
Drawing Title: Existing Plan		
Drawing Number: 2000	Date: 22/04/22	Revision: A
Scale: (at A3) 1:500	Status: Planning Permission	
Client: NHS Property Services		