


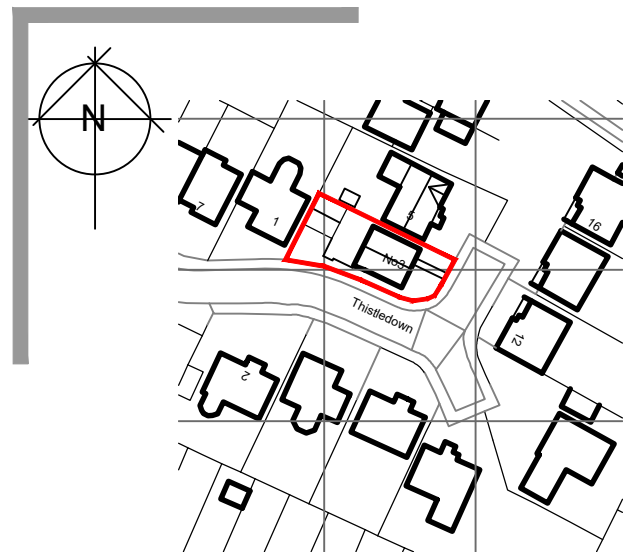

© Crown copyright 2022 Ordnance Survey 100053143

Location Plan 01


SCALE 1:1250



Existing Block Plan

SCALE 1:200


02

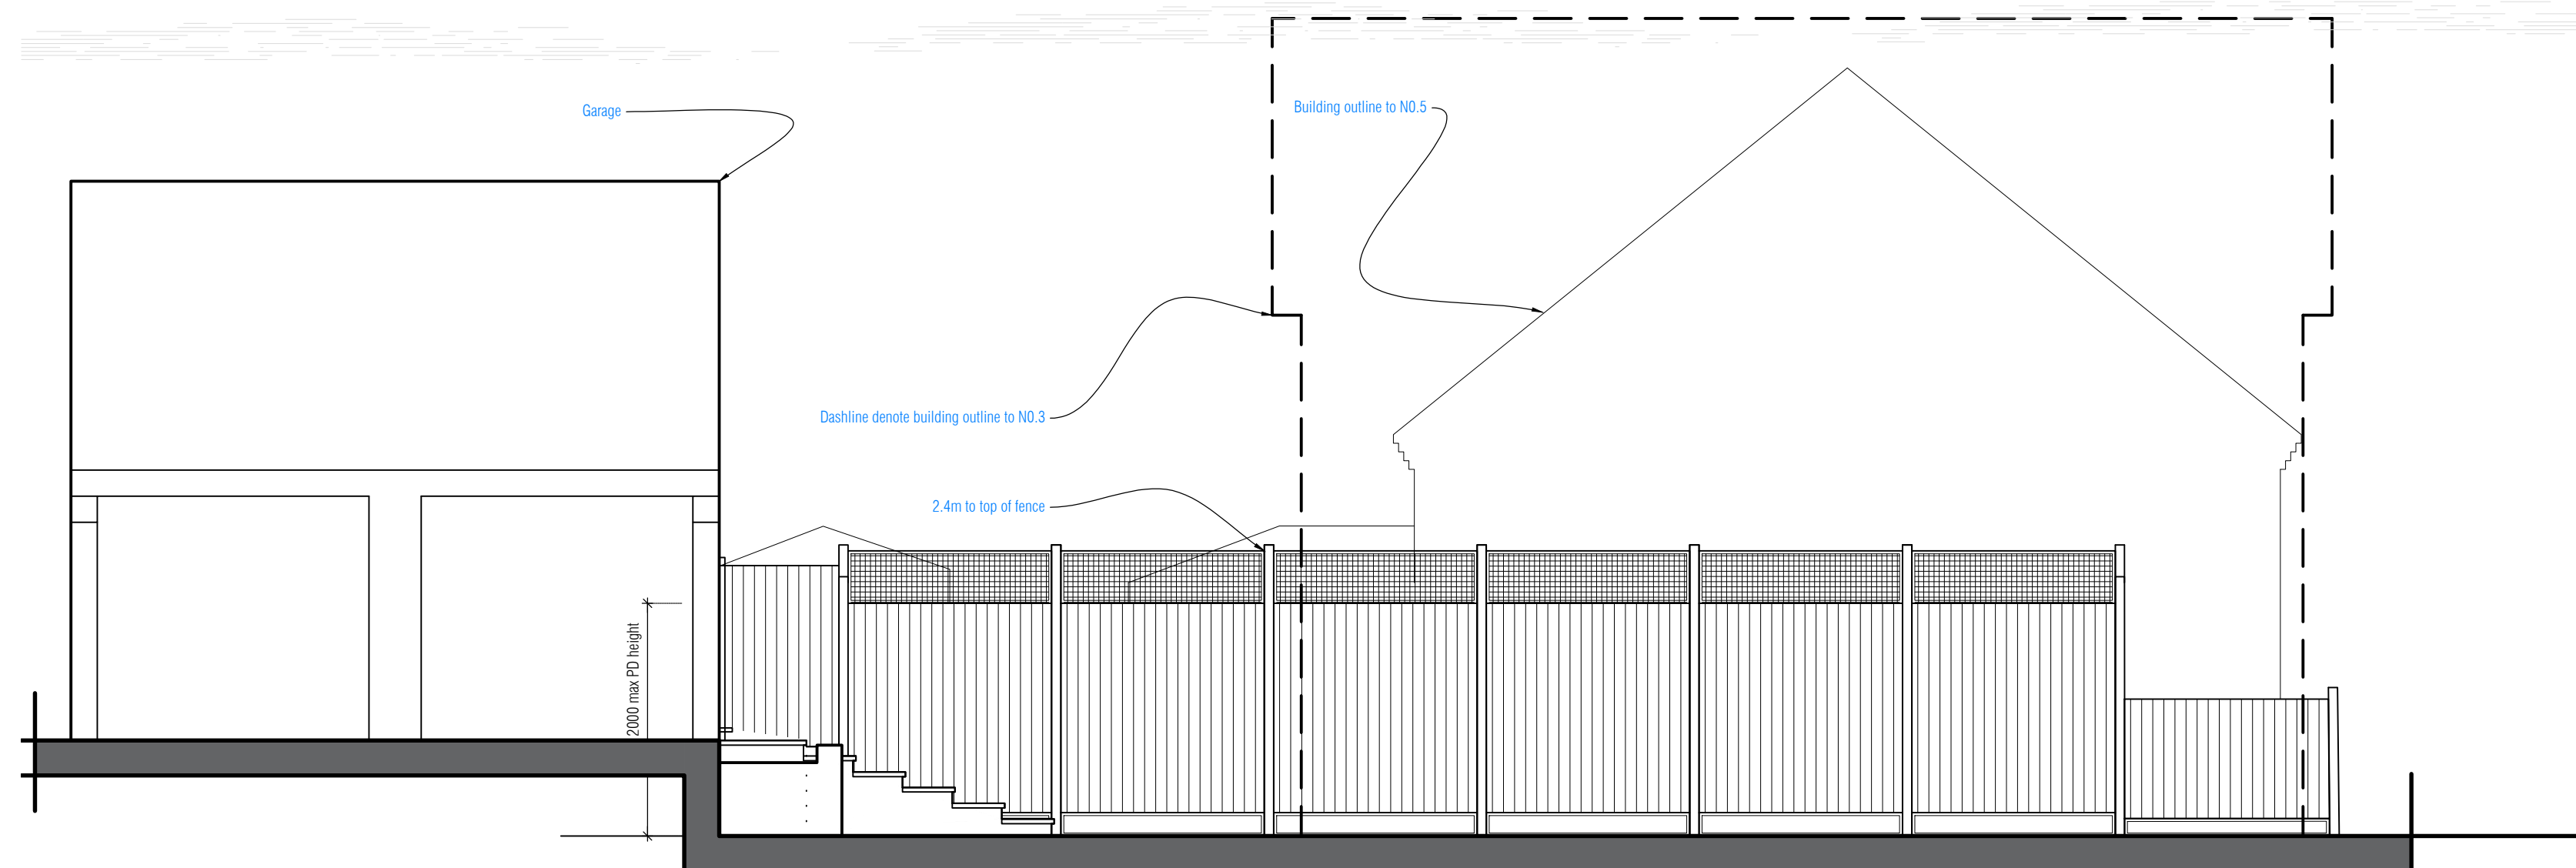

Proposed North-East Boundary Elevation

SCALE 1:50

04

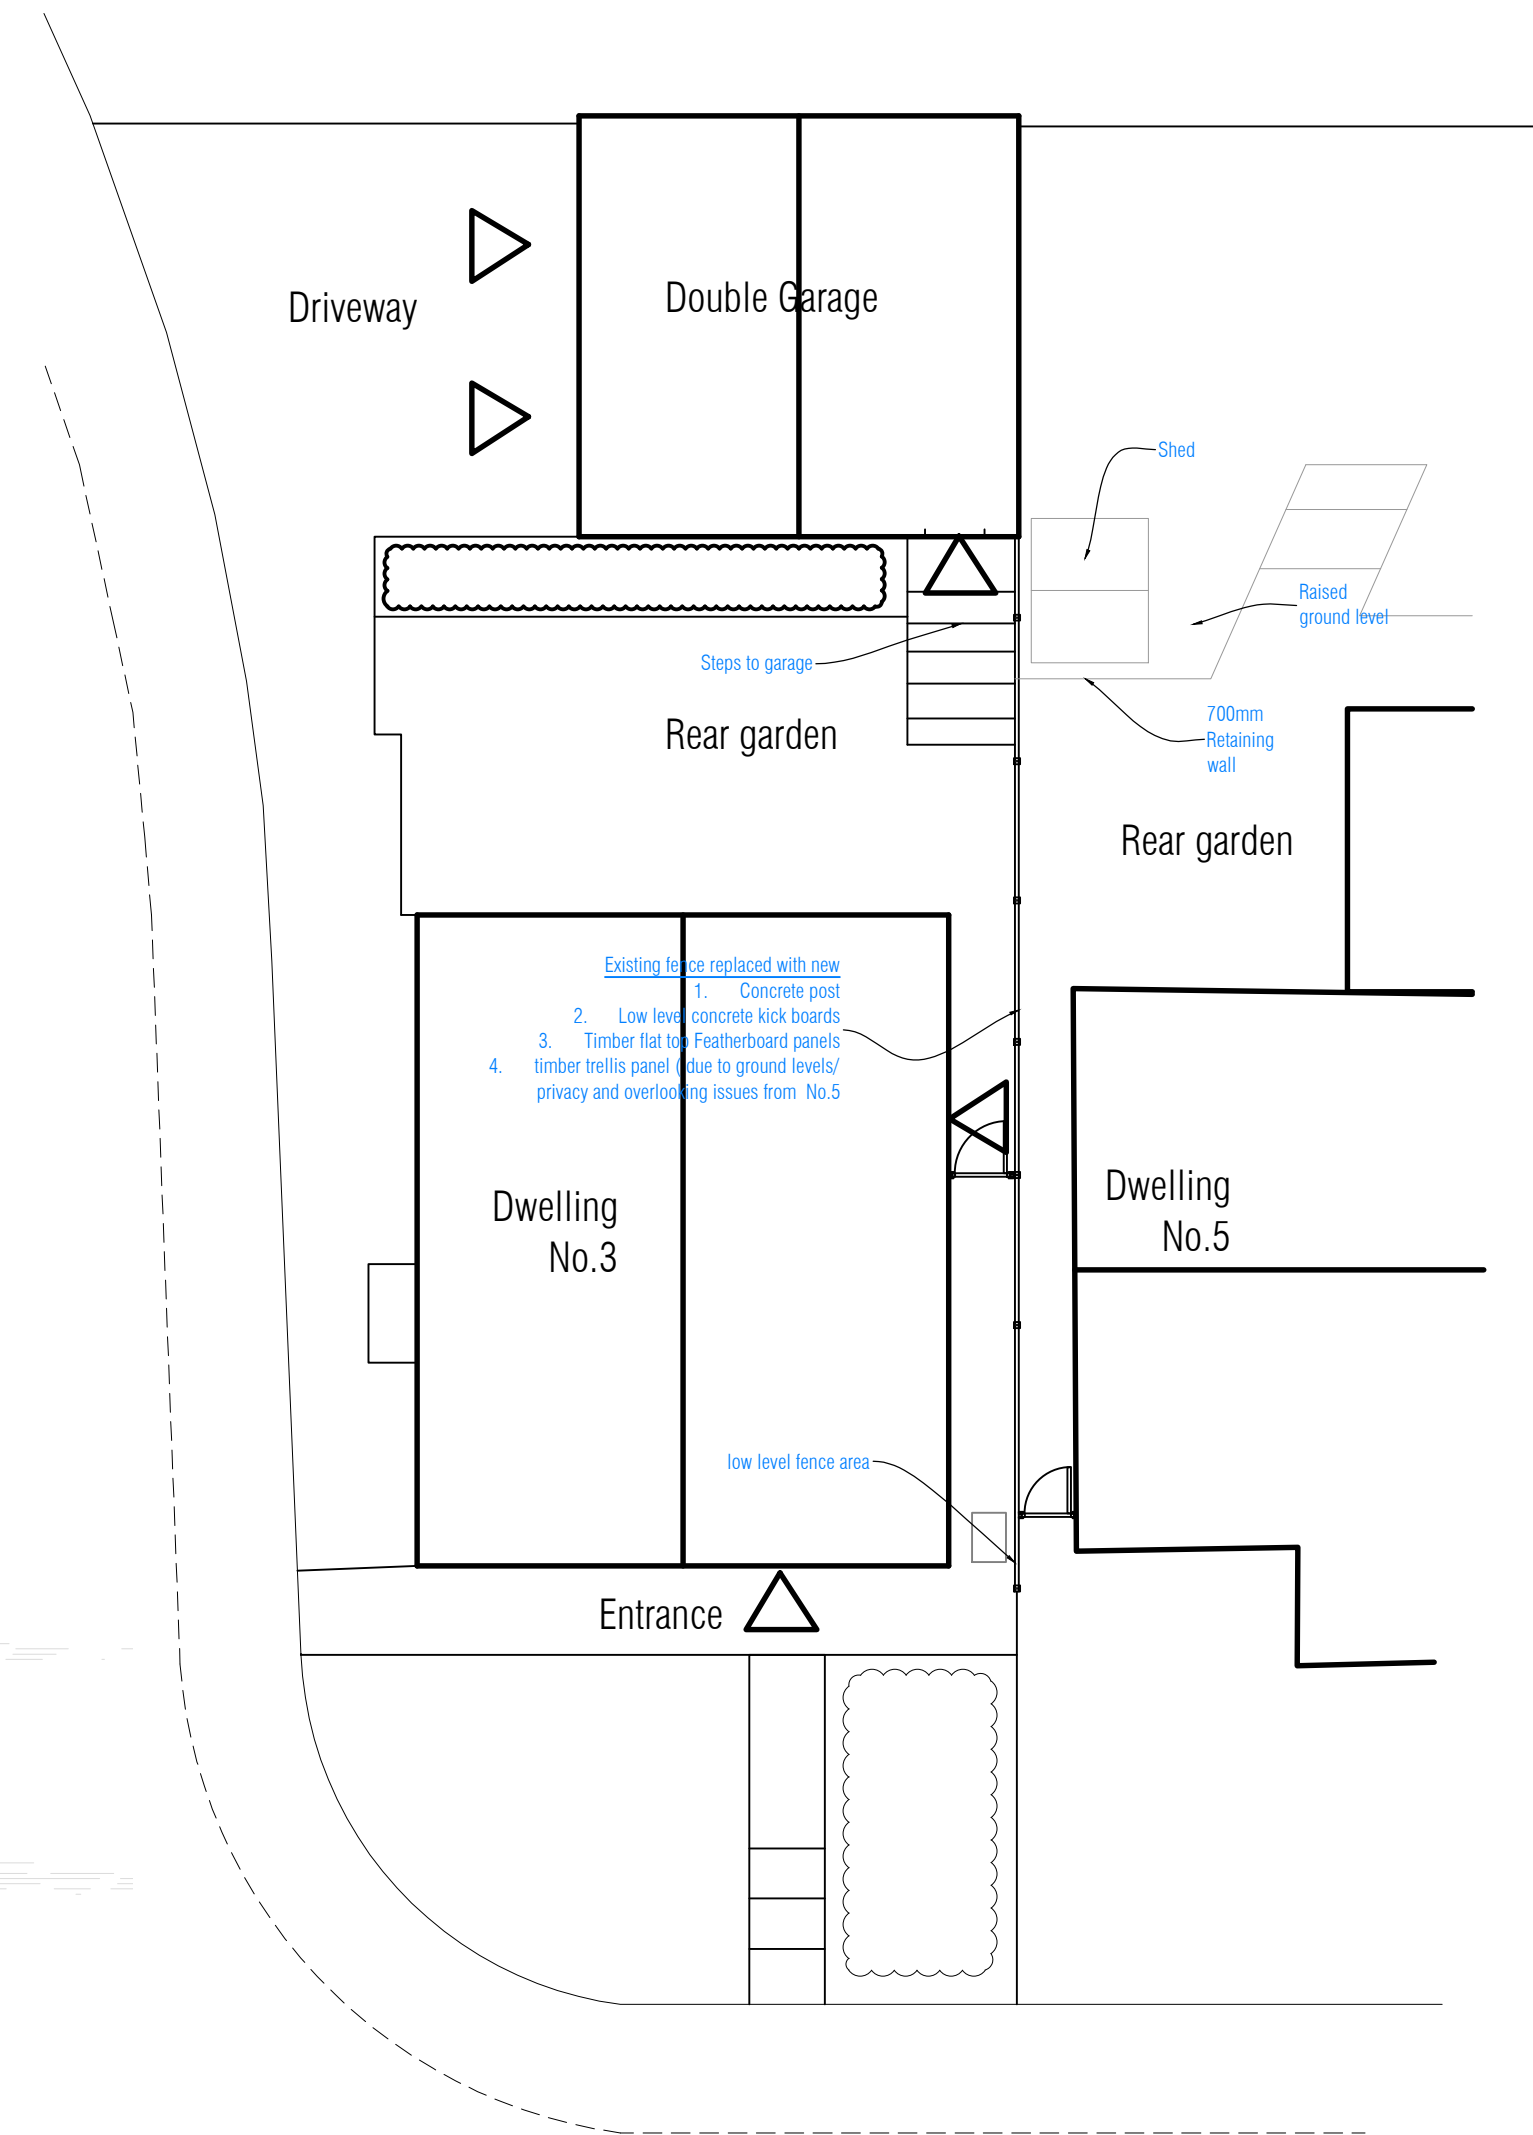

Proposed Block Plan


SCALE 1:100

03

- NB
- (1) FIGURED DIMENSIONS MUST BE TAKEN IN PREFERENCE TO SCALED DIMENSIONS AND SITE DIMENSIONS ARE TO BE CHECKED BEFORE WORK IS PUT IN HAND.
 - (2) © THIS DRAWING IS THE COPYRIGHT OF MC ARCHITECTURAL DESIGN AND MUST NOT BE REPRODUCED OR USED WITHOUT THEIR WRITTEN PERMISSION.
 - (3) IT IS THE SOLE RESPONSIBILITY OF THE BUILDING OWNER TO DRAW UP ALL LEGAL AGREEMENTS WITH ADJOINING PROPERTY OWNER TO COVER THE OVER HANGING OF ANY FASCIAS, GUTTERING, FOUNDATIONS OR ANY PART OF THE BUILDING. MC ARCHITECTURAL DESIGN CAN NOT BE HELD RESPONSIBLE IN ANY WAY WHATSOEVER FOR ANY LEGAL COSTS OR OTHER COSTS INCURRED THROUGH ANY NEIGHBOURHOOD DISPUTES.
 - (4) IT IS THE SOLE RESPONSIBILITY OF THE BUILDING OWNER TO COMPLY WITH THE PARTY WALL ACT 1996 MC ARCHITECTURAL DESIGN CAN NOT BE HELD RESPONSIBLE IN ANY WAY IF NON COMPLIANCE IS ADOPTED.




North-East boundary elevation

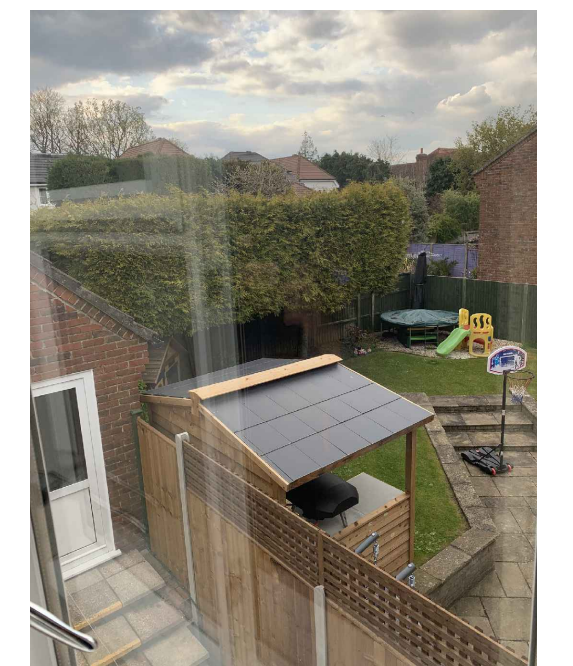

North-East boundary and level changes between No.3 & No.5

Retrospective Planning

Rev.	Description	Date	Chkd by
A	Draft issue		

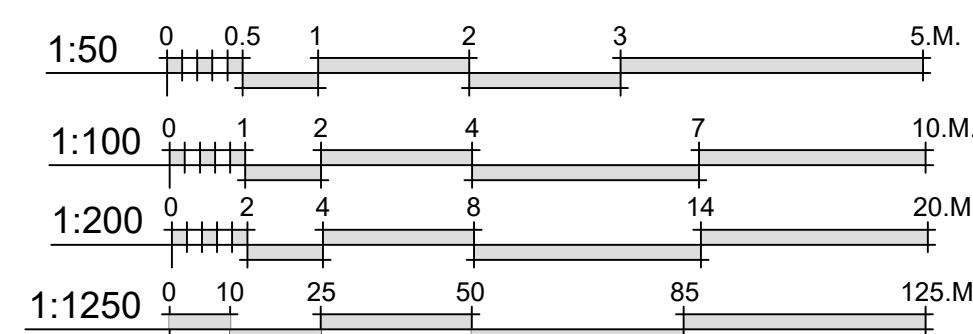

Client:-
Mr & Mrs Lowe

Scale:- 1:50/100/200/1250 @A1

Drawn By:- M@C Checked By:-

Date:- 15-03-22 Date:-

Job.No:- 2234 Drg.No:- 01.01 Rev:-

Title:-

Existing Plans & Elevations

3 Thistledown
Waterlooville
PO8 9LD



MICIA Design
Architectural
Consulting - Design - Build

Portsmouth - Gosport - Fareham - Waterlooville - Havant - Chichester

077 87 547 837

www.mca-design.co.uk

mo.mcadesign@gmail.com

