




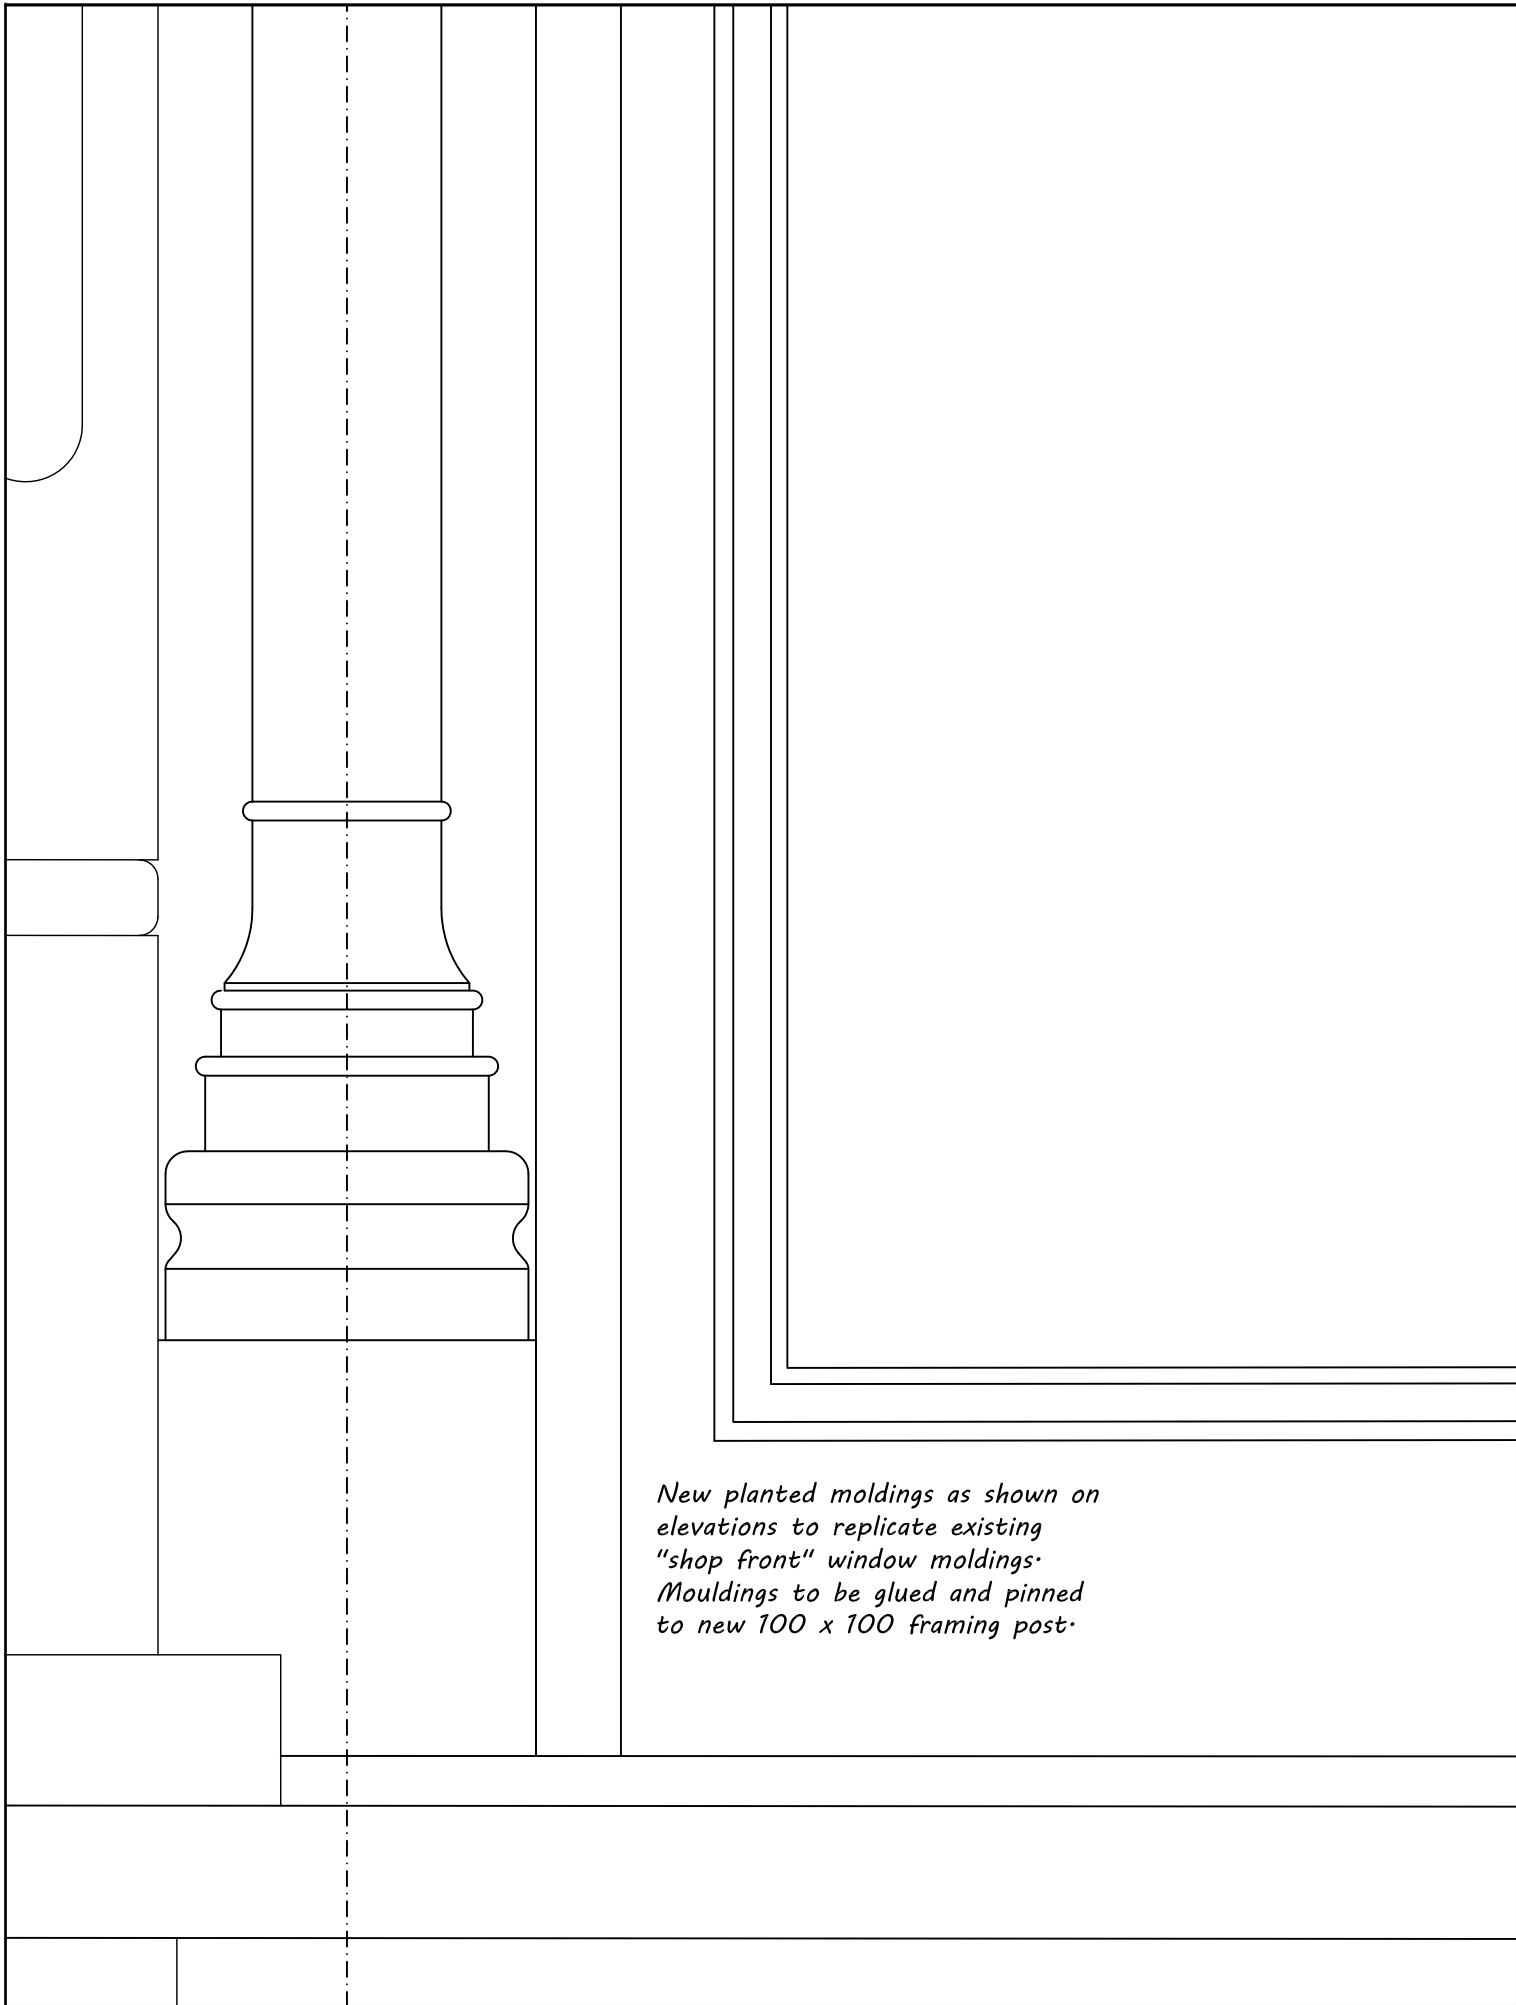


Detail A

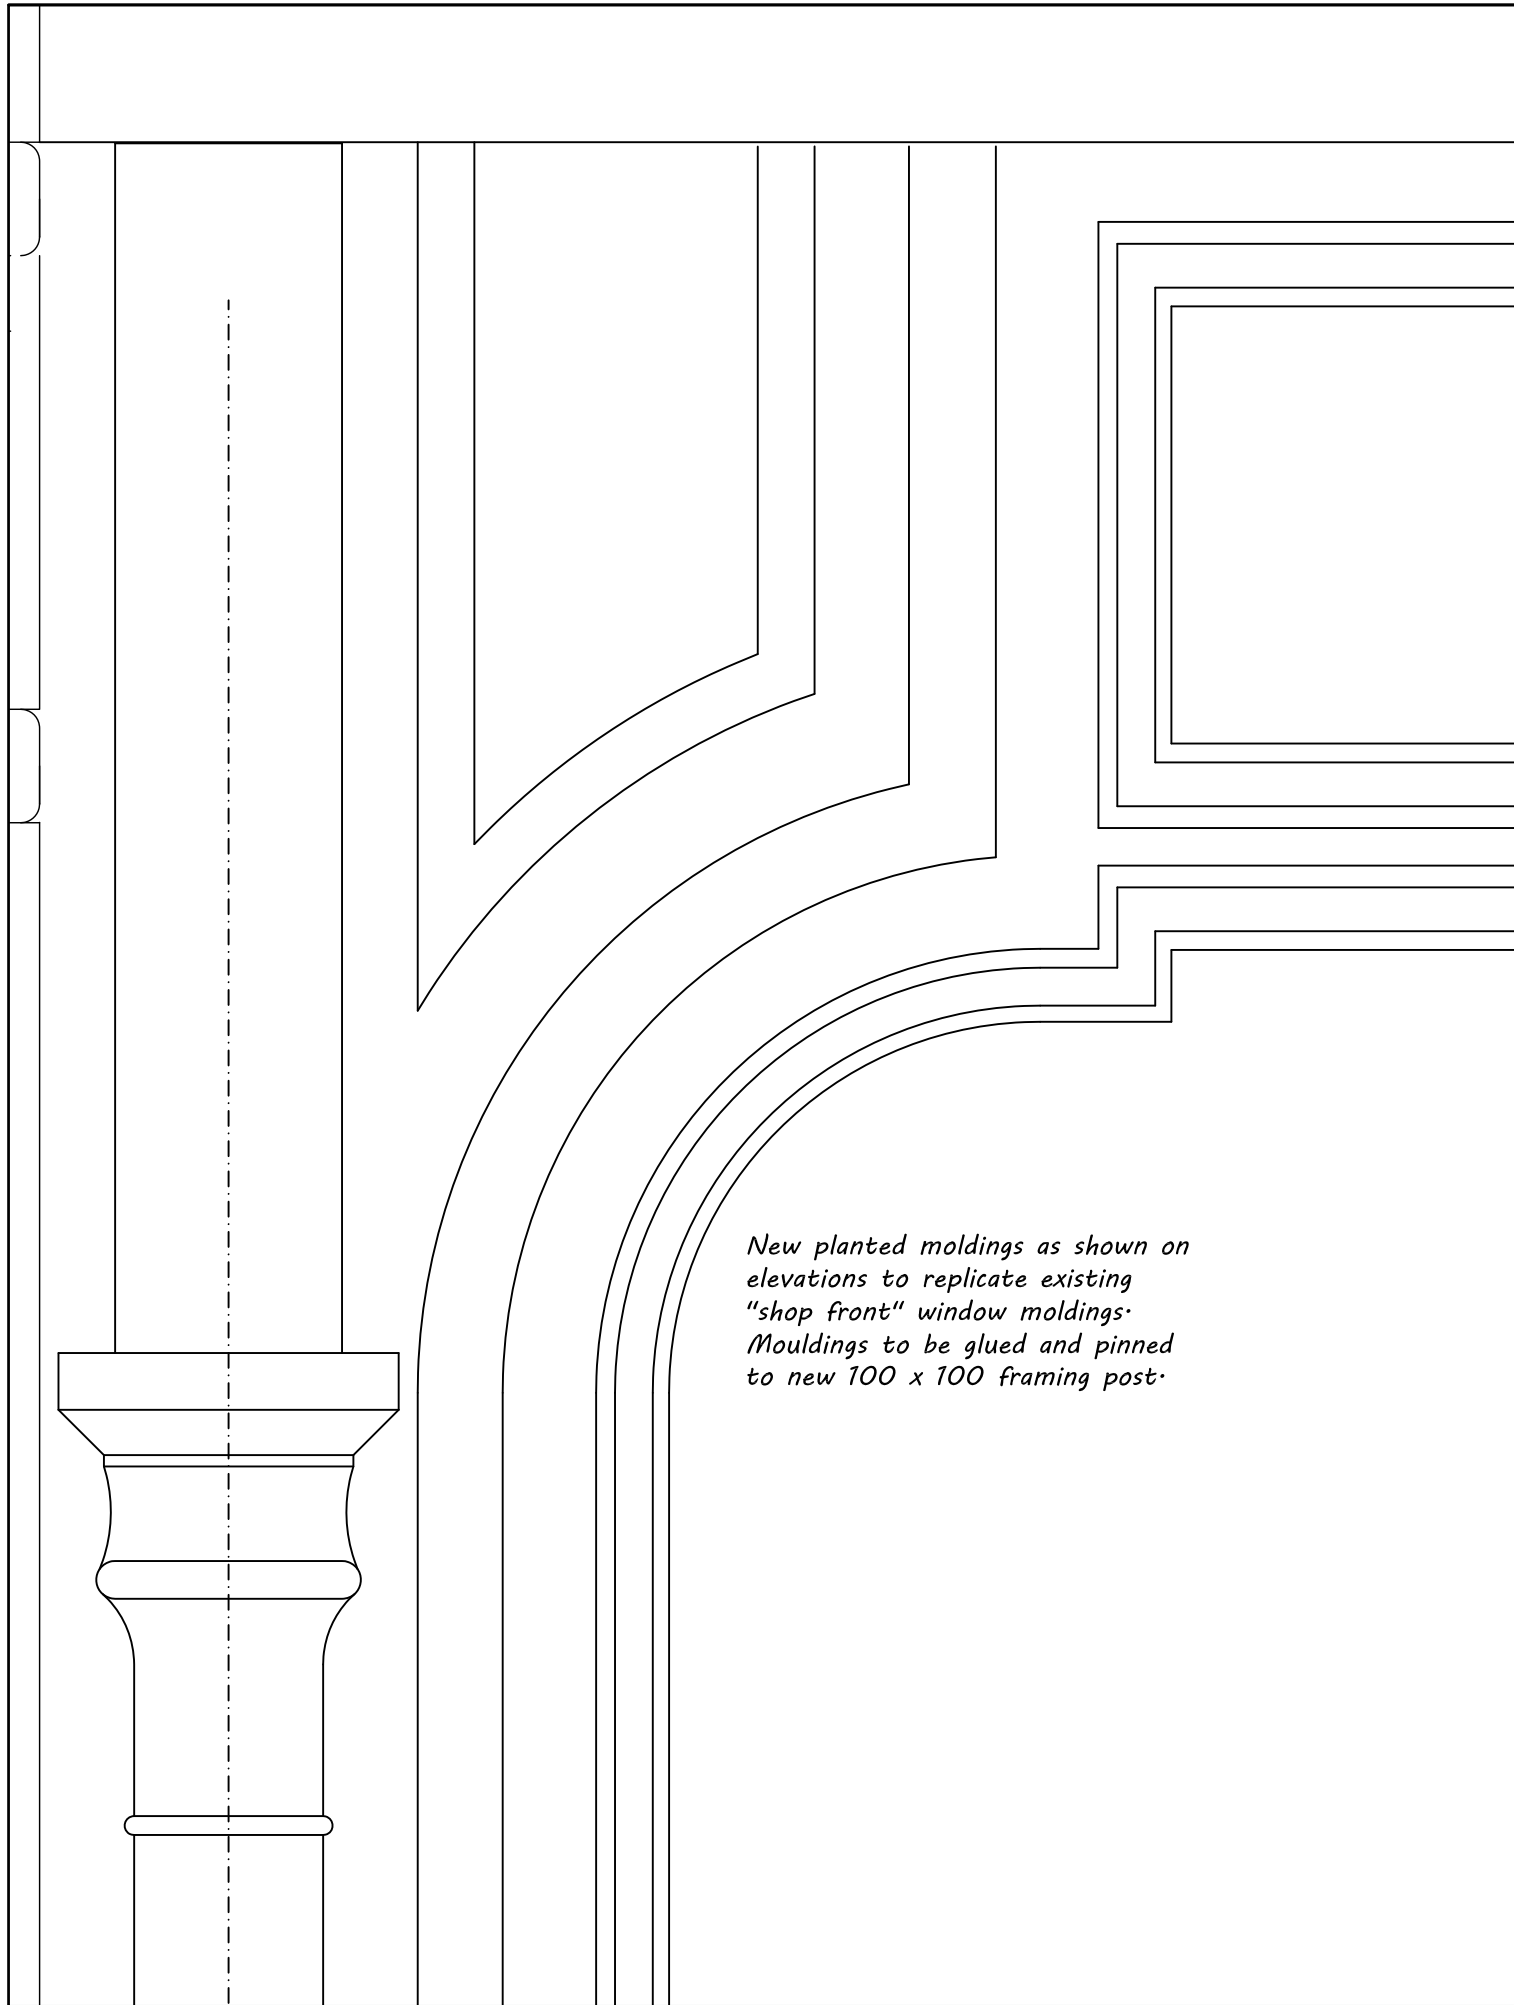


Detail B

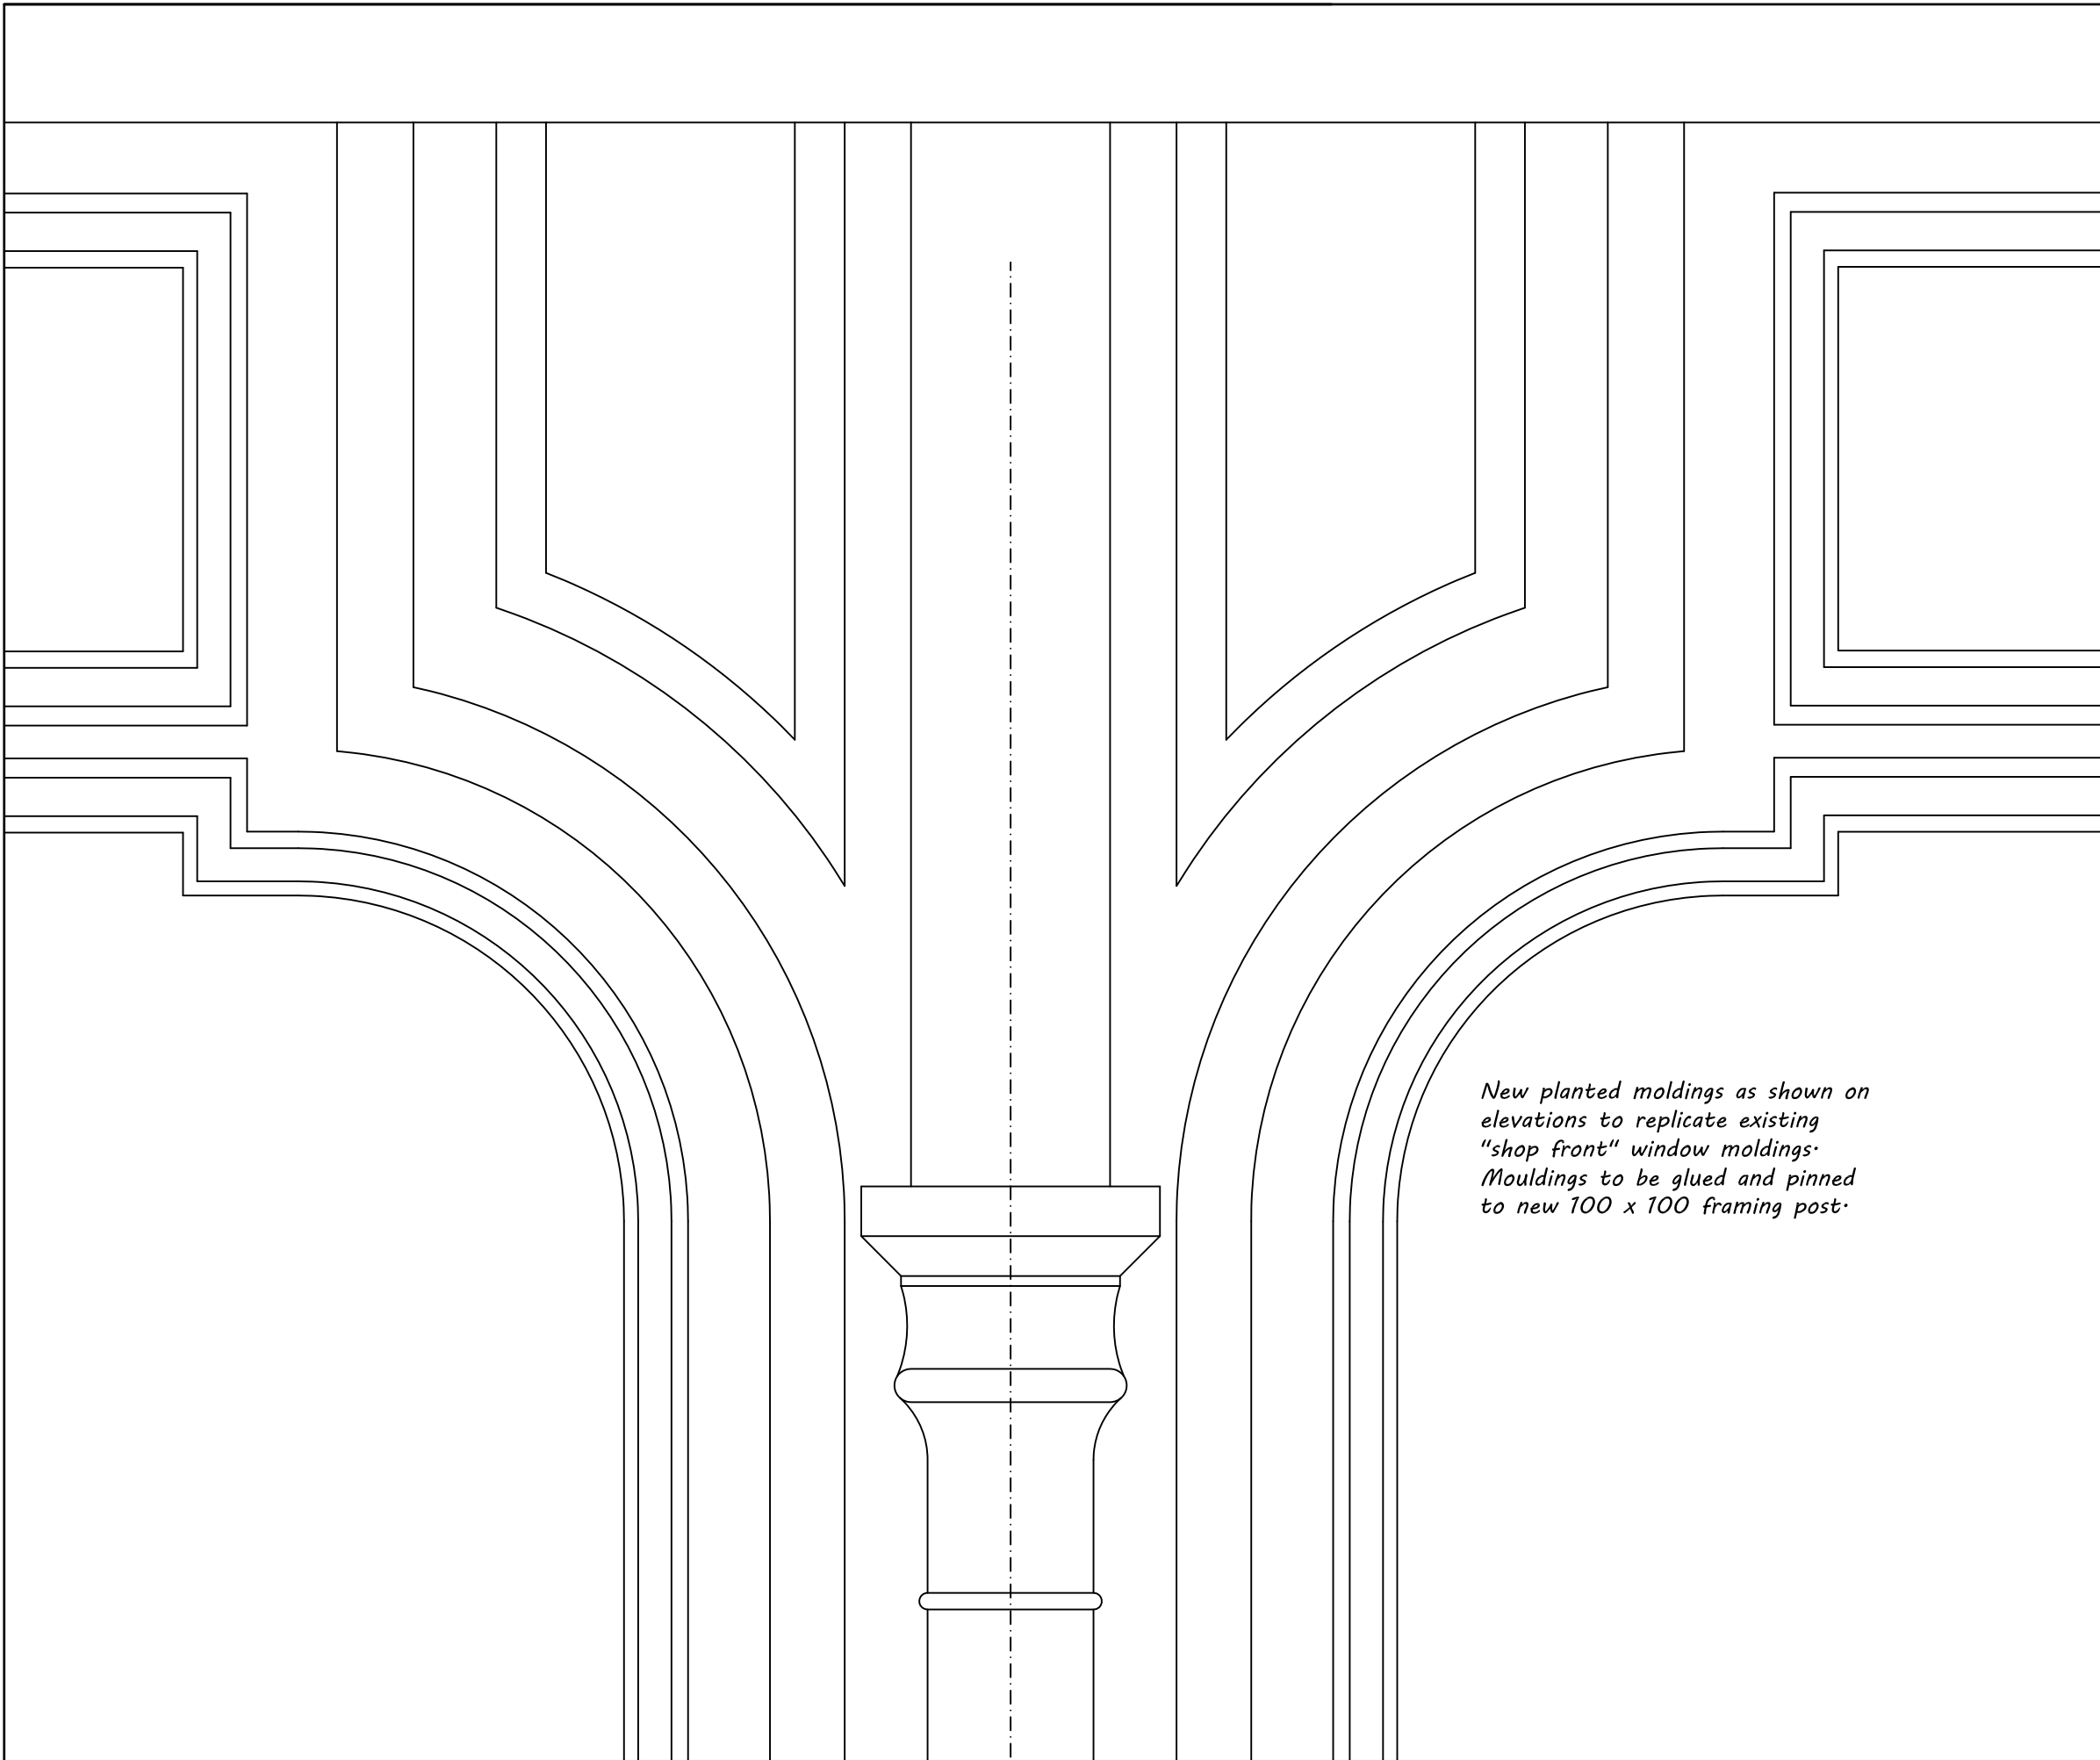


Detail C

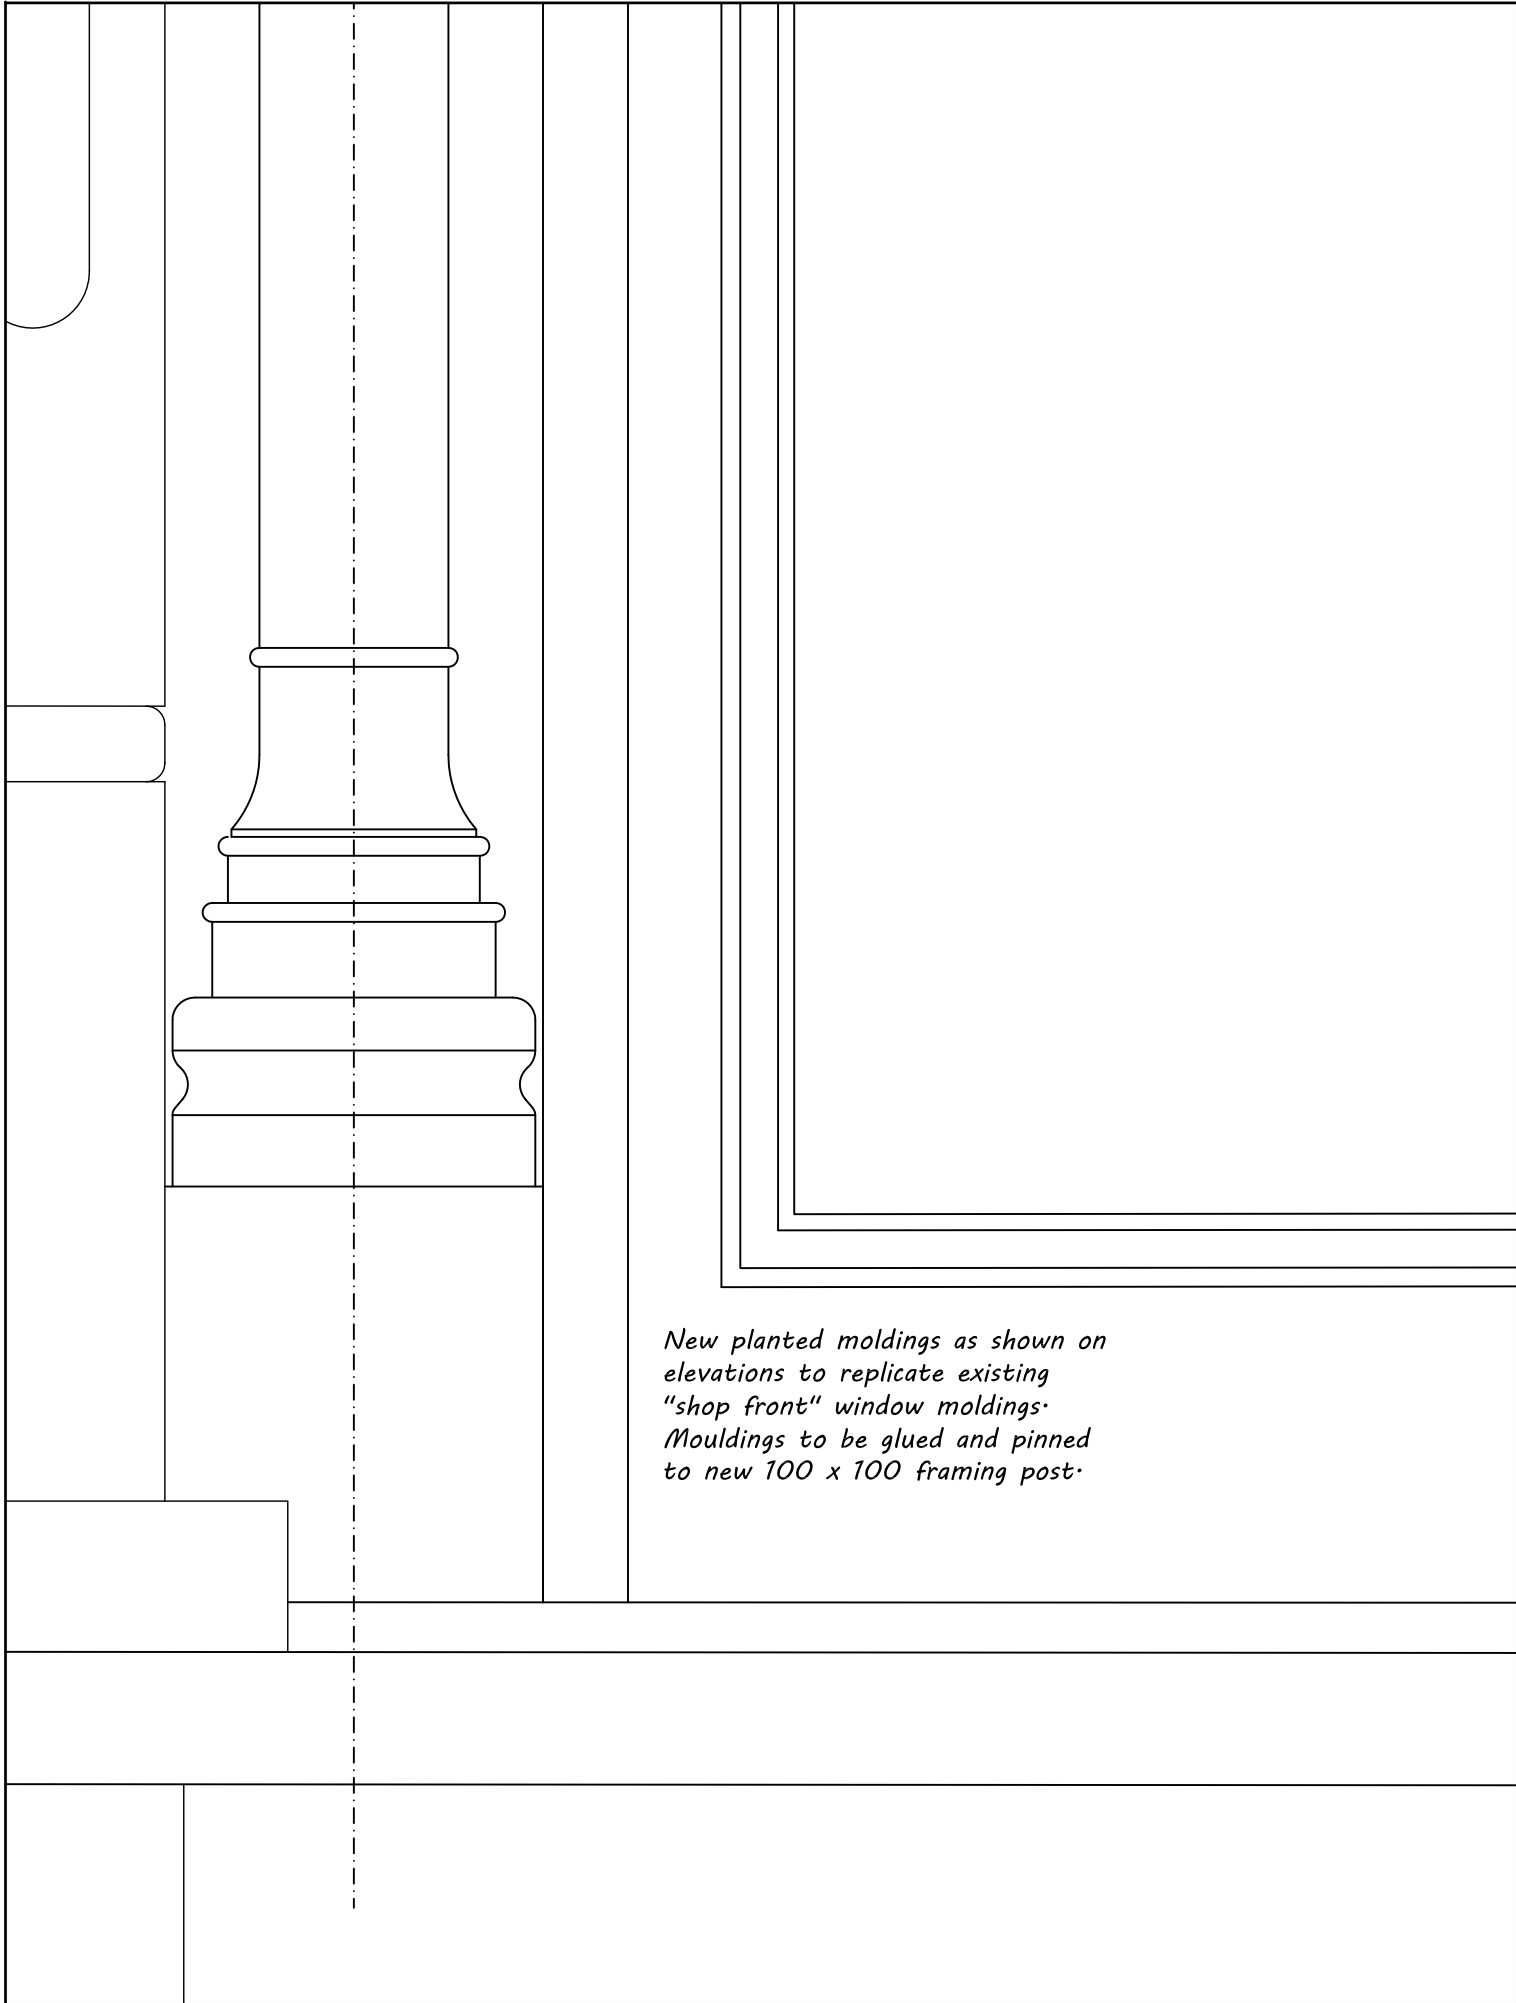

Detail D

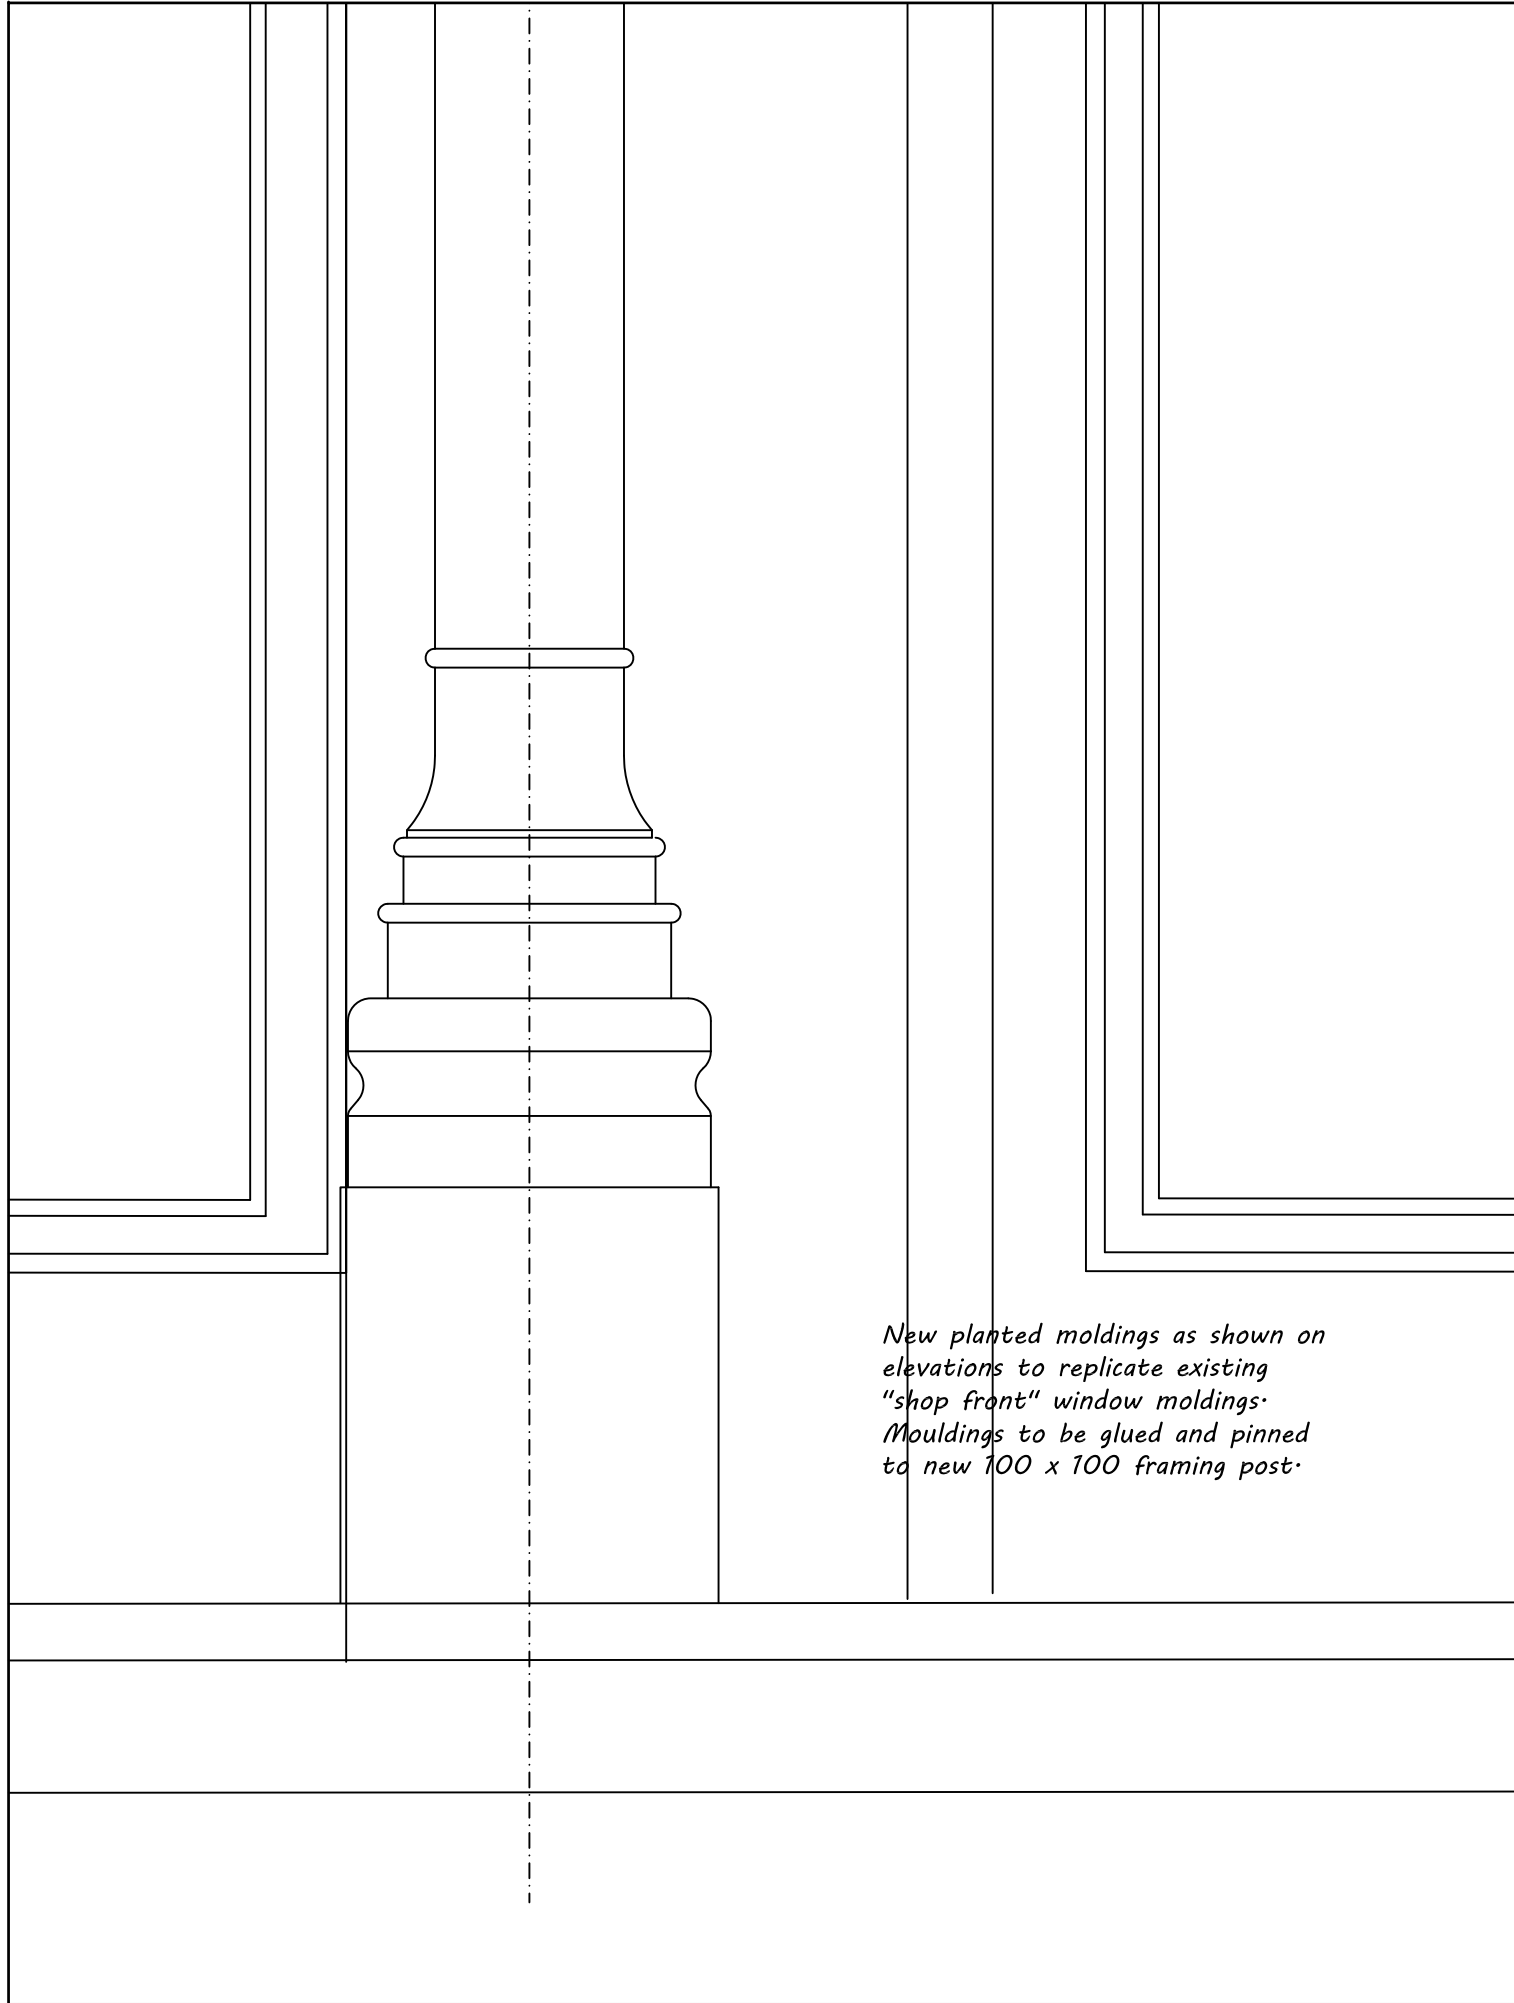

Detail E

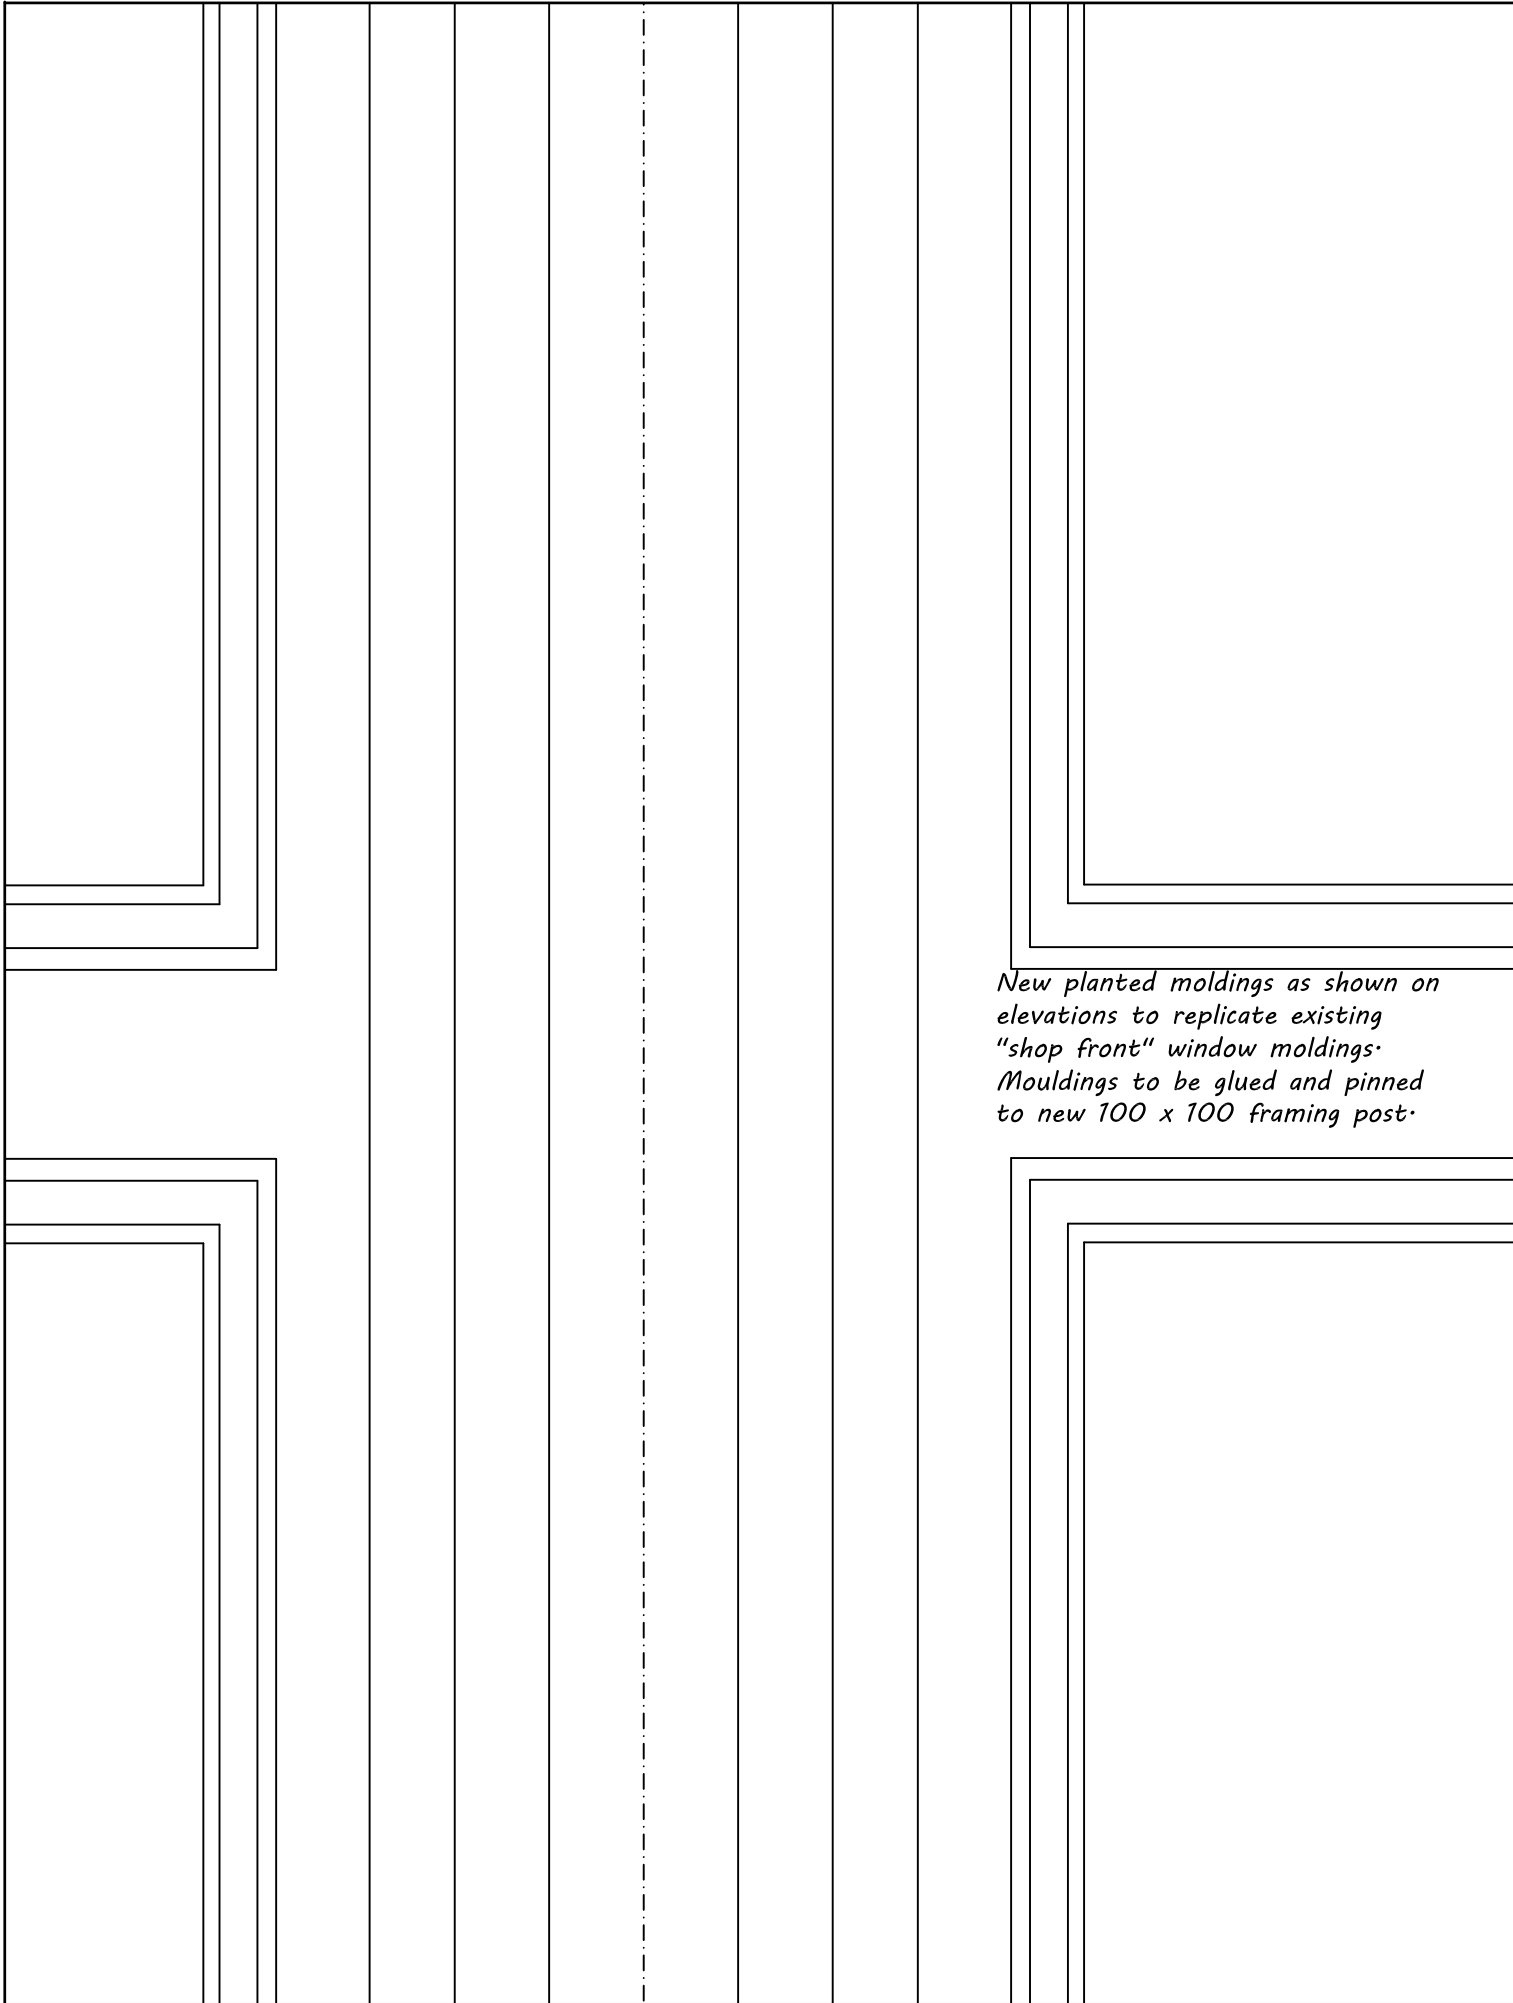

Detail F

REVISION	DESCRIPTION	DATE	INITIAL
PROJECT PROPOSED REPLACEMENT WINDOW FRAMES AT 19 EAST STREET HAVANT, HANTS			
CLIENT VIVID PENINSULAR HOUSE, WHARF ROAD, PORTSMOUTH, PO2 8HB.			
TITLE ELEVATIONAL DETAILS AS PROPOSED			
PROJECT NO. 5052	DRAWING NO. 07	REVISION	ISSUE TYPE
DRAWN EV	CHECKER GG	DATE Dec 21	
		SCALE 1/2 AT A1	
PLEASE DO NOT SCALE FROM DRAWING (EXCEPT FOR PLANNING APPROVAL). ALL DIMENSIONS TO BE CHECKED ON SITE.			
 BOULTER MOSSMAN PROPERTY AND CONSTRUCTION CONSULTANTS SUITE 1 FESTIVAL HALL HEATH ROAD PETERSFIELD HAMPSHIRE GU31 4DZ T: 01730 265722 F: 01730 265805 E: ENQUIRIES@BOULTERMOSSMAN.CO.UK			