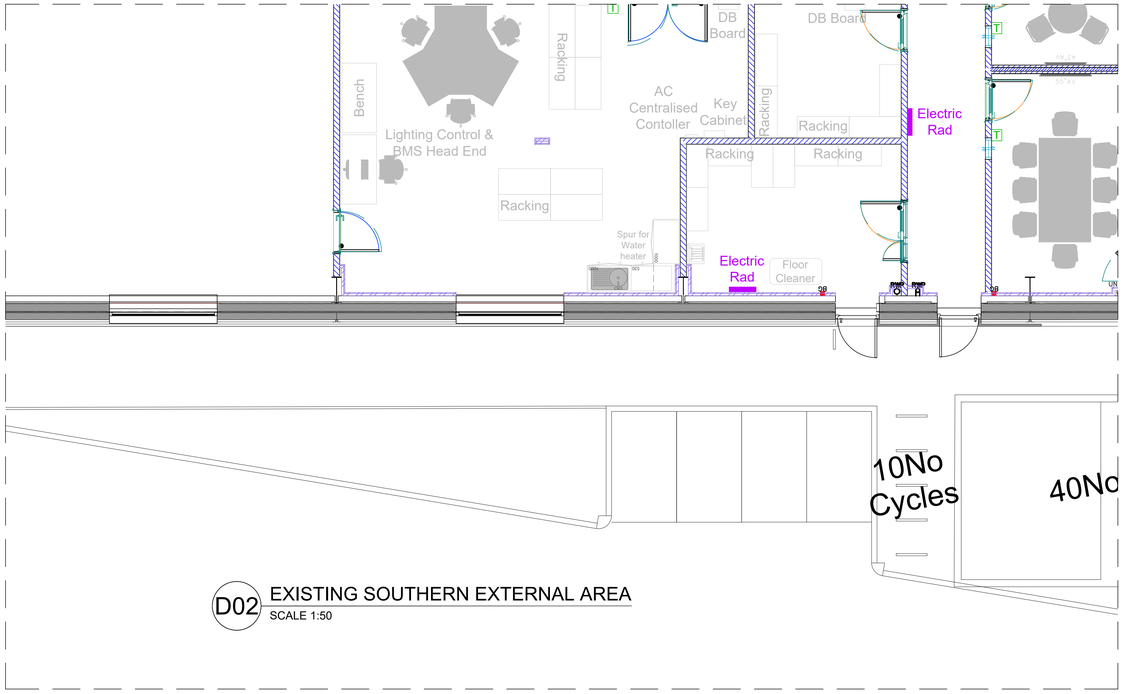

D02 EXISTING SOUTHERN EXTERNAL AREA
SCALE 1:50

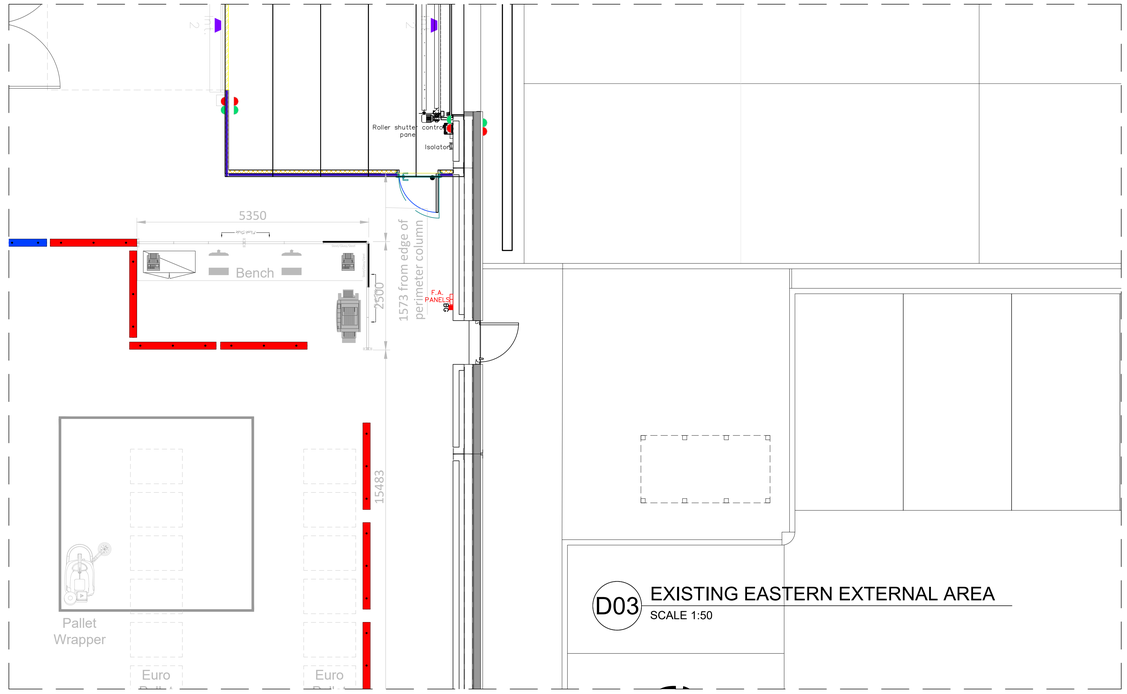

D03 EXISTING EASTERN EXTERNAL AREA
SCALE 1:50

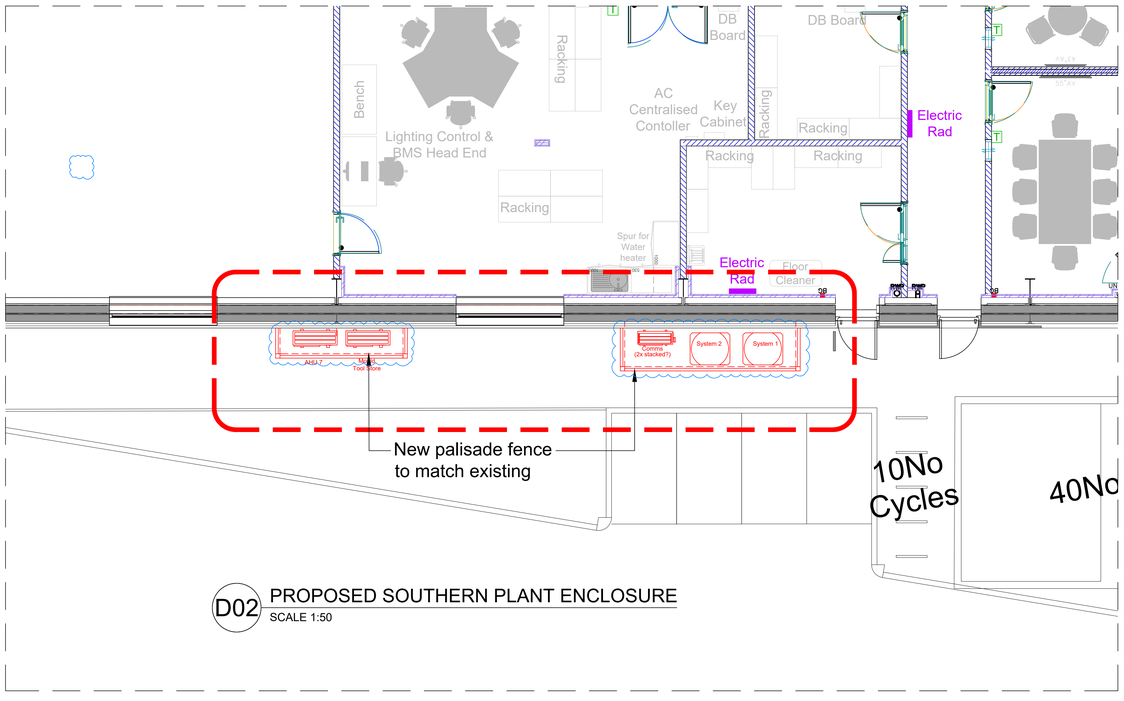

D02 PROPOSED SOUTHERN PLANT ENCLOSURE
SCALE 1:50

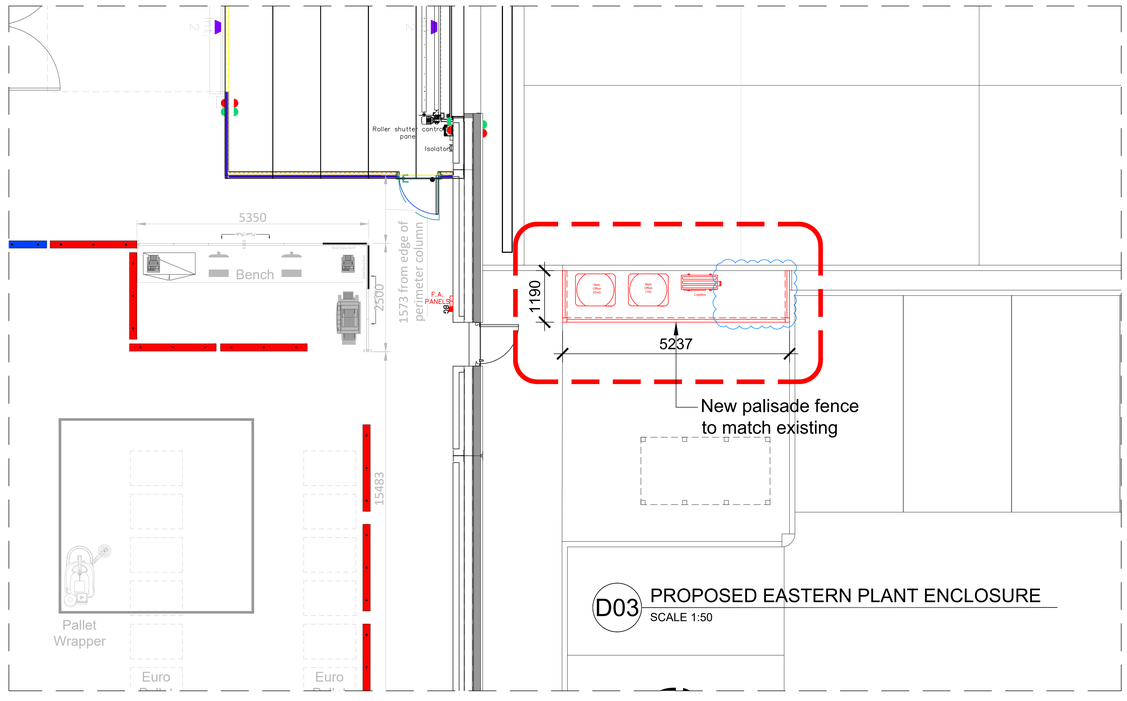

D03 PROPOSED EASTERN PLANT ENCLOSURE
SCALE 1:50

SOUTHERN & EASTERN PLANT COMPOUND

N

THIS DRAWING IS PROTECTED UNDER COPYRIGHT. THIS DRAWING IS NOT TO BE REPRODUCED IN WHOLE OR PART UNLESS AUTHORISED BY
area
© COPYRIGHT
THIS DRAWING IS NOT TO BE SCALED
THE GENERAL CONTRACTOR IS RESPONSIBLE FOR CHECKING & NOTIFY THE DESIGNERS OF ANY DISCREPANCIES OR OMISSIONS.

DRAWING TO BE READ IN CONJUNCTION WITH SCOPE OF WORKS

0m 1m 2.5m 5m
1:50

REV	DATE	REVISIONS	SIGN	CHKD
2	21.06.20	MINOR REVISIONS	SJ	SJ
1	02.12.21	ISSUED FOR PLANNING	KT	SJ

area
The Old Post Office
33 Station Road,
Egham,
Surrey TW20 9LA
T. 01784 274000
Third Floor,
Chapter House,
18 Crucifix Lane,
London SE1 3JW
T. 020 3805 8855
info@area.co.uk
www.area.co.uk

DRAWING STATUS: FOR PLANNING

CLIENT: BIO PURE

PROJECT: PLOT 4A
DUNSBURY PARK
FITZWYGRAM WAY
PO9 4EE
-

TITLE: FOR PLANNING - SOUTHERN & EASTERN EXTERNAL PLANT COMPOUNDS

SCALE: 1:50 @ A0

DATE	DRAWN	CHECKED
NOV 2021	KT	SJ

PROJECT NO	BLDG.	FLOOR	DETAIL	REV.
AR29179		PL	D02	2