


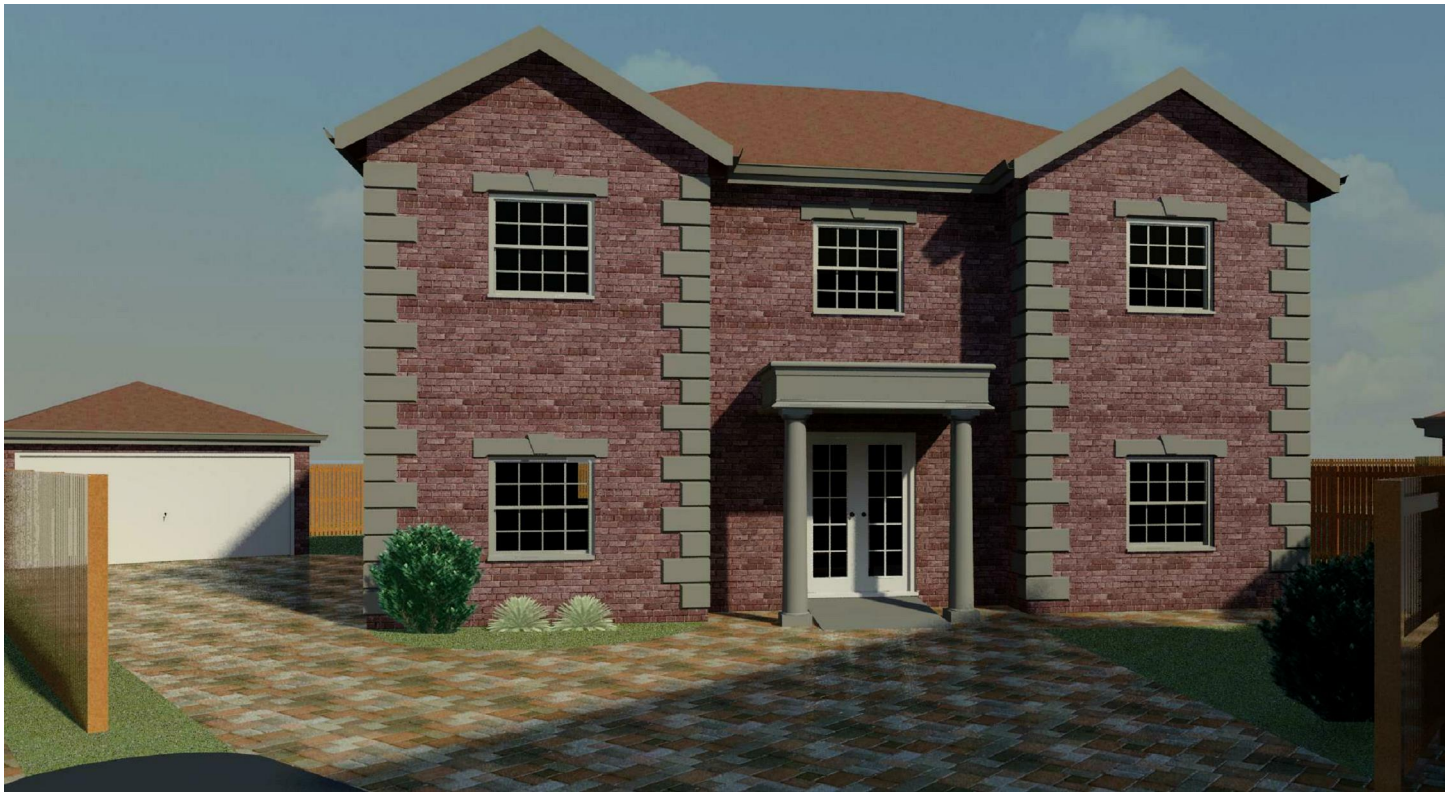

1 3D View 15_1
1 : 1



2 3D View 16_2
1 : 1



3 3D View 17_1
1 : 1



4 3D View 18_3
1 : 1

IJ Murray Associates

www.ijma.co.uk

No.	Description	Date

Mr Mould

The Granary

House Views

Project number	Project Number	A110
Date	Issue Date	
Drawn by	Author	
Checked by	Checker	Scale
		1 : 1