


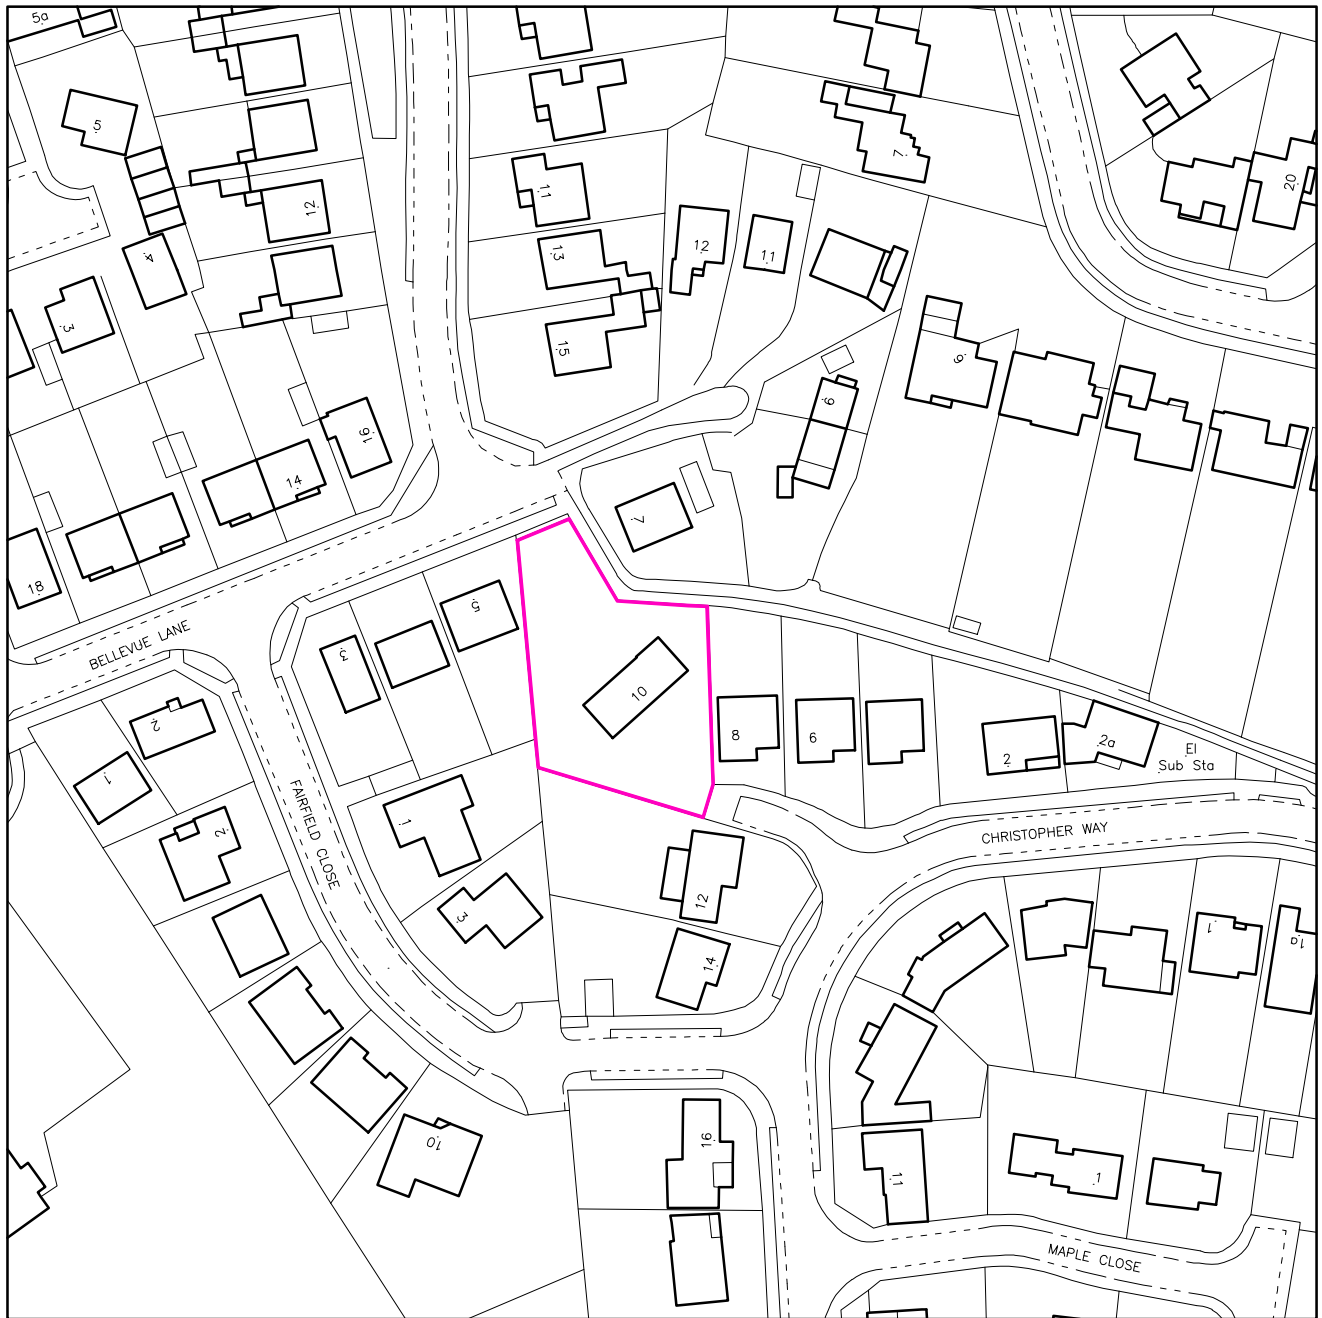

LOCATION PLAN

DWG. NO.: BD567 LP01
 DATE: 17 11 2016
 ADDRESS OF SITE: 10 CHRISTOPHER WAY, EMSWORTH, HAMPSHIRE PO10 7QZ
 SCALE: 1:1250 @ A4
 OS LICENCE NO.: 100041040
 ACCOUNT NO.: 792-1
 ORDER NUMBER: BW1-669175-14571-171116
 DATE OF DOWNLOAD: 17 11 2016

0 20 40 60 Metres

