



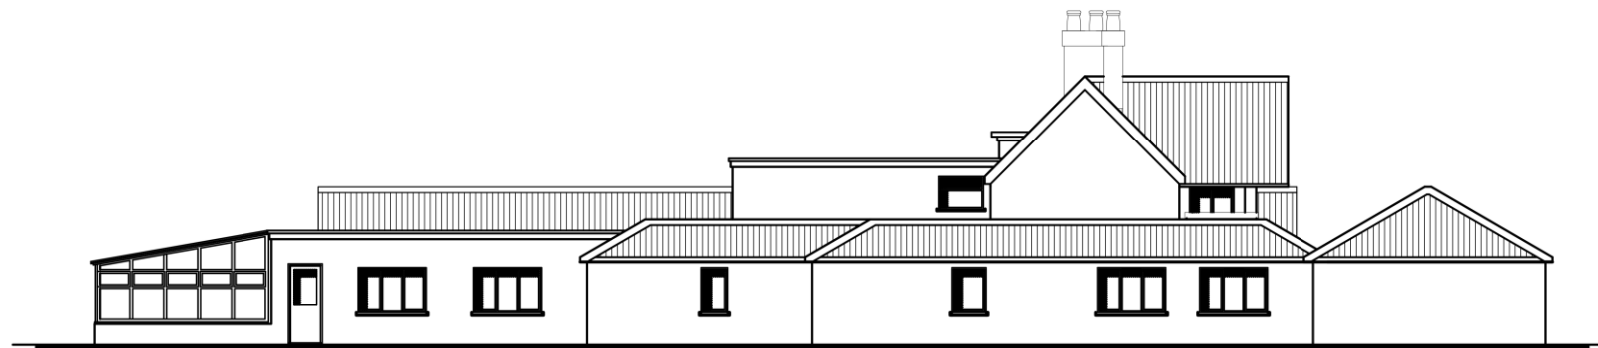

Existing

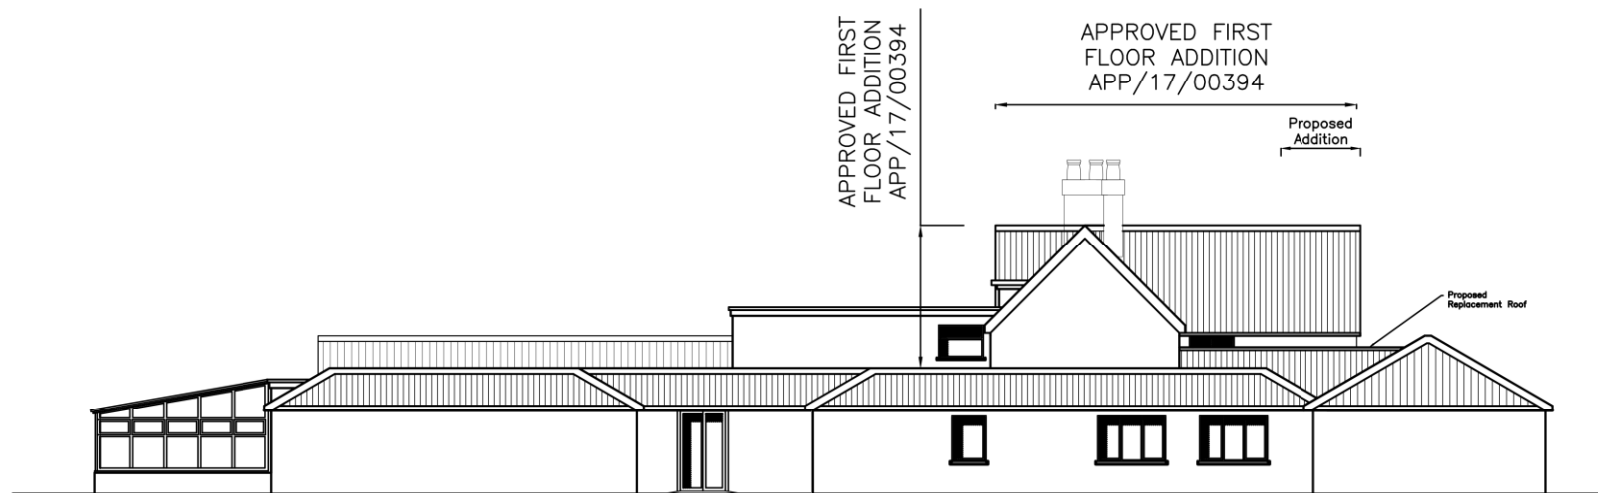

Proposed

APPROVED APP/20/01014

APPROVED FIRST
FLOOR ADDITION
APP/17/00394

APPROVED FIRST
FLOOR ADDITION
APP/17/00394

Proposed
Addition

Proposed
Replacement Roof

CAD

Critchley Architecture And Design Ltd.
Contact: 02392 474 919 | info@caad.online

The Old Brewery, 15E South Street, Havant, PO9 1BU

Existing/Proposed North Elevations

Revisions

- a) Drawing updates/01.12.2020/SAR
- b) Drawing updates/14.07.2021/LNR
- c)
- d)

Blossom House,
Beech Grove,
Hayling Island,
PO11 9DP

Scale A1=1:100, A3=1:200
Drawn SAR
Date 06/10/2020

1618-553 B

20m

40m

60m

80m