
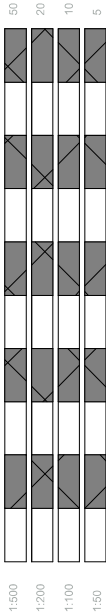


New roof over original baywindow @ 42 degrees
600mm above existing ridge

New roof over extended baywindow @ 38 degrees
1800mm higher than current ridge

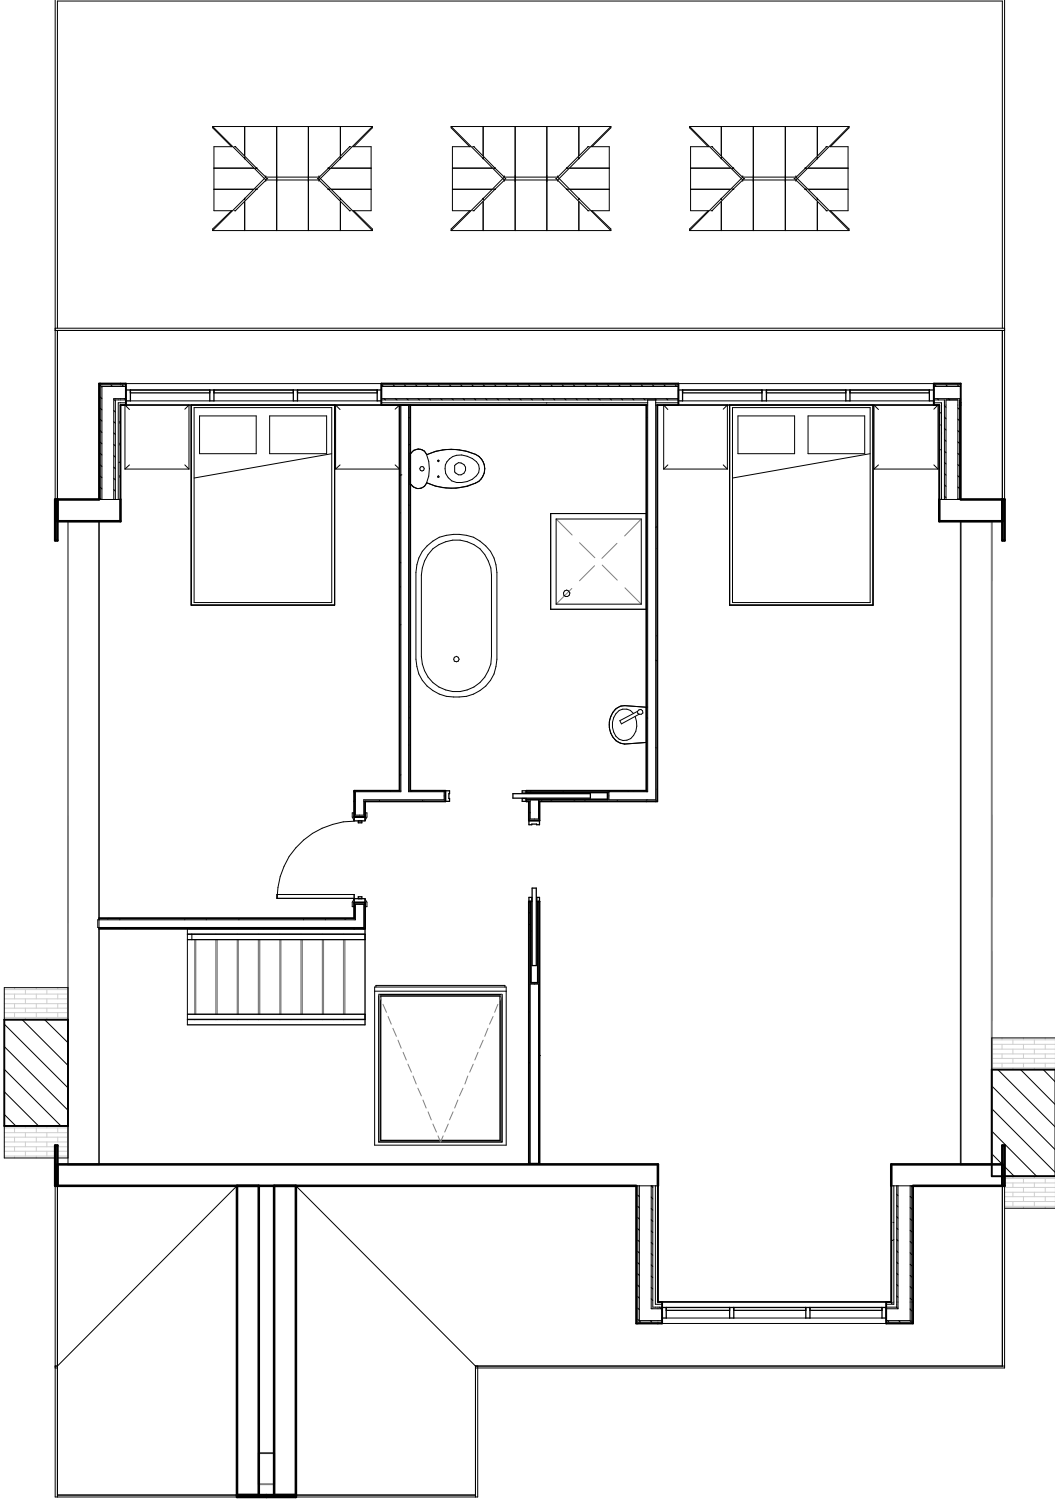

PROJECT		CLIENT	
87 Stakes Road PO7 5NR		Afshar	
SHEET		Date	Issue Date
Loft		Scale (@ A3)	1 : 50
All measurement to be checked on site prior to any commitment (C) Copyright of Parkers Design (Southern) Limited. Any reproduction of these drawings will require written authority from the copyright owner. Parkers Design Limited • The Studio @ 90, PO9 2PR www.pdcd.co.uk • info@pdcd.co.uk • 07776 008822		Drawn by SW	DRAWING NUMBER P 1a
		Checked by SR	REV