


Supplied by: Latitude Mapping Ltd
Reference: O1838643
Centre coordinates: 472293 98976

AMENDED


SITE/LOCATION PLAN

**PROPOSED SINGLE STOREY REAR ADDITION.
15, MENGHAM AVE, HAYLING ISLAND, HANTS.
FOR MR & MRS K. HURL.**

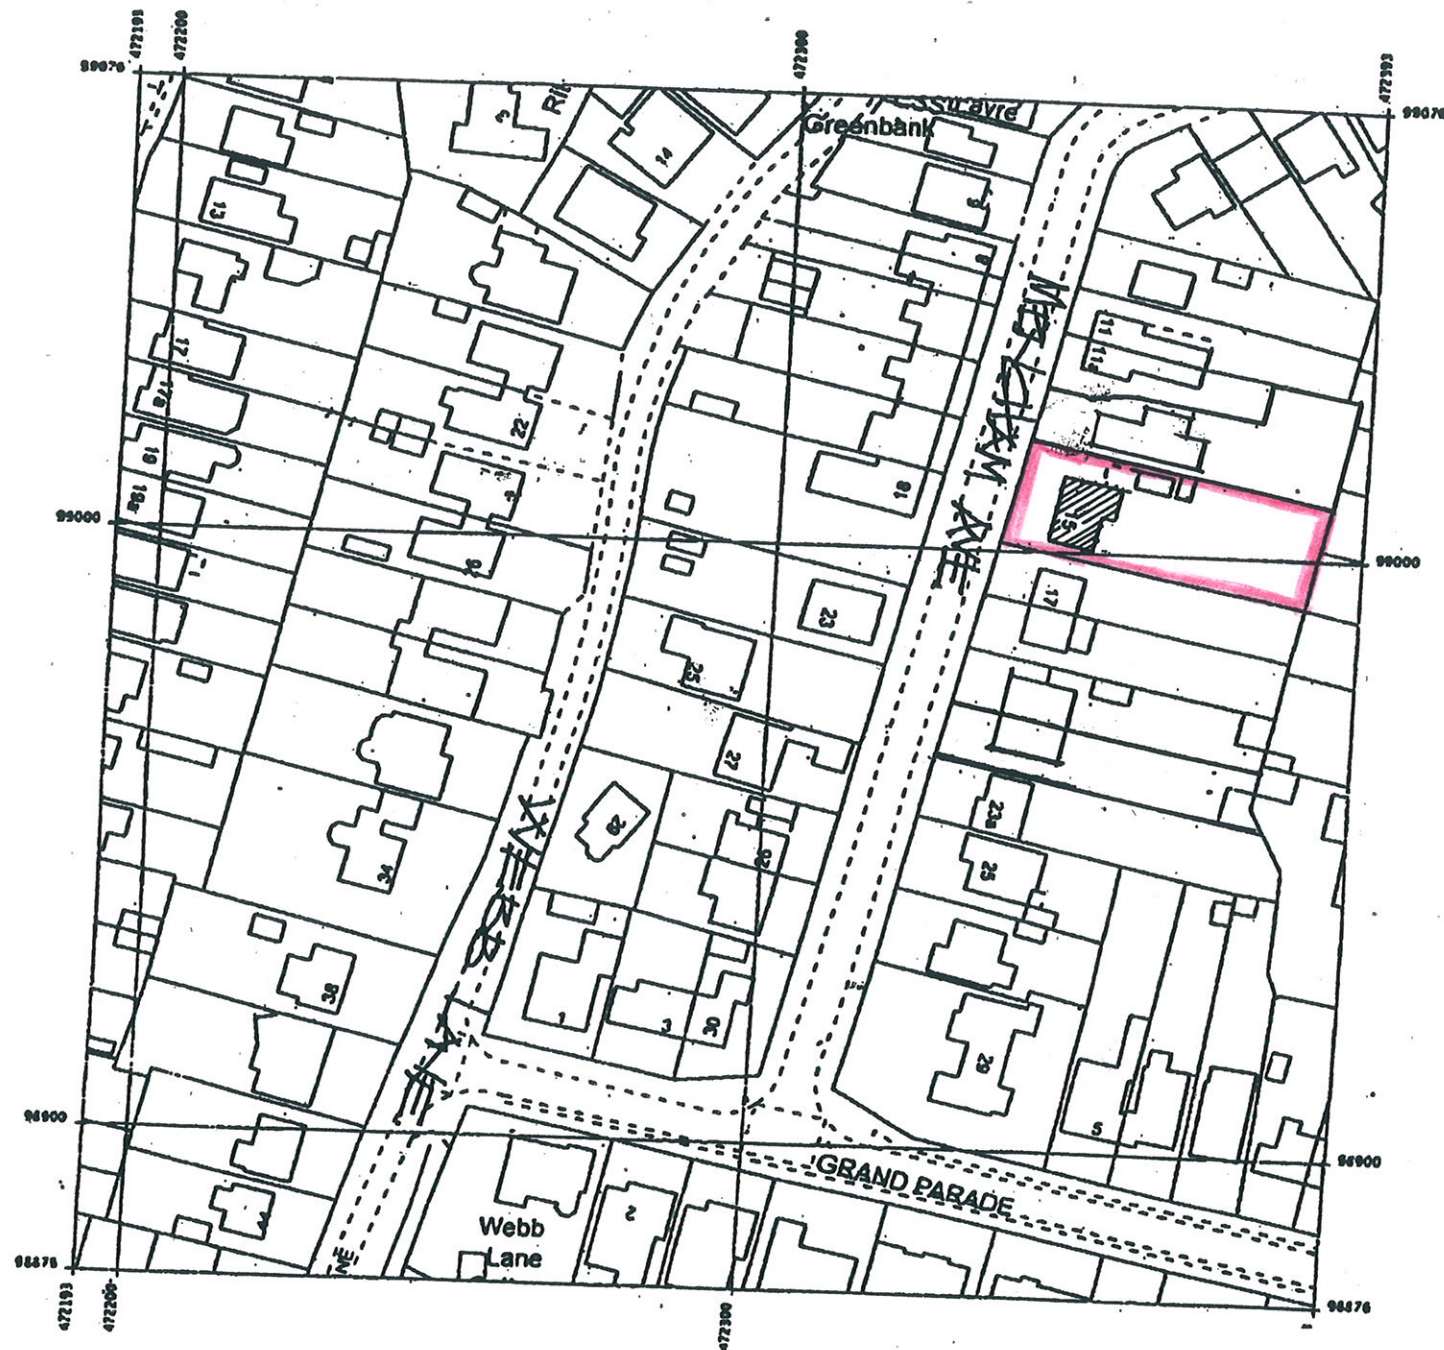

Produced 06 Oct 2021 from the Ordnance Survey MasterMap (Topography) Database and incorporating surveyed revision available at this date.

The representation of a road, track or path is no evidence of a right of way. The representation of features as lines is no evidence of a property boundary.

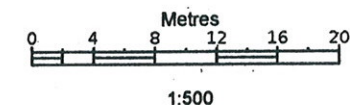

Supplied by: Latitude Mapping Ltd
Licence: © Crown Copyright and
database rights 2021 OS 100038864
Reference: O11501351
Centre coordinates: 472358 99020