




Proposed

Generic Perspective



Proposed


Generic Perspective

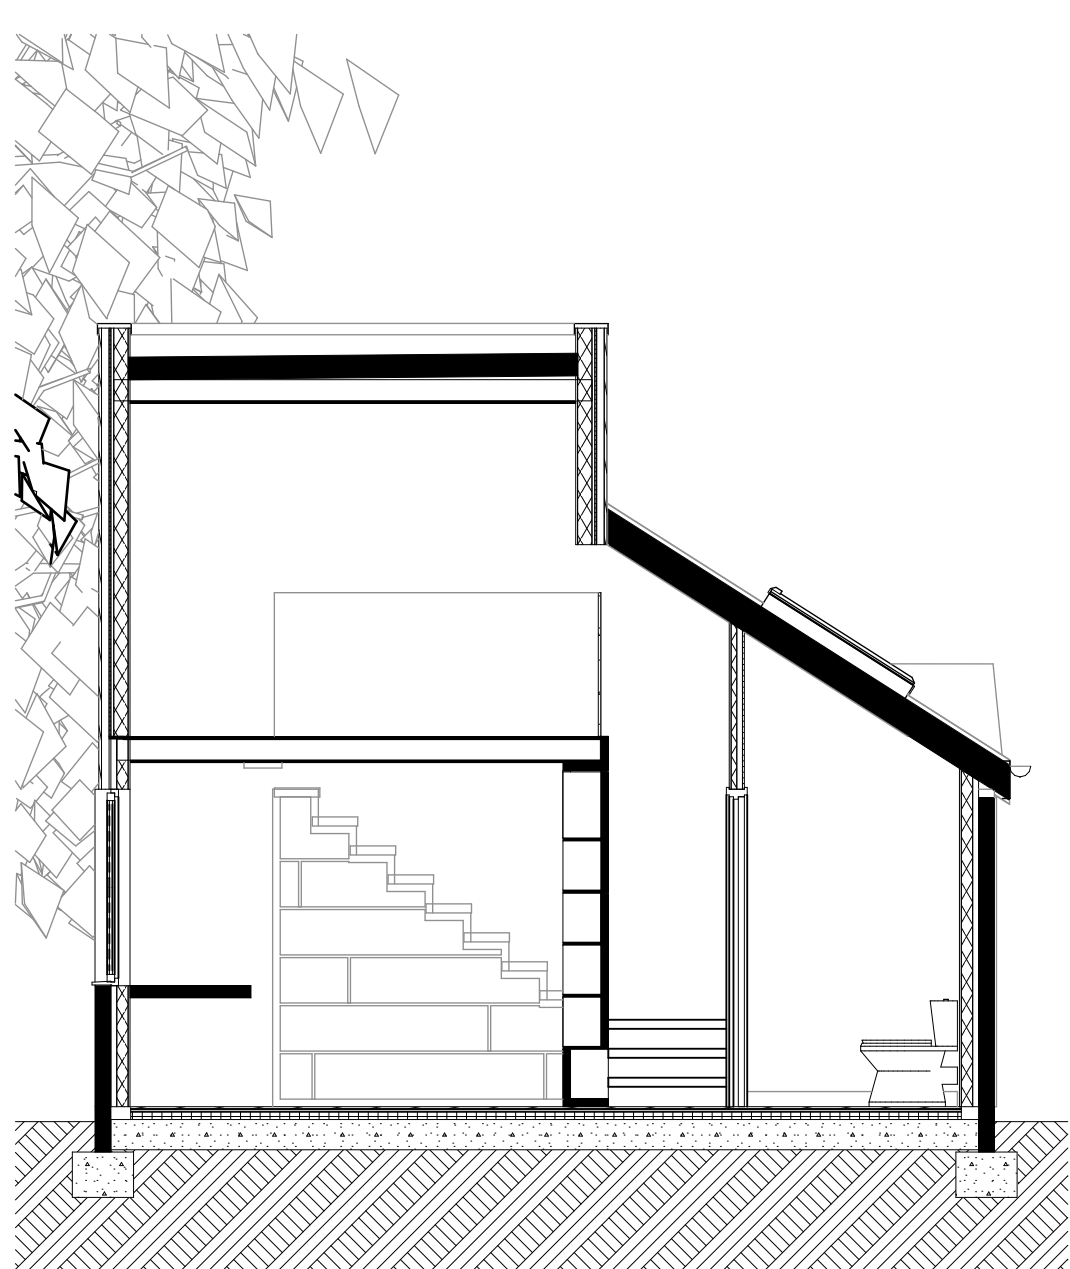

A-A

Proposed


1:50

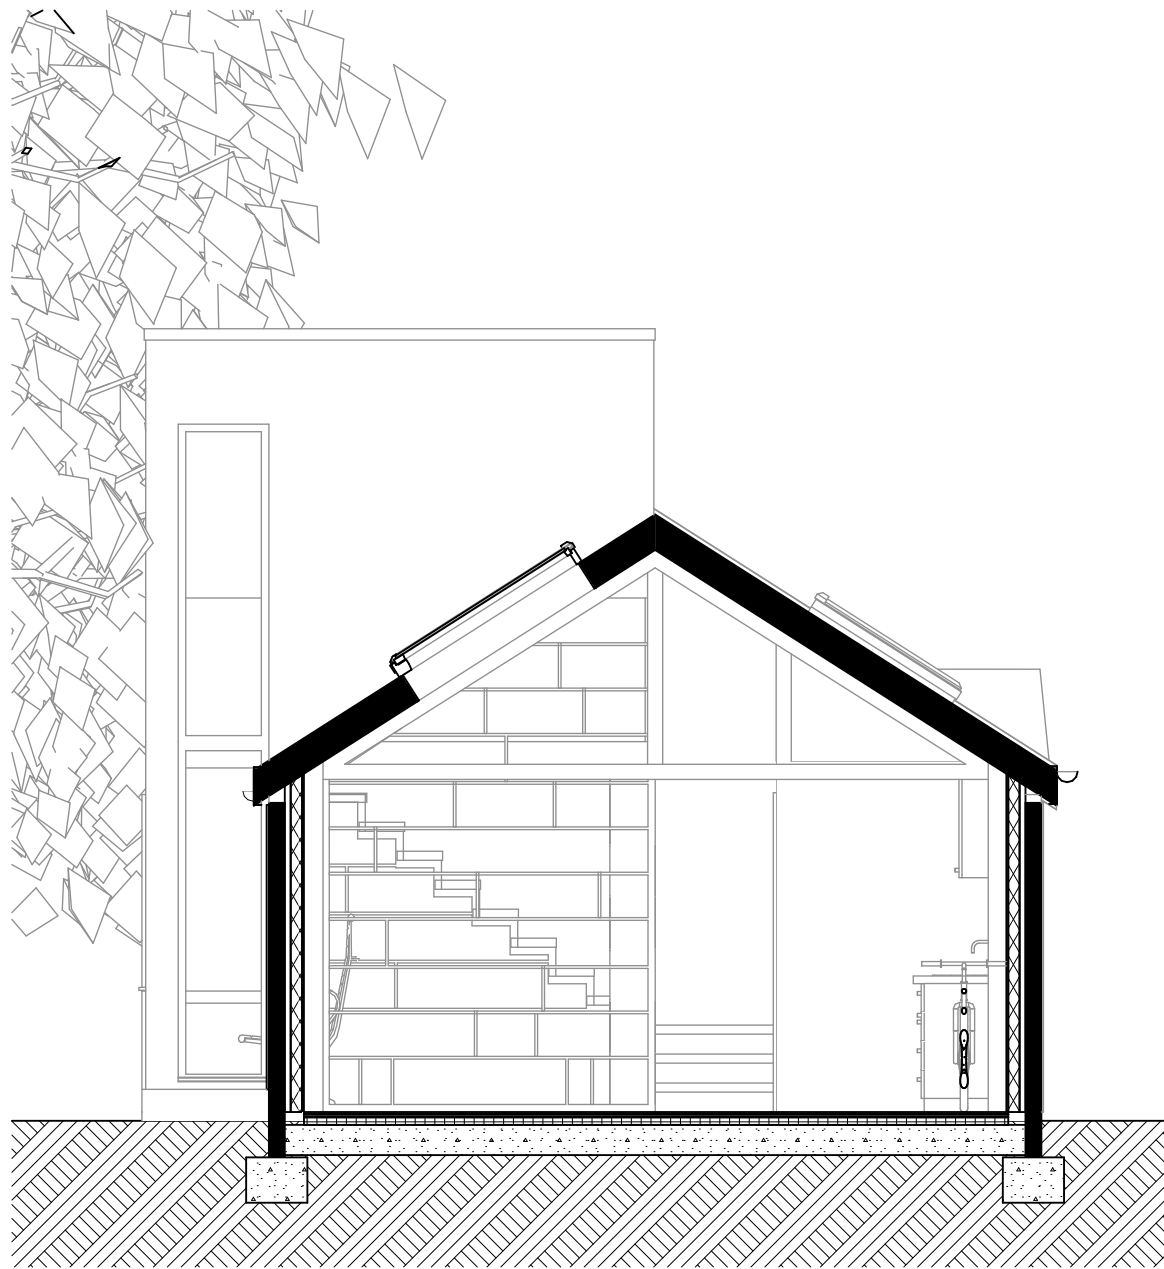

B-B

Proposed


1:50

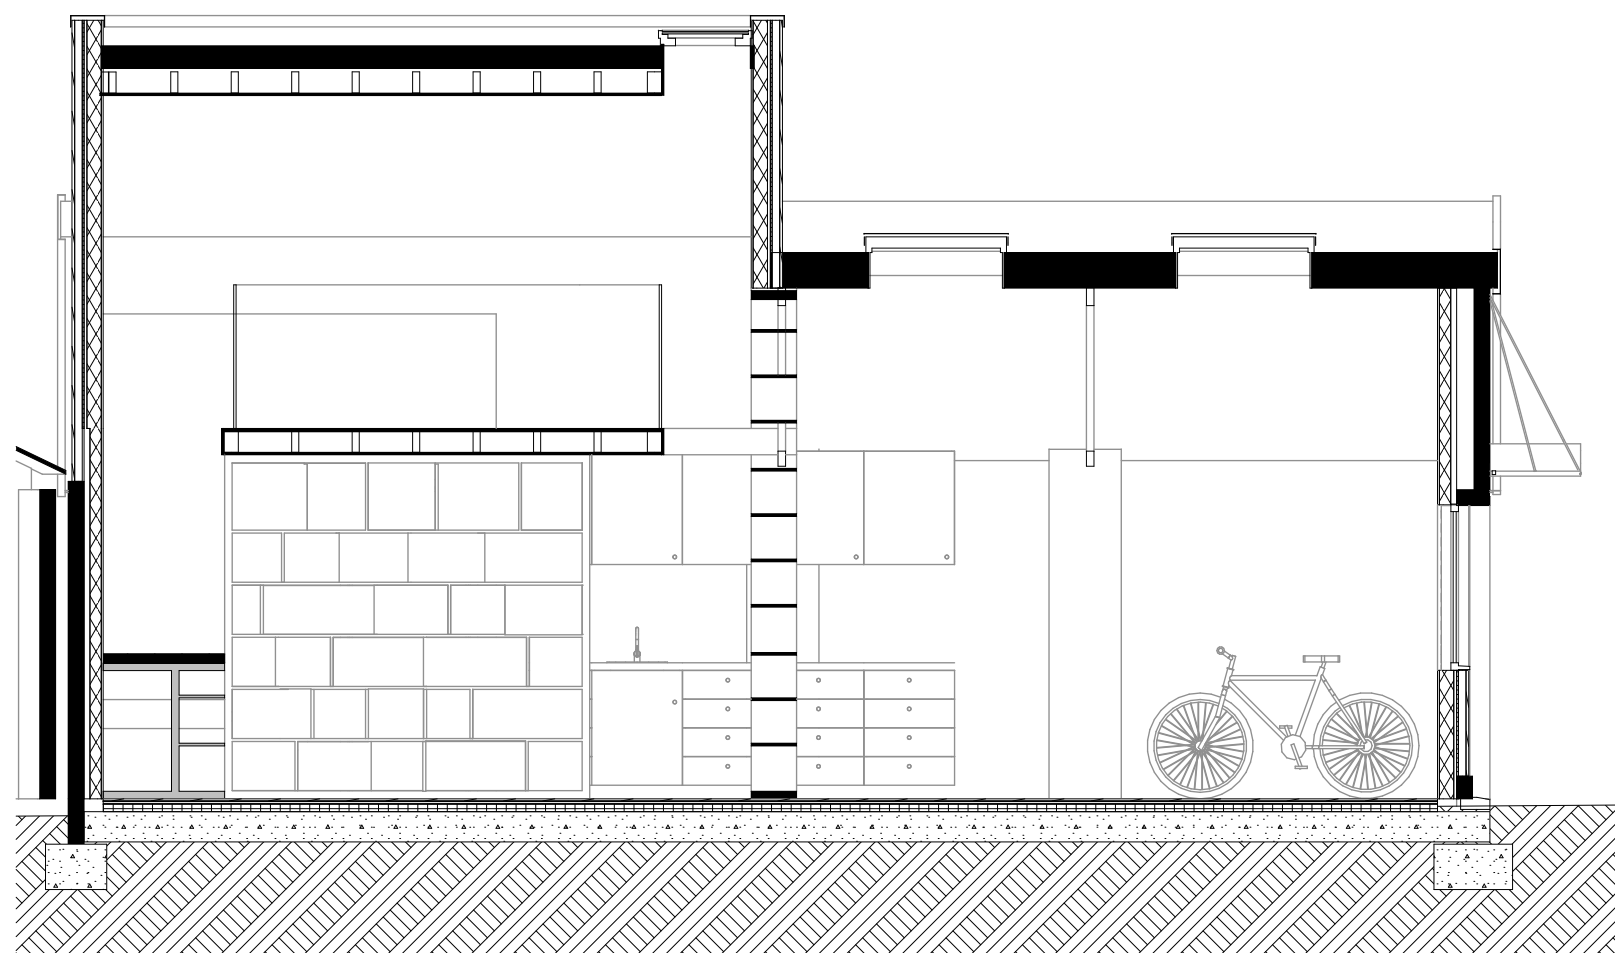

C-C

Proposed


1:50

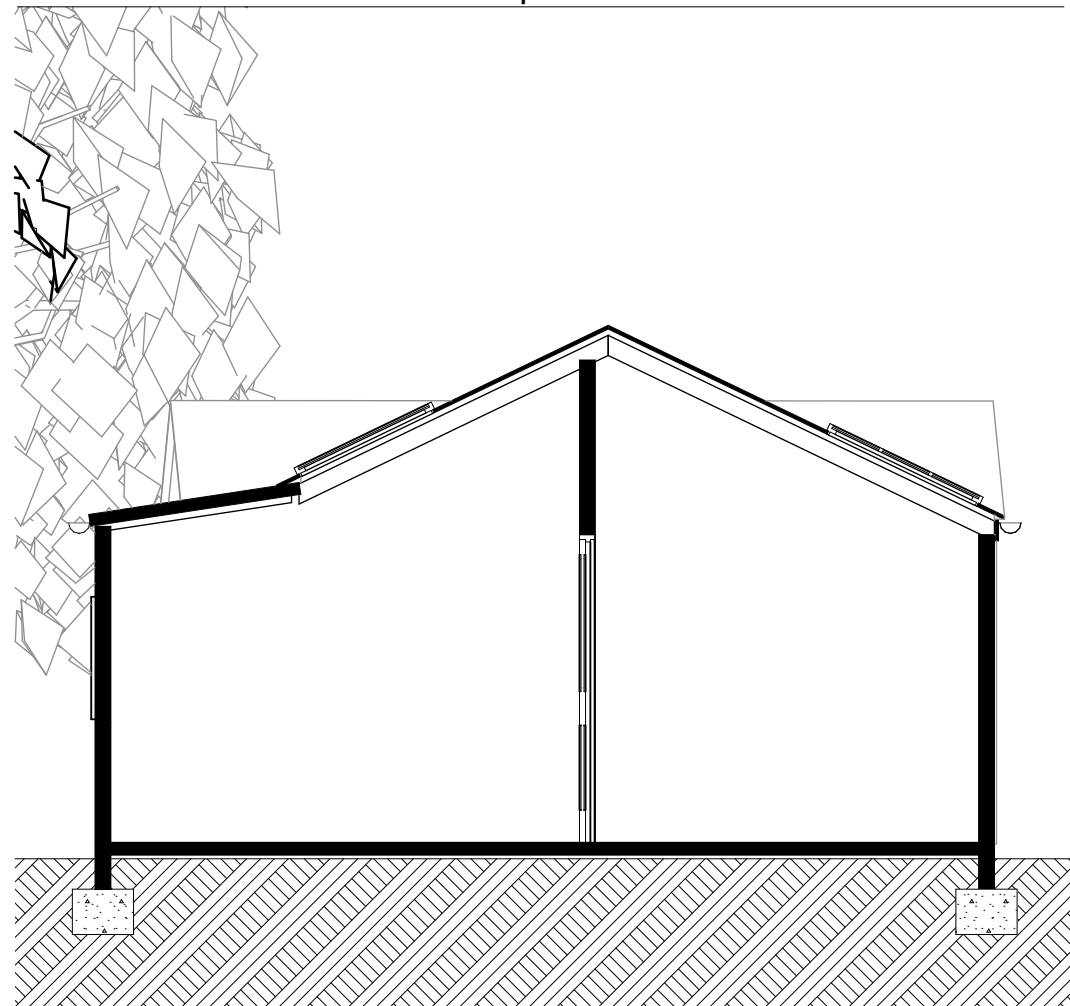

A-A

Existing


1:50

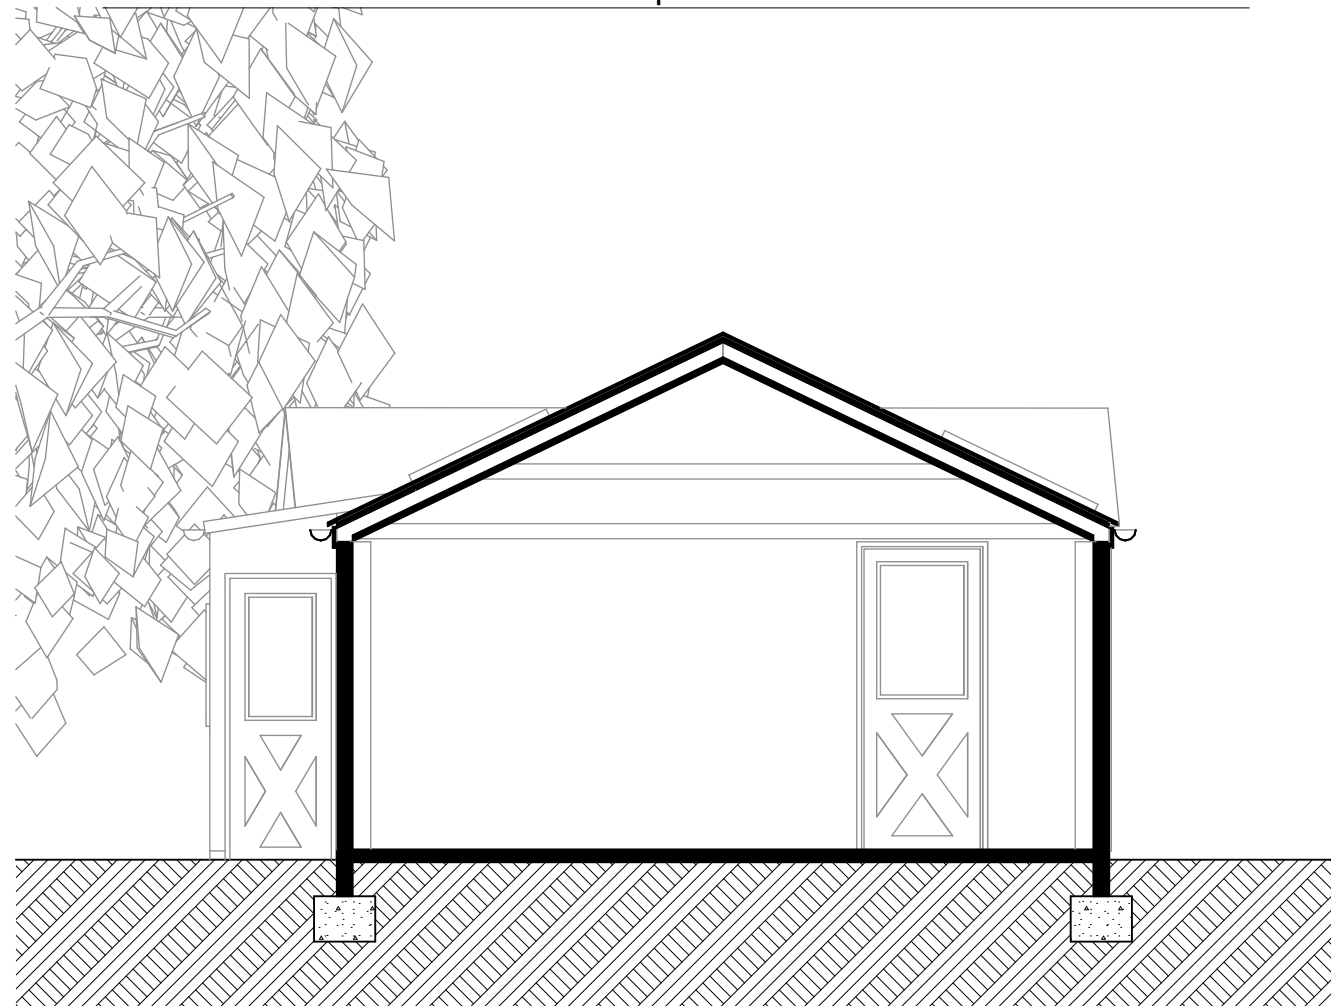

B-B

Existing

1:50

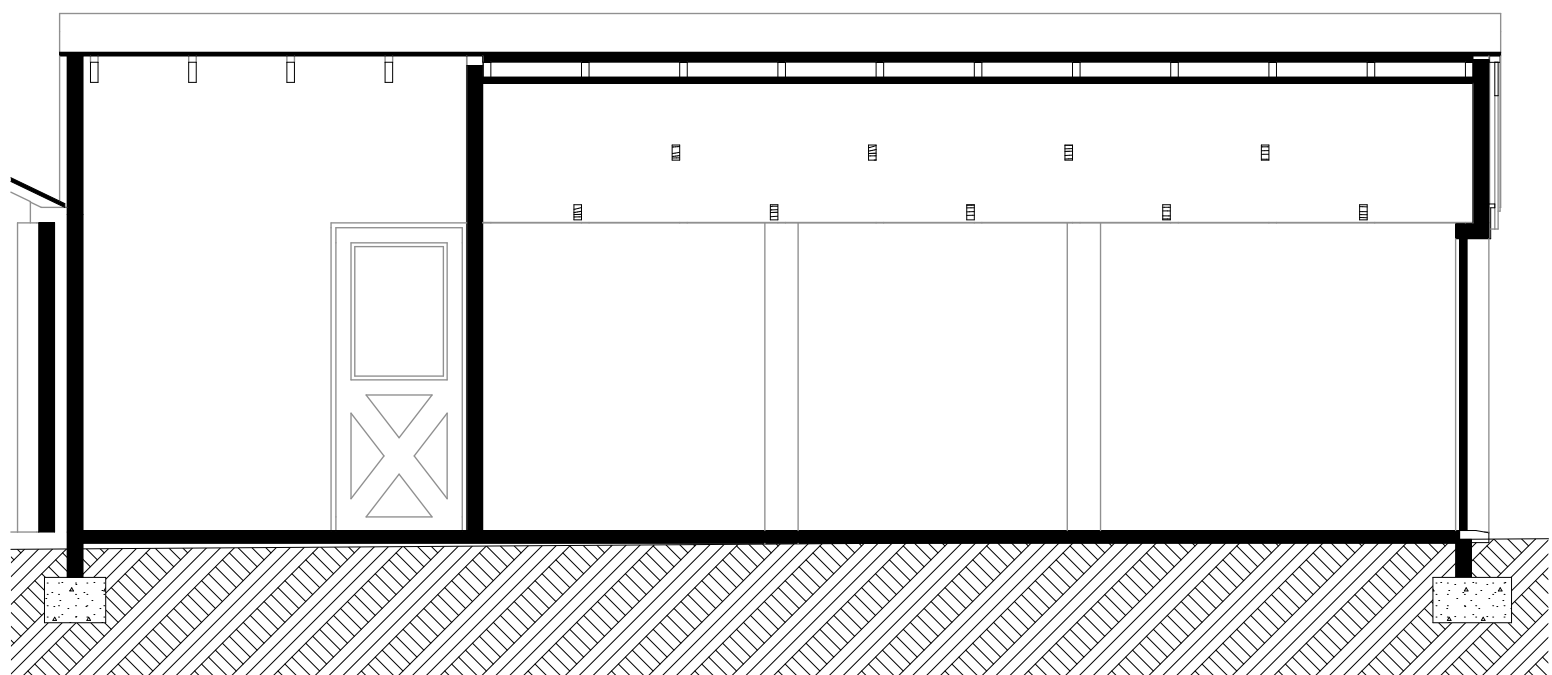


C-C

Existing

1:50

revisions & notes: A | 16.10.13 | SAB | Planning Application Submission

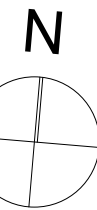

0 100mm @A1

Note: All dimensions to be checked on site by the contractor before fabrication and erection. Figured dimensions to be taken in preference to scaled dimensions. This drawing is the copyright of the architects and must not be reproduced or used without their express consent, except for the purposes of a planning application. Electronic issue of this drawing to be confirmed by paper hard copy only.

project: Dr McCormick
The Annex
Montgomery Road
Havant

drawing name: Existing & Proposed
Sections
Planning

date: October 2012
scale: 1:50 @ A1
drawn: NS

pwparchitects

61 South Street, Havant, Hampshire PO9 1BZ
t: 023 9248 2494
e: design@pwp-architects.com
w: www.pwp-architects.com

Project No. **4998**
drawing No. **1400** rev **A**