




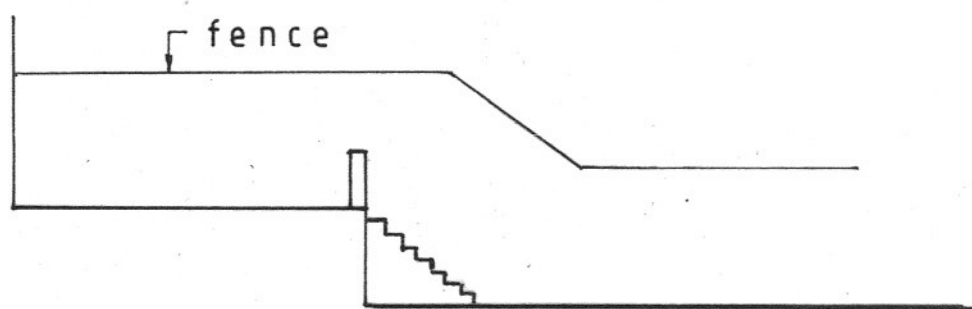

typ. section 1:100

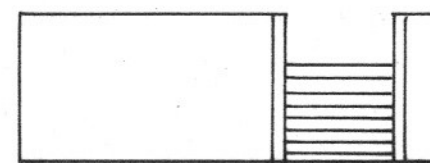

elevation

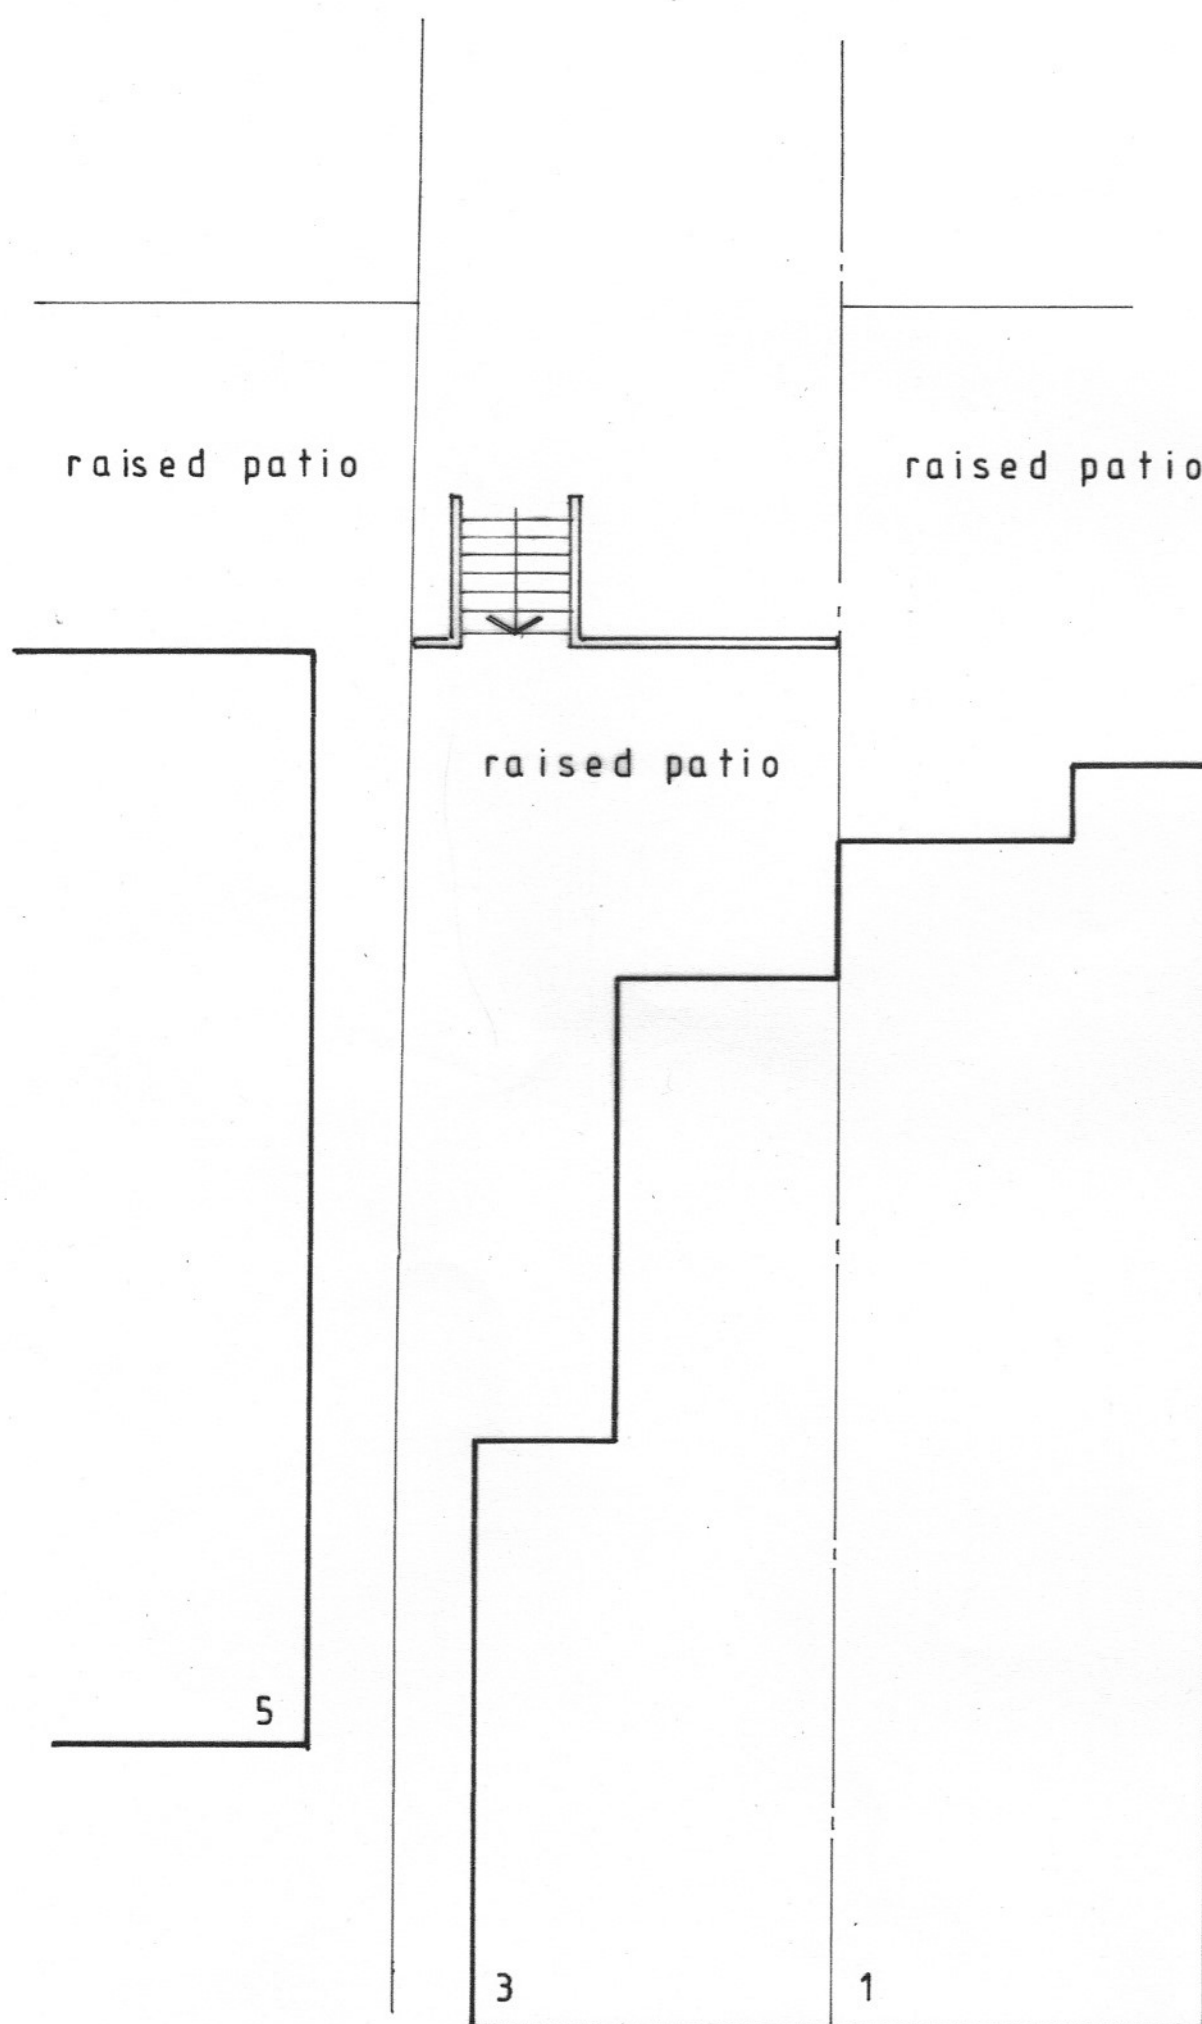

AS EXISTING

1:100 plan