



0m 1m


- All dimensions in millimetres unless otherwise indicated. All levels in metres relative to Ordnance Datum and are positive (AOD) unless otherwise indicated.
- Figure dimensions only to be taken from this drawing, do not scale. Dimensions to be checked on site.
- For civil and structural matters including existing and proposed services, sub-base construction and site structures (including retaining walls over 900mm height) refer to information by others.
- The original version of this drawing was produced in colour - monochrome copies should not be relied upon to accurately reflect all drawing elements.
- This drawing should be scaled for planning purposes only and should not be used for quantification, tender or construction.

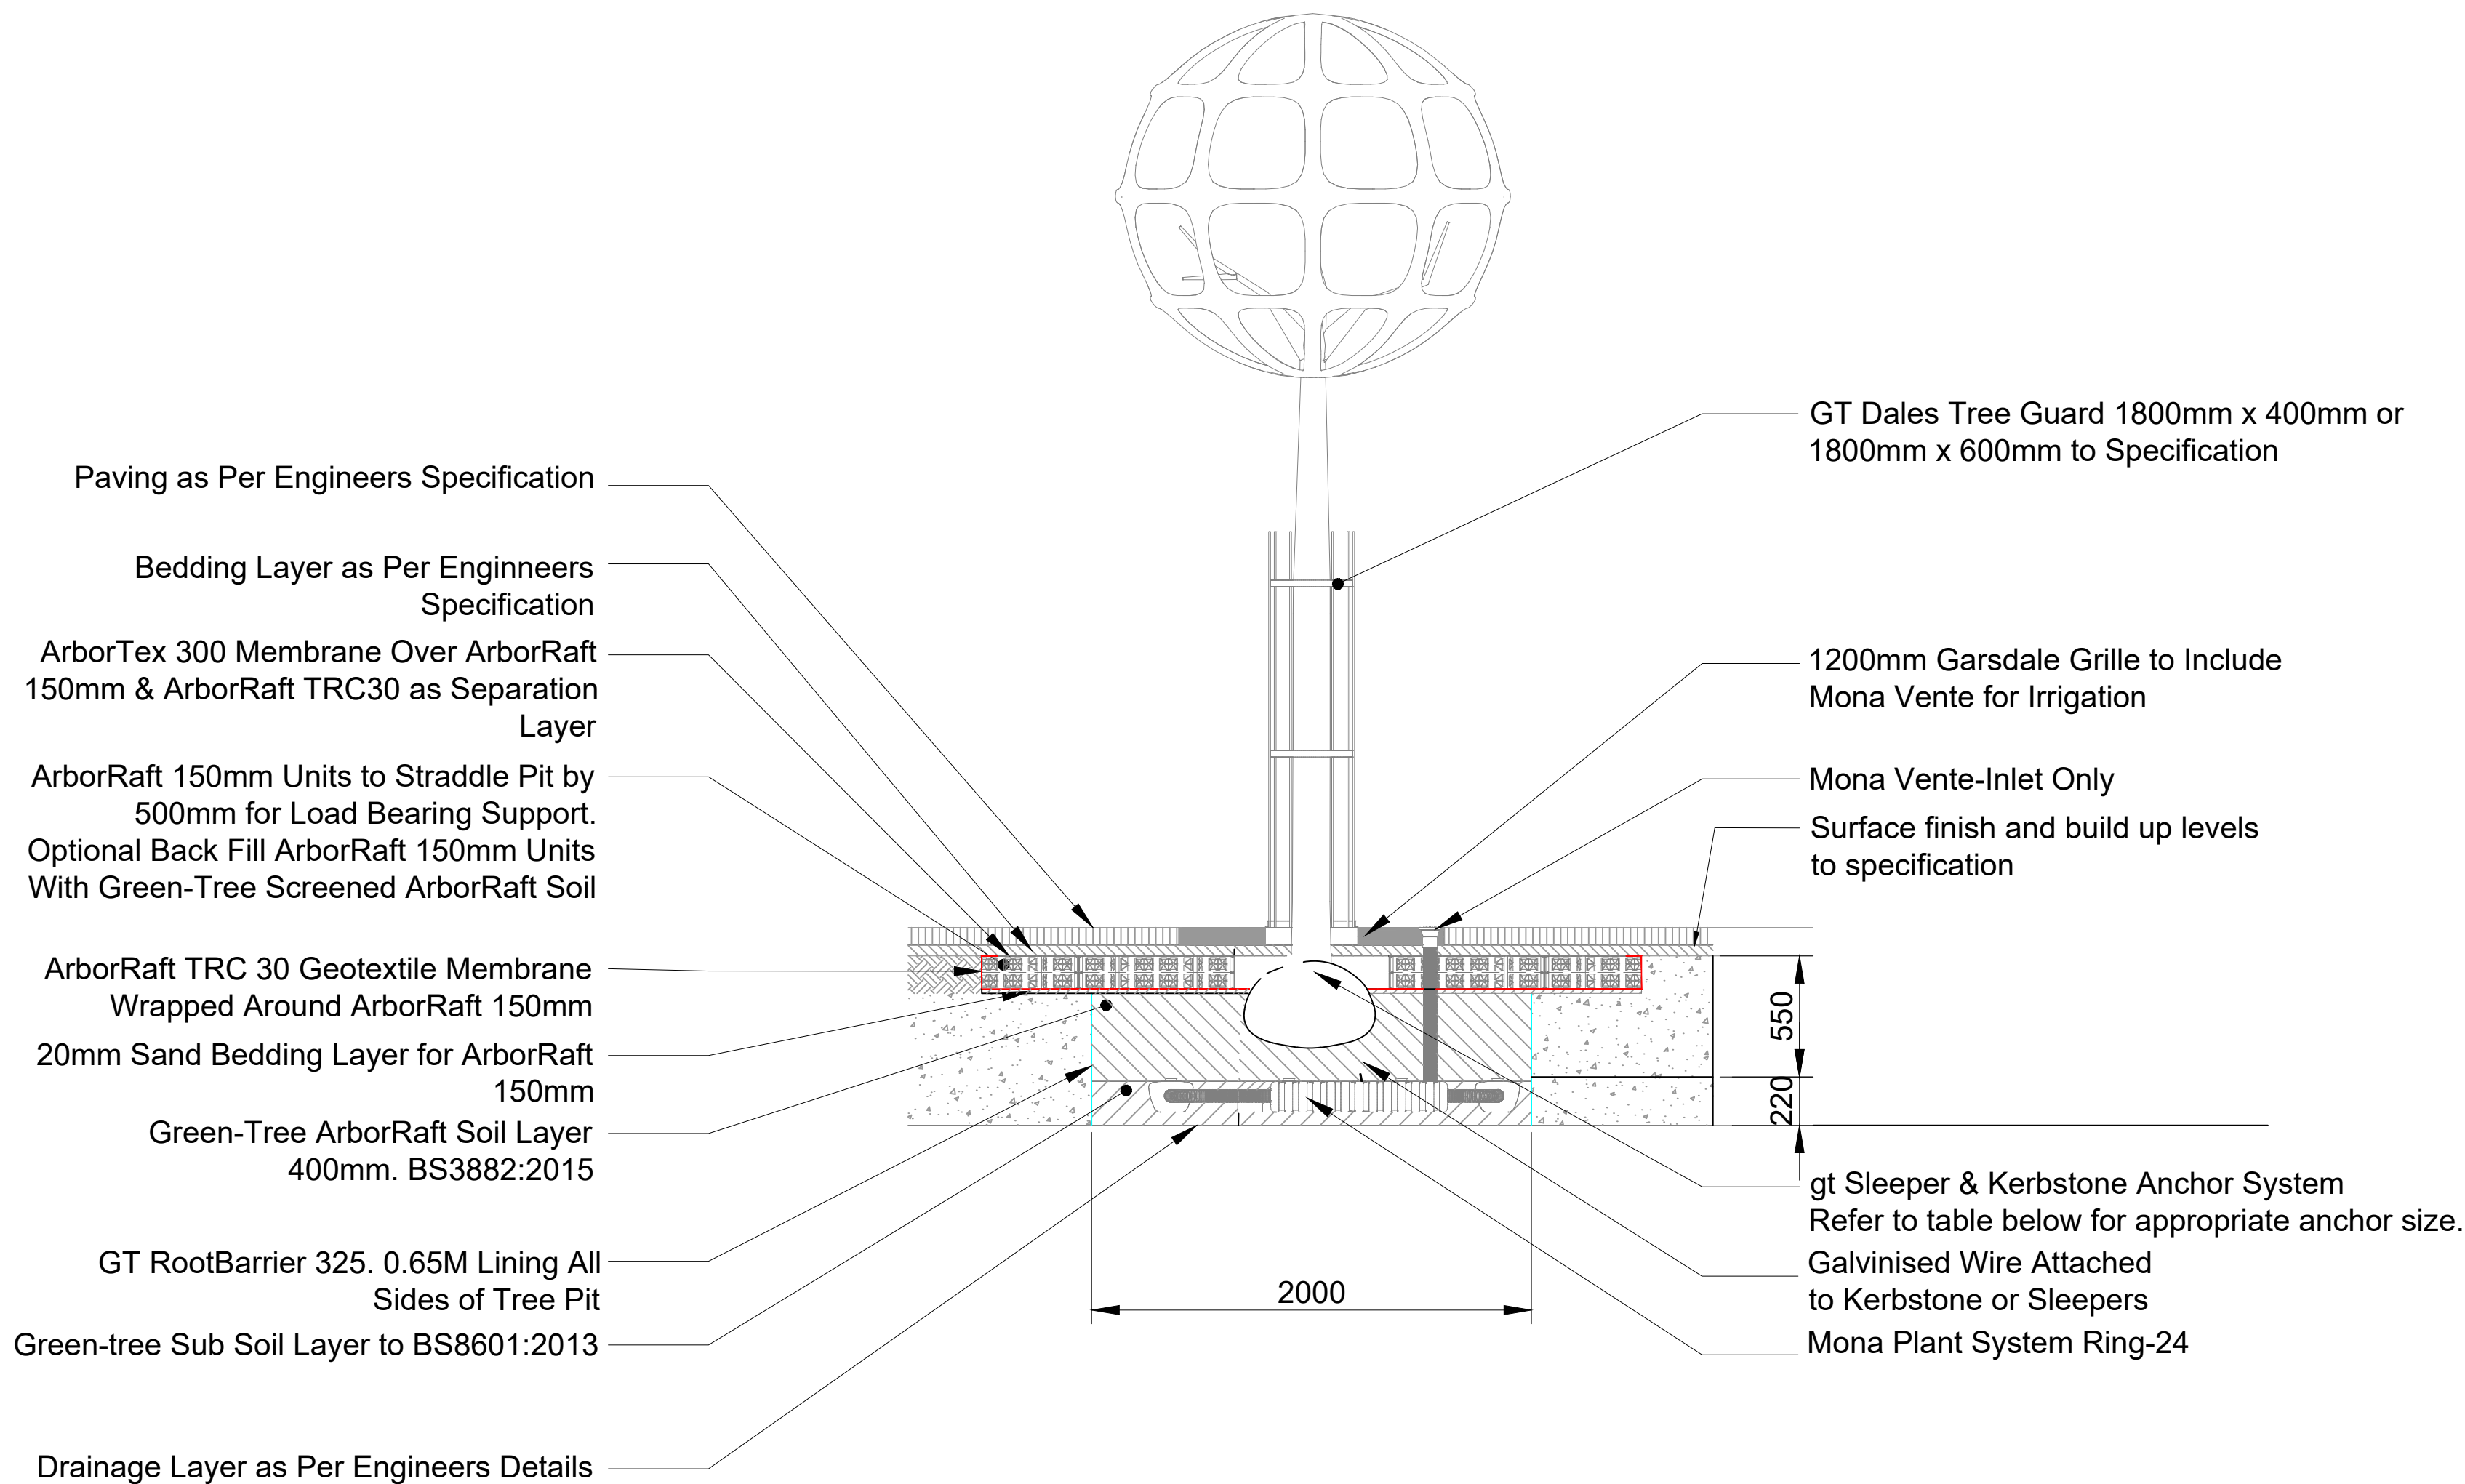

FRONT VIEW CUTAWAY

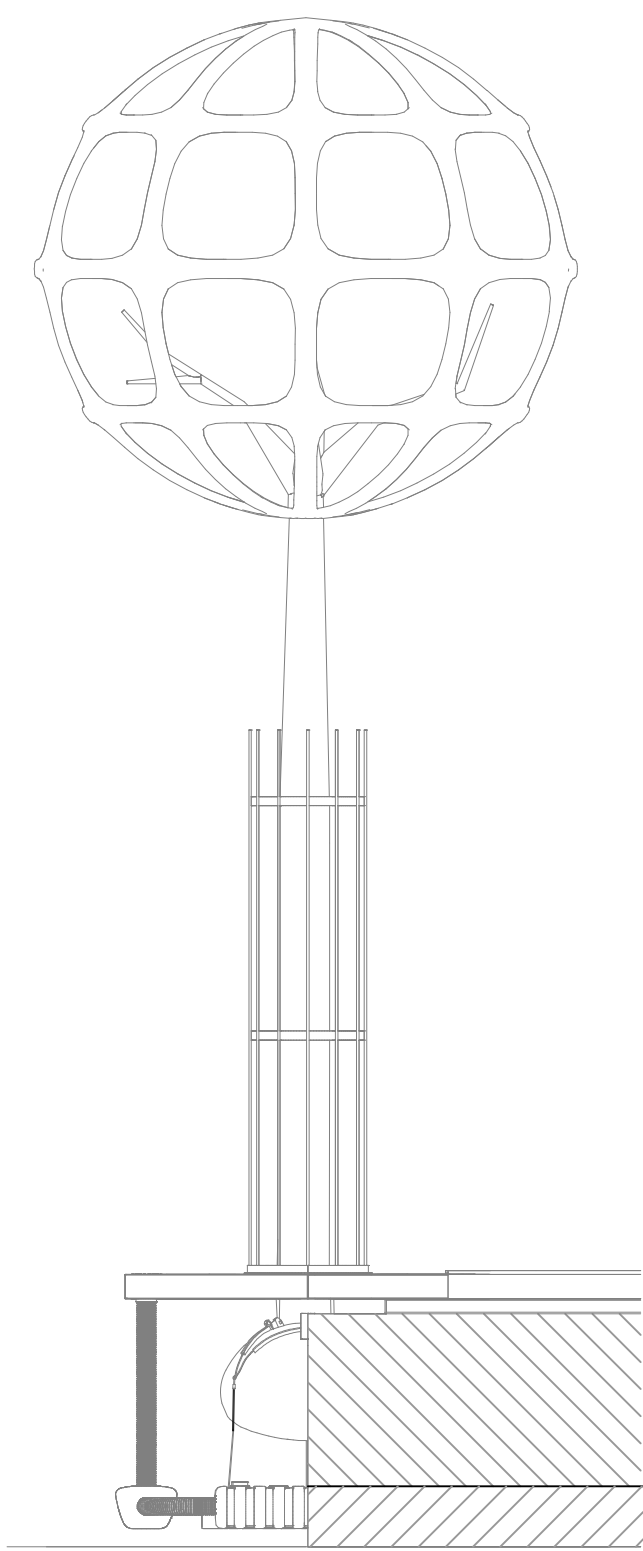

SIDE VIEW CUTAWAY

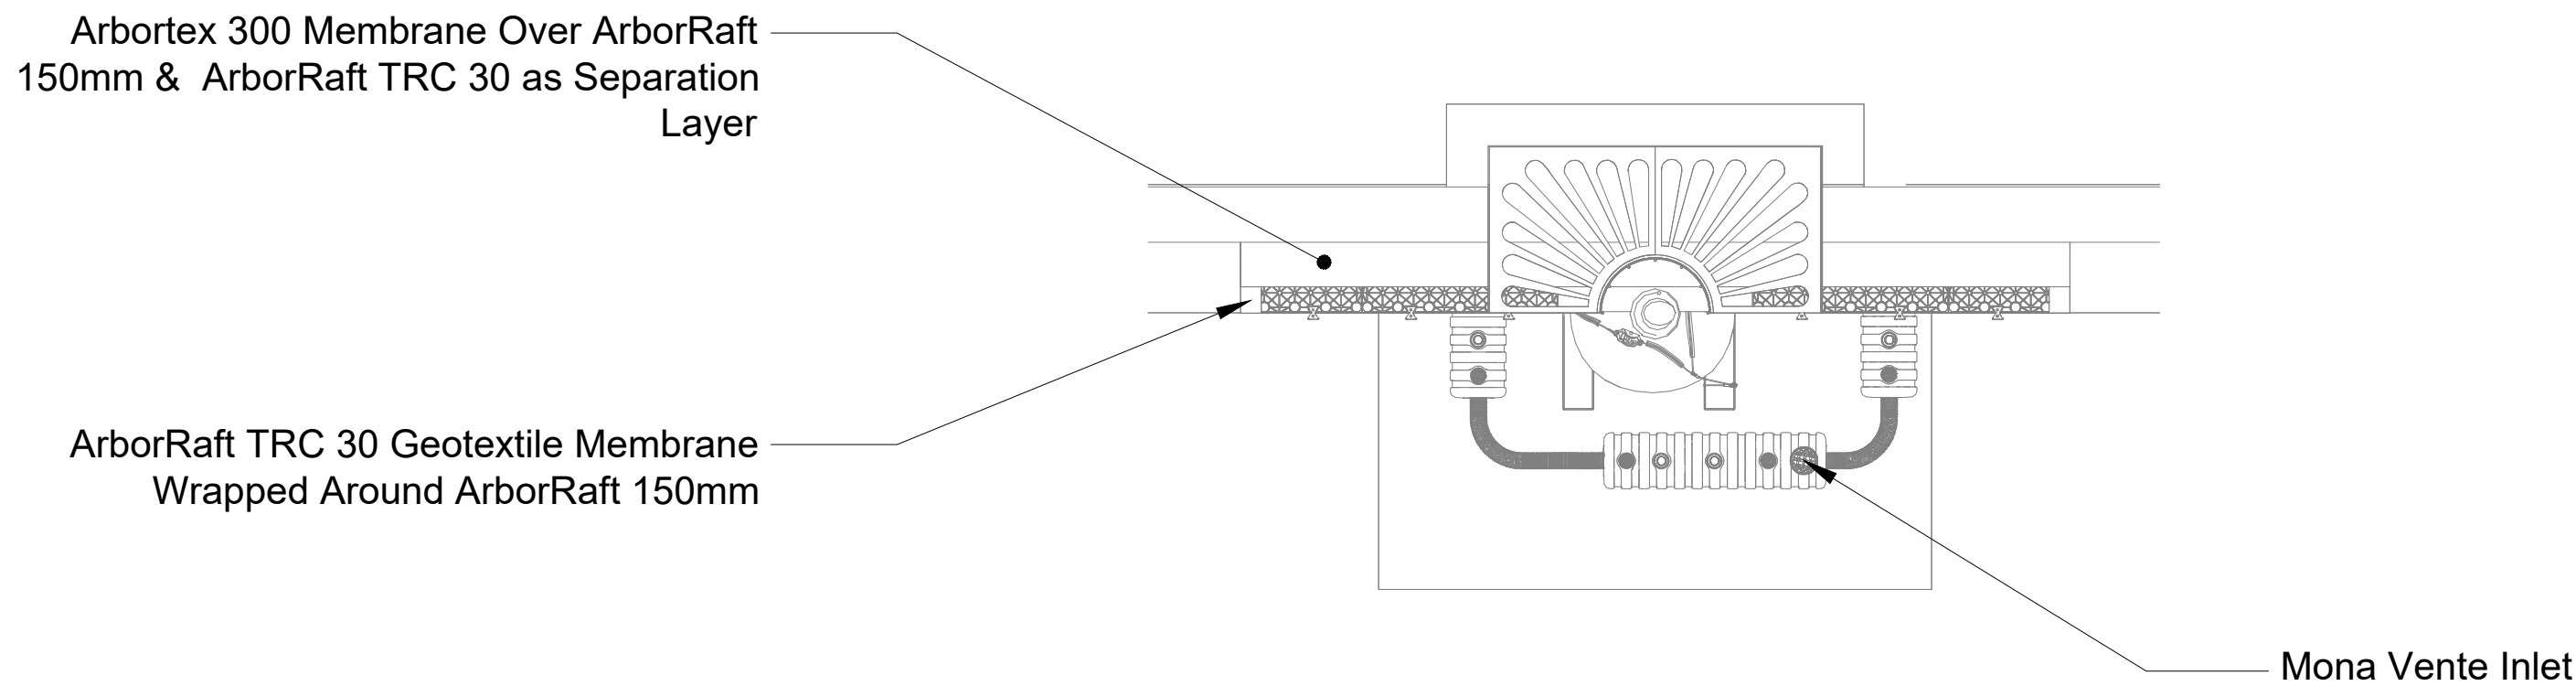

PLAN VIEW

P01	23.02.22	LC	KB	First issue
rev.	date	by	chk	notes
project	1860 Manor Farm, Bedhampton			
title	Soft landscape details - ArborRaft System			
status	Planning			scale @ A1 1:25
dwg no	1860-TF-XX-XX-DR-L-4003			
references	-			