
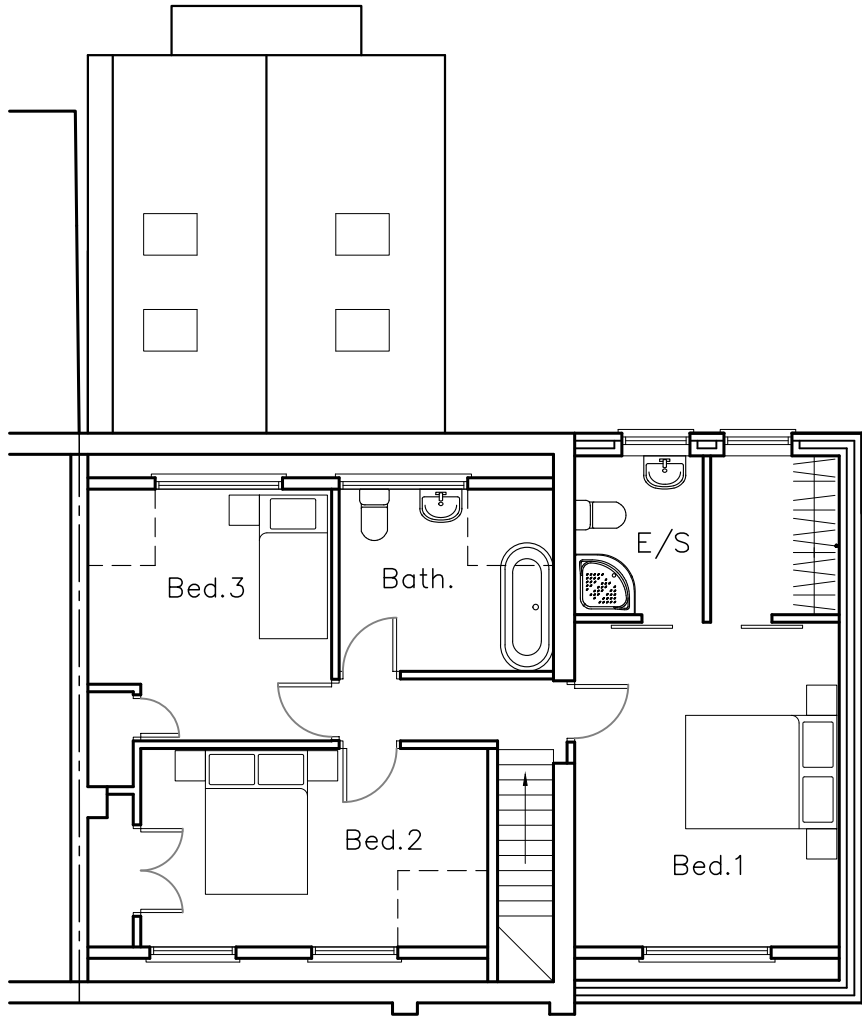


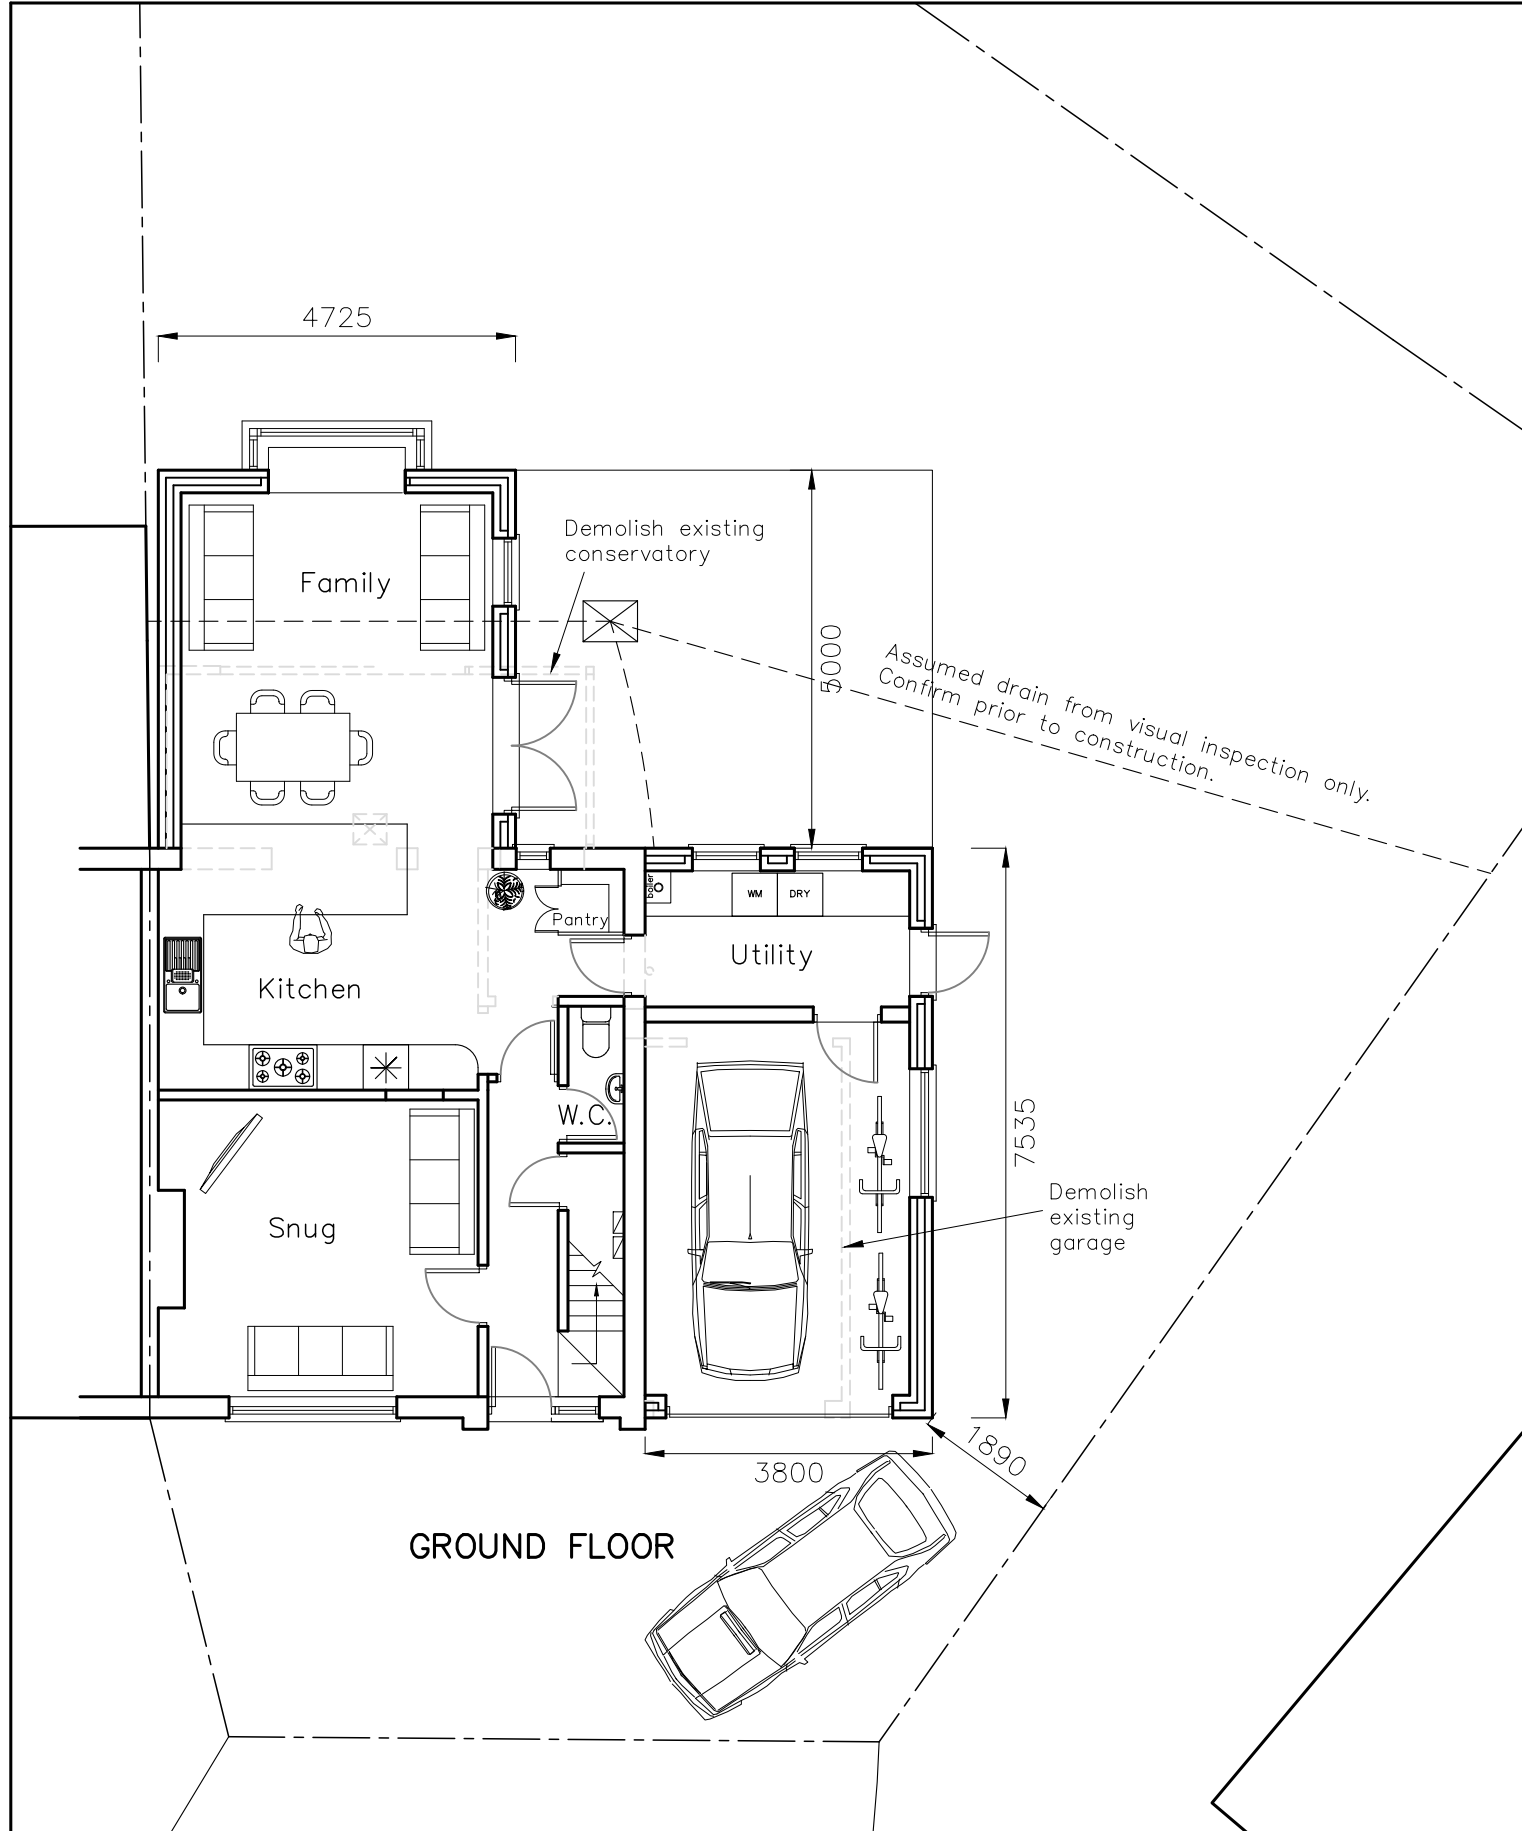

FIRST FLOOR

CAD

Critchley Architecture And Design Ltd.
Contact: 02392 474 919 | info@caad.online

The Old Brewery, 15E South Street, Havant, PO9 1BU



PROPOSED PLANS

- Revisions
- a) Client revisions/17.06.22/JHL
 - b) Annotation added/04.07.22/JHL
 - c)
 - d)

3 Talbot Close,
Bedhampton,
Havant,
PO9 3HS

Scale A1=1:50, A3=1:100
Drawn JHL
Date 13/05/2022

22044-401^B

10m

20m

30m

40m