


Plan Key

- Existing Step to Patio
- Build Foundation

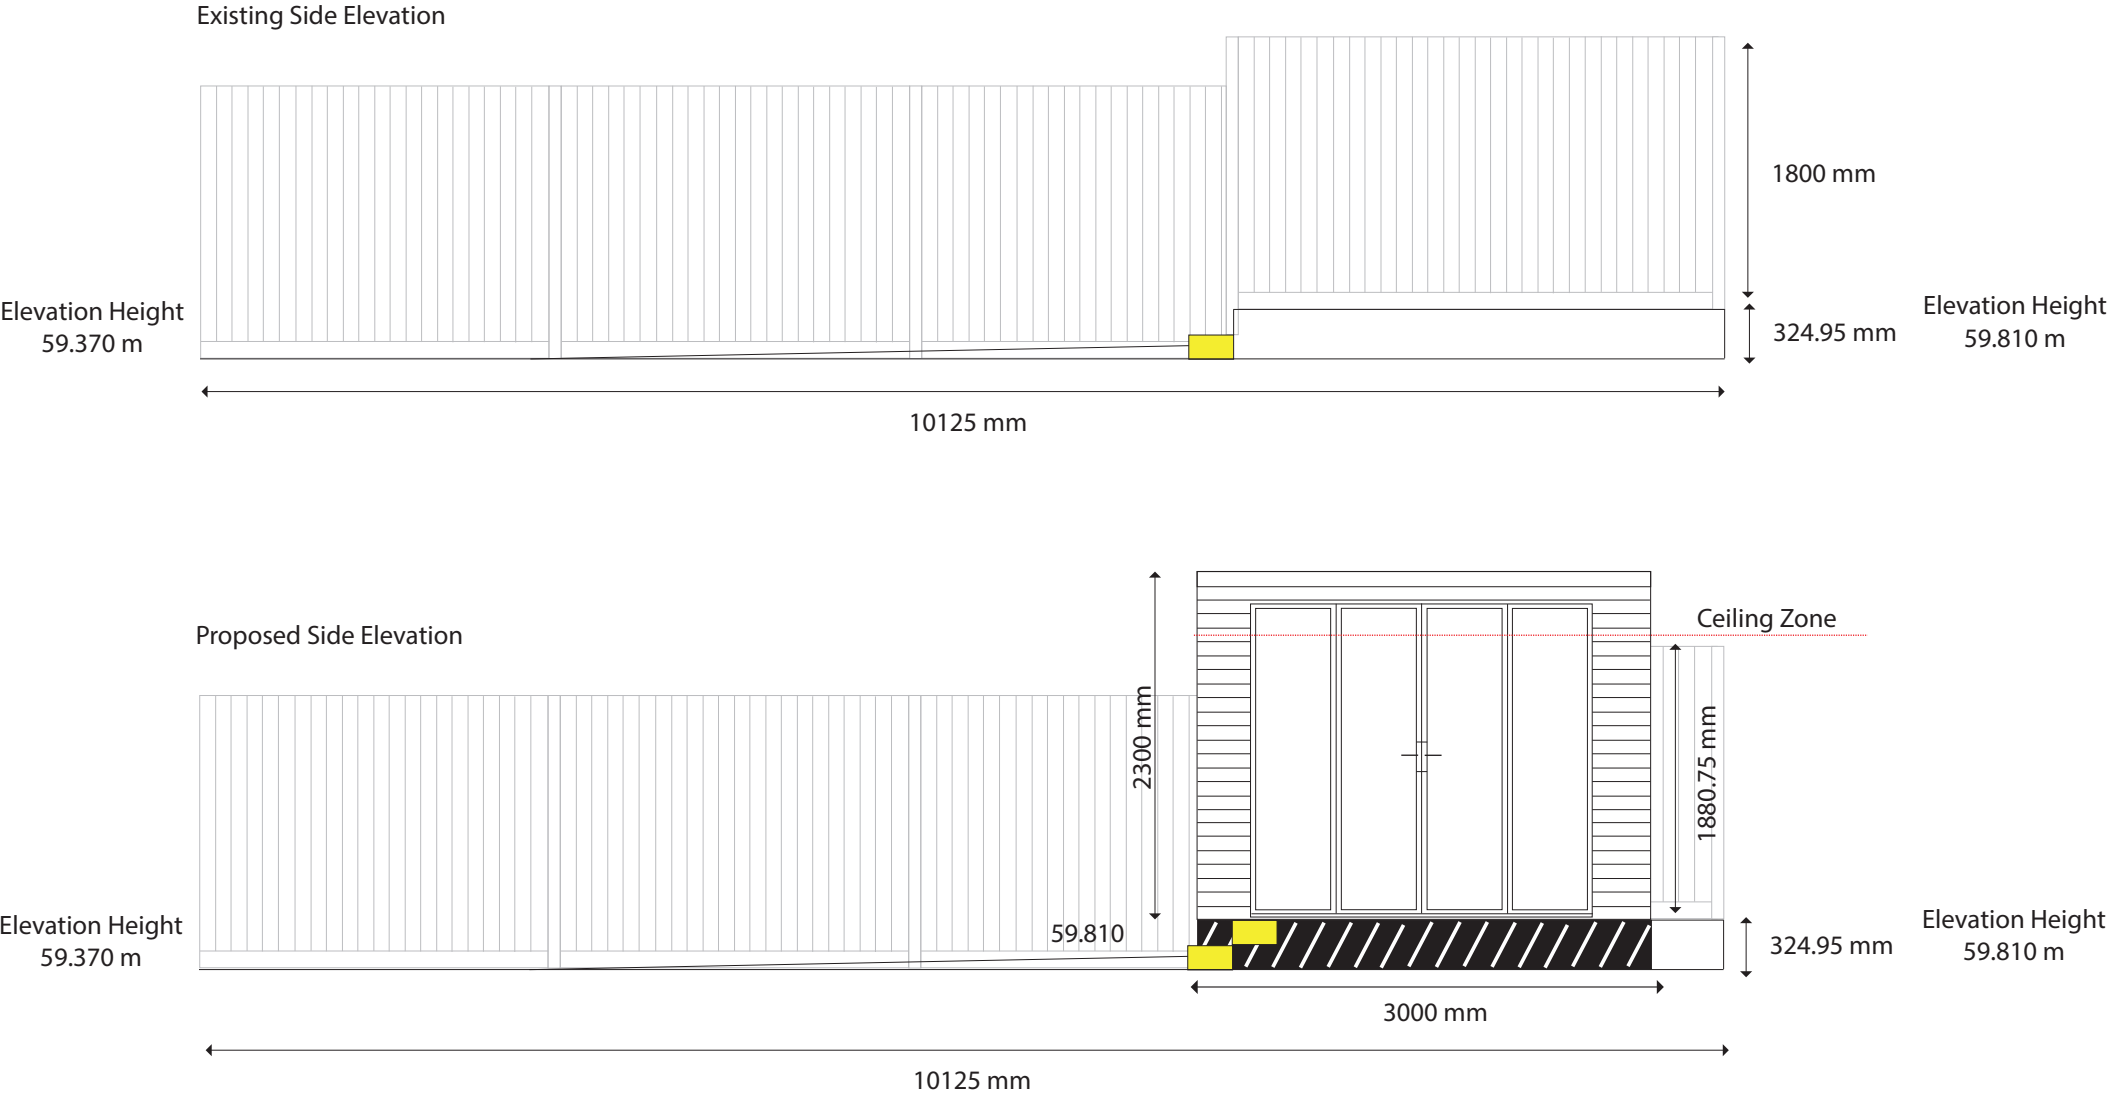

Drawing Title : SWH Cabin - Exiisting and Proposed Side Elevation

Date : 07/04/2022

Scale 1:50

Size : A3