


To be erected prior to the commencement of all works on site, and retained in place throughout construction.

Default Specification: To comprise either 2.4m wooden side hoarding, or a high-strength scaffolding framework comprising of vertical and horizontal members welded together with 10mm thick uprights to be spaced at a maximum of 3.0m intervals welded under the ground by a minimum of 600mm. On top, standard anti-climb welded mesh panels are to be attached to the scaffold with at least two scaffold clamps and to the scaffold framework with wire.

Secondary Specification: To comprise of 2m tall welded mesh panels on rubber or concrete feet. Panels are to be joined together using a 10mm thick steel plate, which is bolted so that they can only be removed from inside the fence. The panels should be supported on the inner side by stabilizer struts, which should should be attached to a base plate and secured with ground pins.

At all times, notices should be erected at regular intervals on the welded mesh panels with words such as "Construction exclusion zone - Keep out".

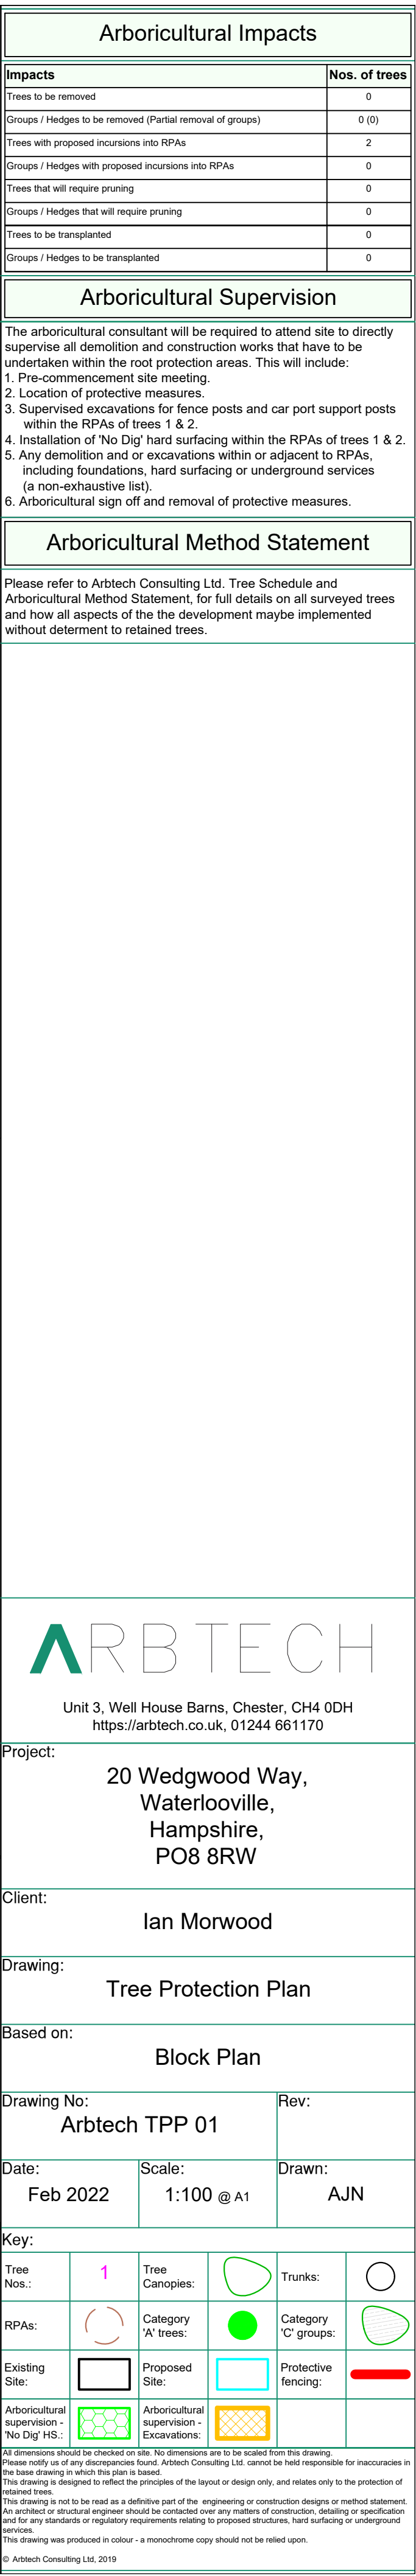

Arboricultural Method Statement

Please refer to Arbtech Consulting Ltd. Tree Schedule and Arboricultural Method Statement, for full details on all surveyed trees and how all aspects of the the development maybe implemented without detriment to retained trees.



ARBTECH

Unit 3, Well House Barns, Chester, CH4 0DH
<https://arbtech.co.uk>, 01244 661170

Project: 20 Wedgwood Way,
 Waterlooville,
 Hampshire,
 PO8 8RW

Client: Ian Morwood

Drawing: Tree Protection Plan

Based on: _____ Block Plan

Drawing No: _____ **Rev:** _____

Arbtech TPP 01

Date:	Feb 2022	Scale:	1:100 @ A1	Drawn:	AJN
--------------	----------	---------------	------------	---------------	-----

Key:

Tree Nos.:	1	Tree Canopies:		Trunks:	
RPAs:		Category 'A' trees:		Category 'C' groups:	
Existing Site:		Proposed Site:		Protective fencing:	
Arboricultural supervision - No Dig HS:		Arboricultural supervision - Excavations:			

All drawings should be checked on site. No drawings are to be relied from this drawing.
 Please notify us of any discrepancies found. Arbtech Consulting Ltd. cannot be held responsible for inaccuracies in the above drawings if within the plan is based.
 This drawing is designed to reflect the principles of the layout or design only, and relates only to the protection of the tree.
 This drawing is not to be read as a definitive part of the engineering or construction designs or method statement.
 An arborist or structural engineer should be contacted over any matters of construction, detailing or specification for any standards or regulatory requirements relating to proposed structures, hard surfacing or underground services.

This drawing was produced in colour - a monochrome copy should not be relied upon.
 © Arbtech Consulting Ltd, 2019