


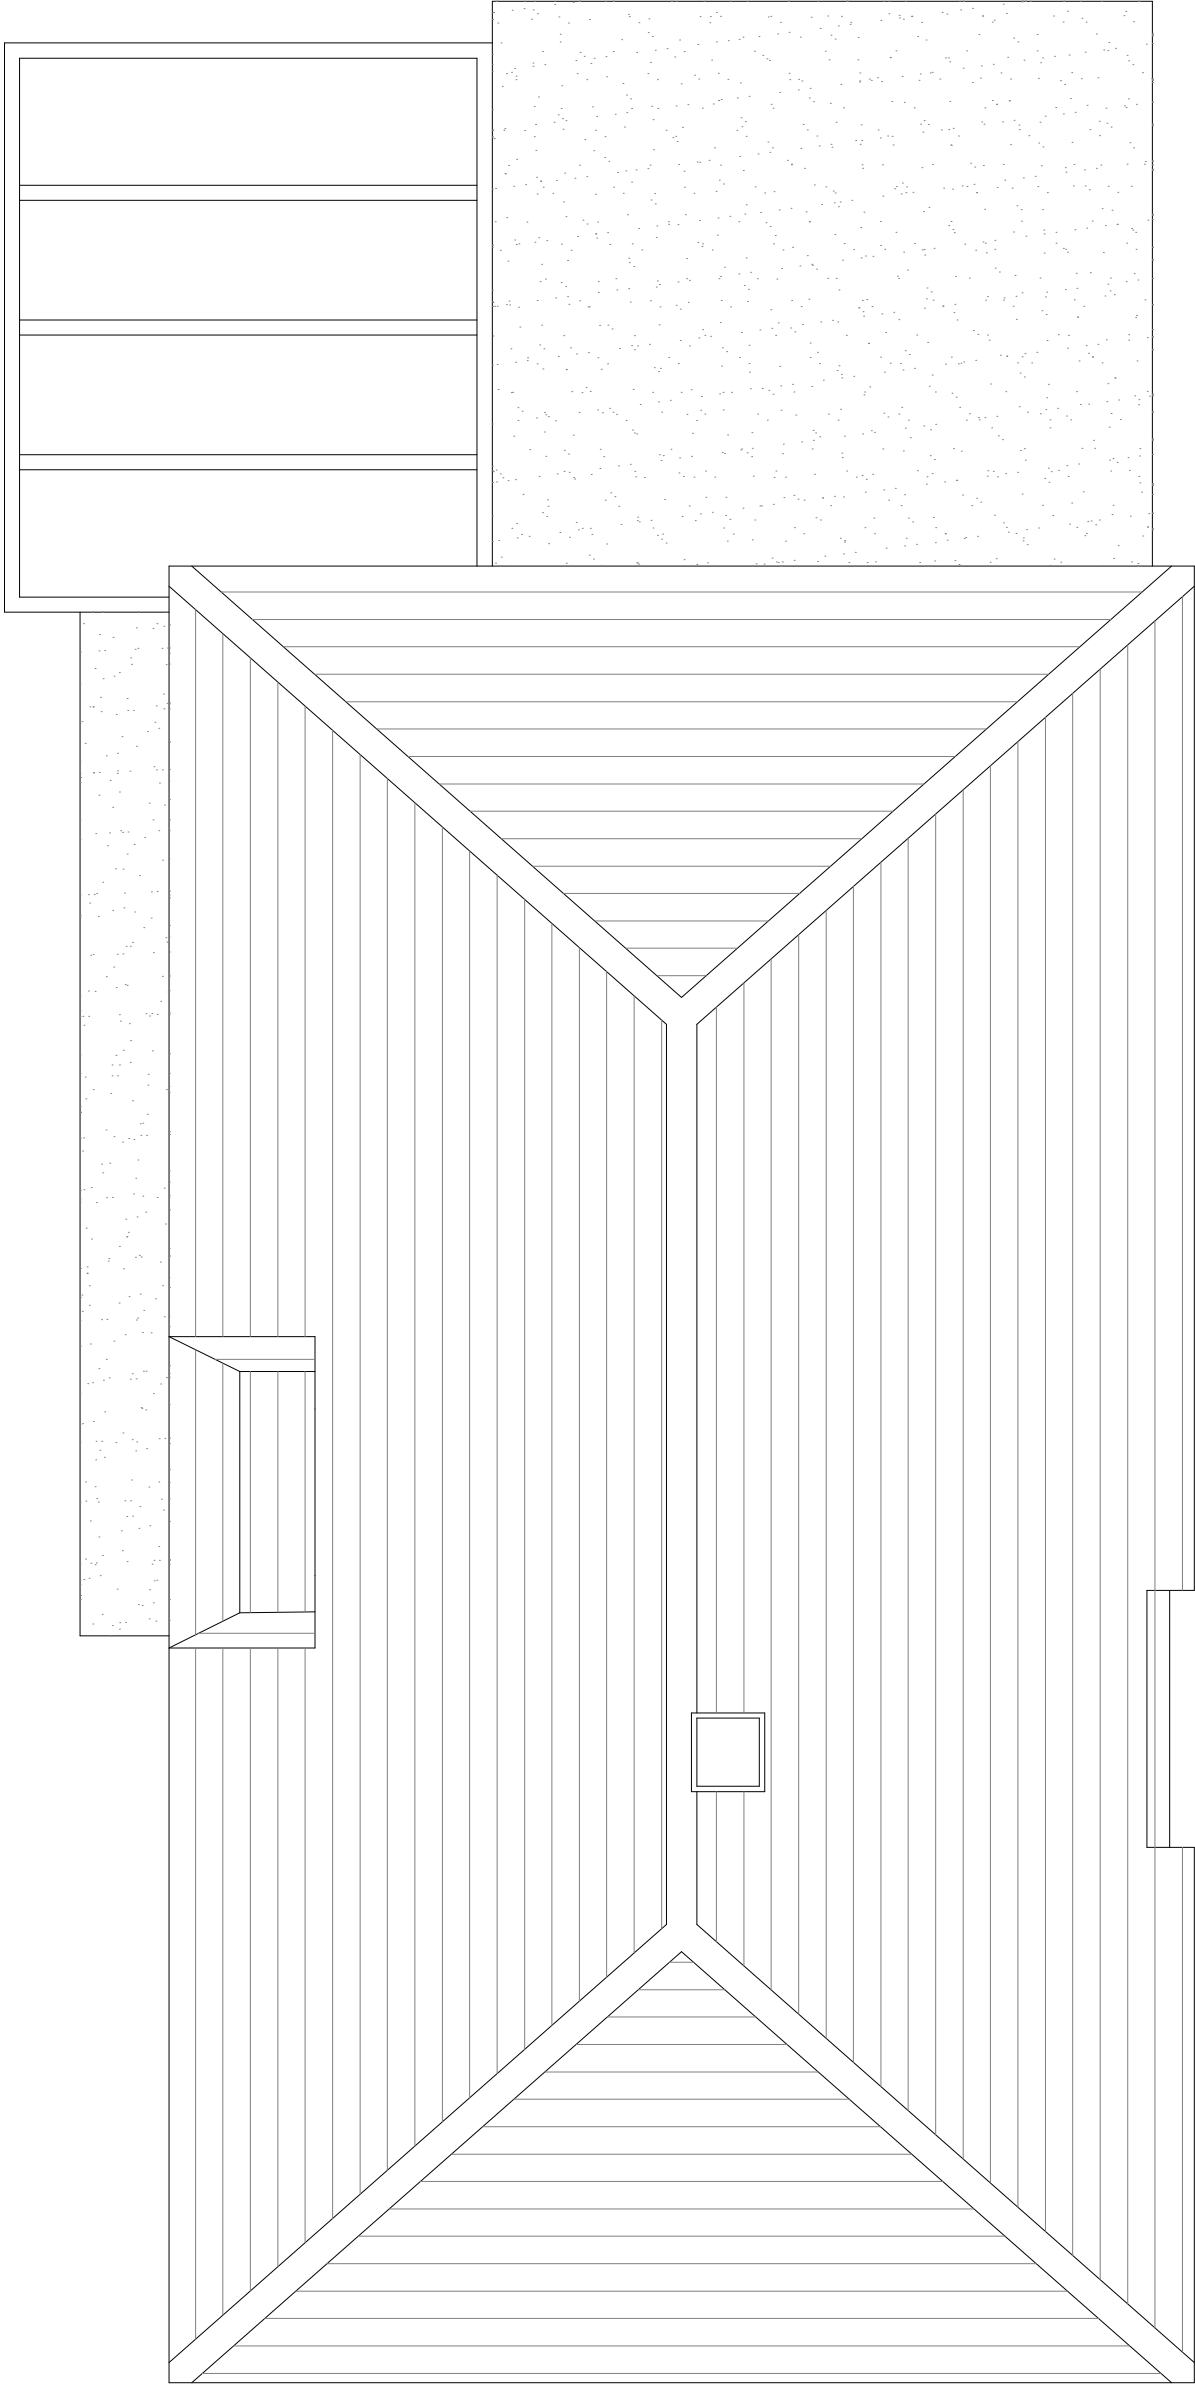

EXISTING ROOF

Copyright is reserved by GBS Designs and is issued on the condition that it is not copied or disclosed by or to any unauthorised persons without prior consent in writing from GBS Designs.

All dimensions to be checked on site

All structural elements to be specified by a suitably qualified structural engineer.

REV	DESCRIPTION	DRAWN	DATE
-	Initial design	JLR	01.10.21

Scale Bar

0

1

2

3

4

5

Drawing Ref

138 STAKES HILL 03

Scale at A1

1:50

Drawing Title

138 Stakes Hill Road, Waterlooville, Hampshire, PO7 7BG

Scale at A3

1:100

Date

01 OCT 2021

Drawn by

GBS



CAD - ARCHITECTURE - DESIGN

6 Shillinglee Waterlooville Hampshire PO7 5RW
Tel 023 9225 8315
www.gbsimages.co.uk