



Existing 3D 1

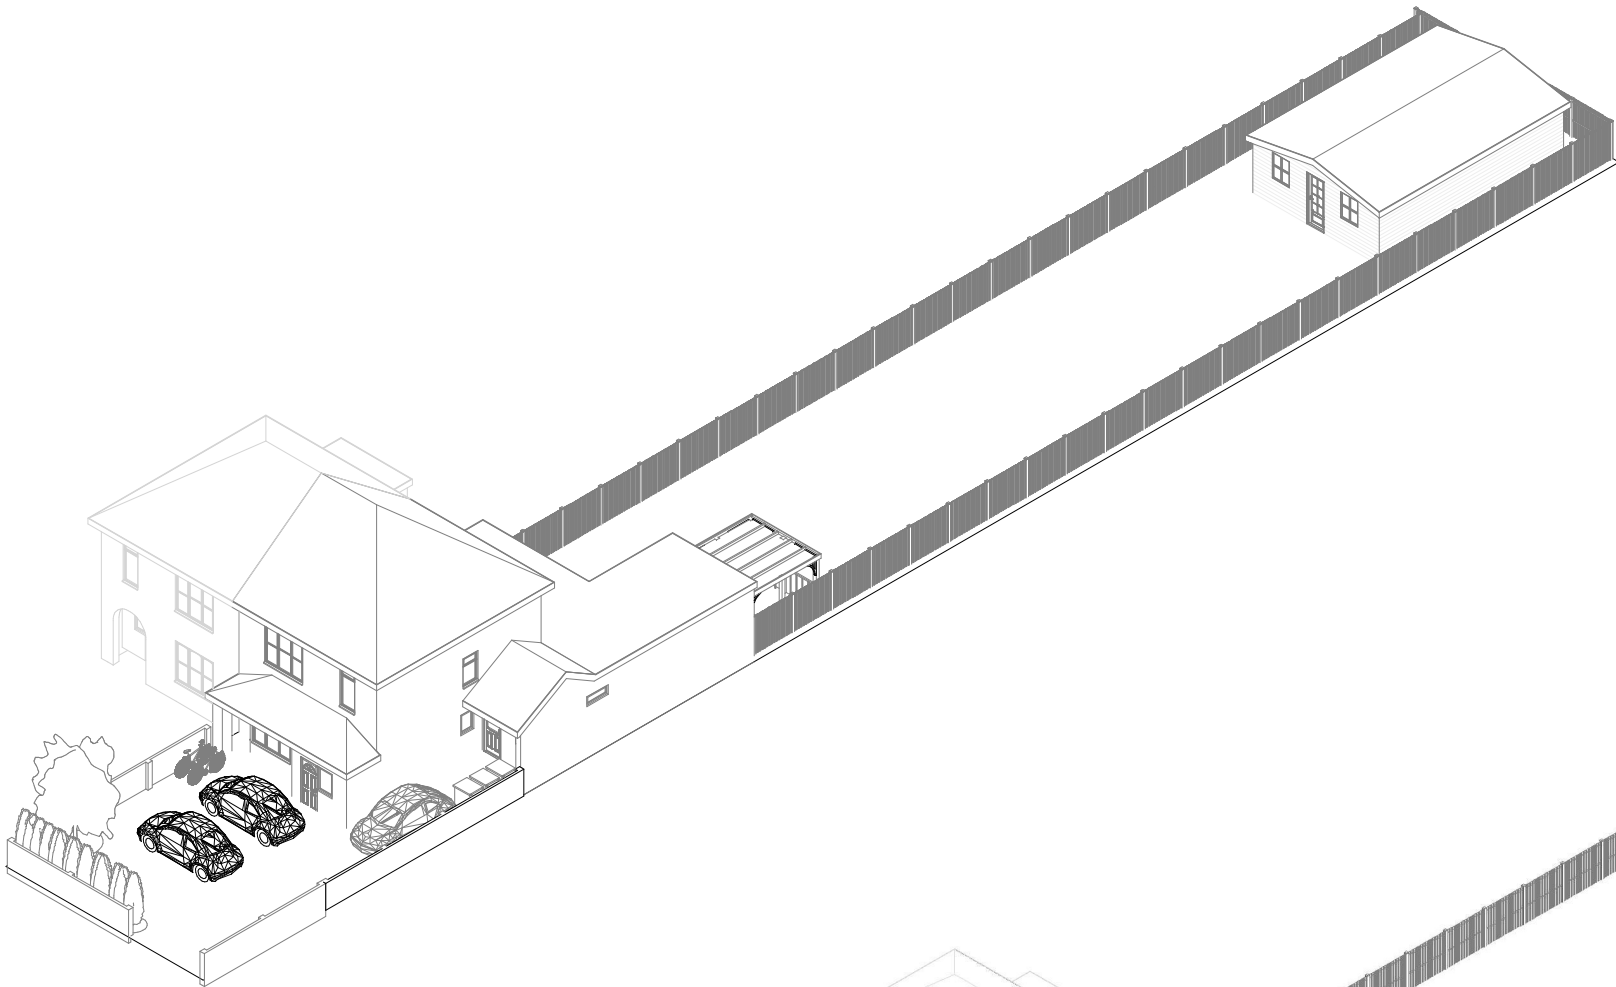

Proposed 3D 1

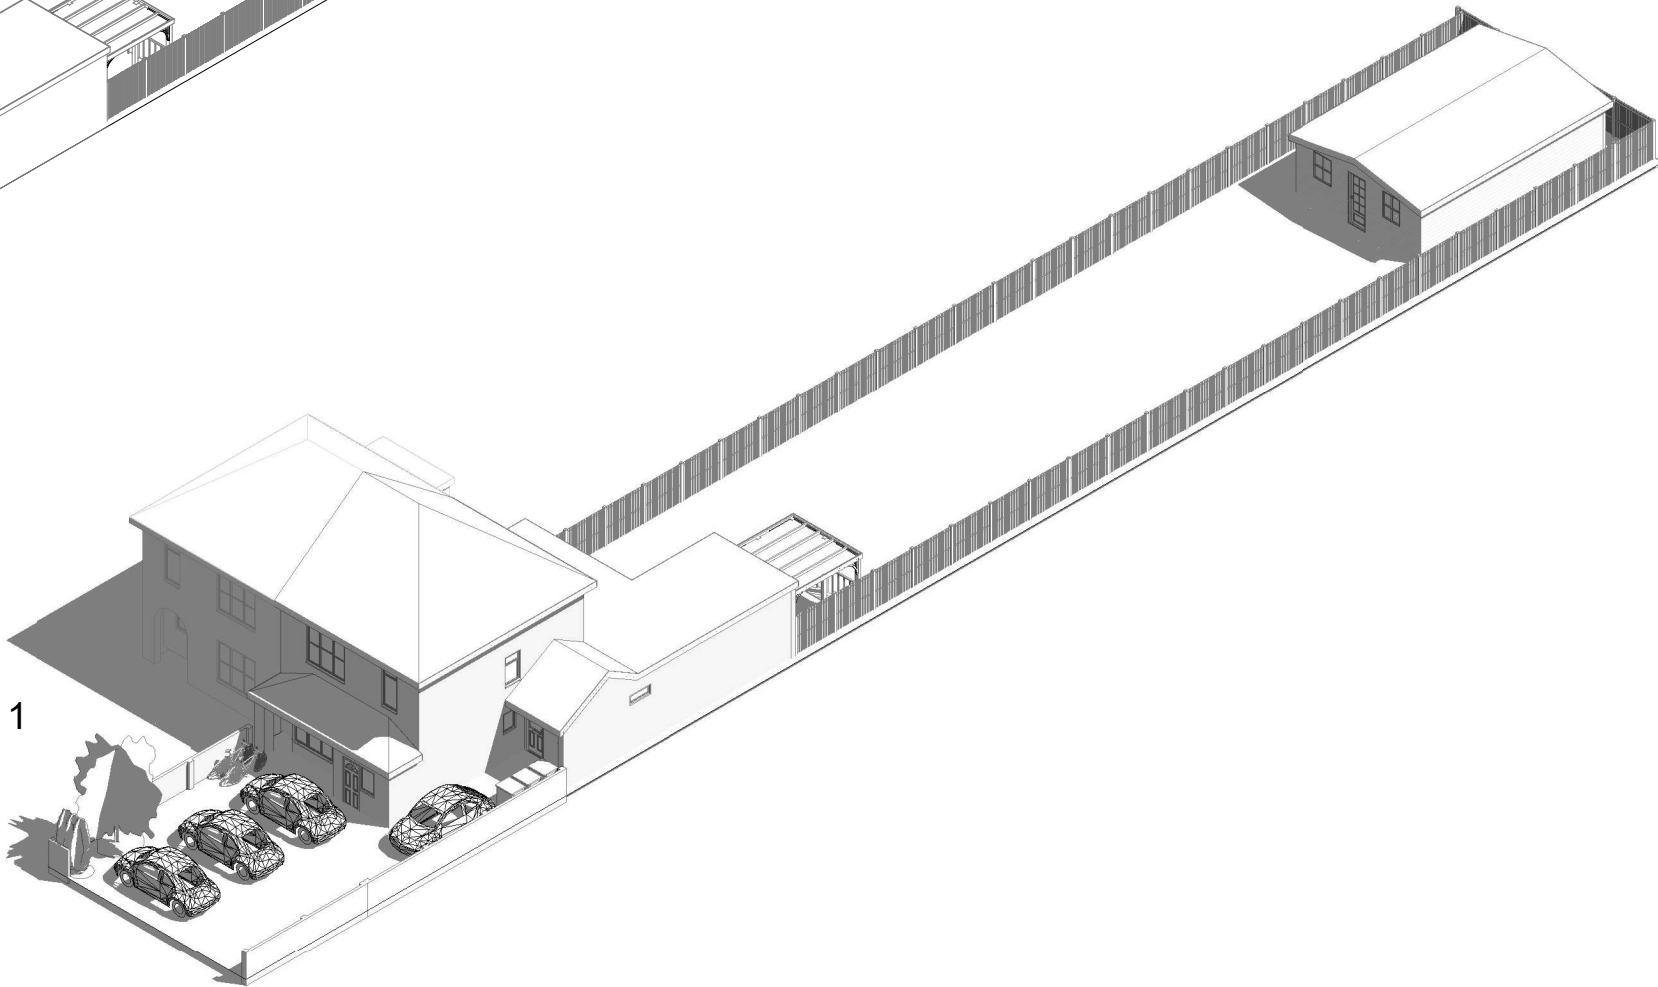

1:500		50
1:200		20
1:100		10
1:50		5

 parkers executive design	PROJECT 69 Hulbert Road, Havant, PO9 3TB		CLIENT Next Steps/Devine	
			Date	Issue Date
	SHEET 3D 1		Scale (@ A3)	
			Drawn by SW	DRAWING NUMBER P 8
All measurement to be checked on site prior to any commenent (C) Copyright of Parkers Design (Southern) Limited. Any reproduction of these drawings will require written authority from the copyright owner.		Checked by SR		REV
Parkers Design Limited - The Studio @ 90, PO9 2PR		www.pexd.co.uk - info@parkersdesign.com - 07776 008822		