




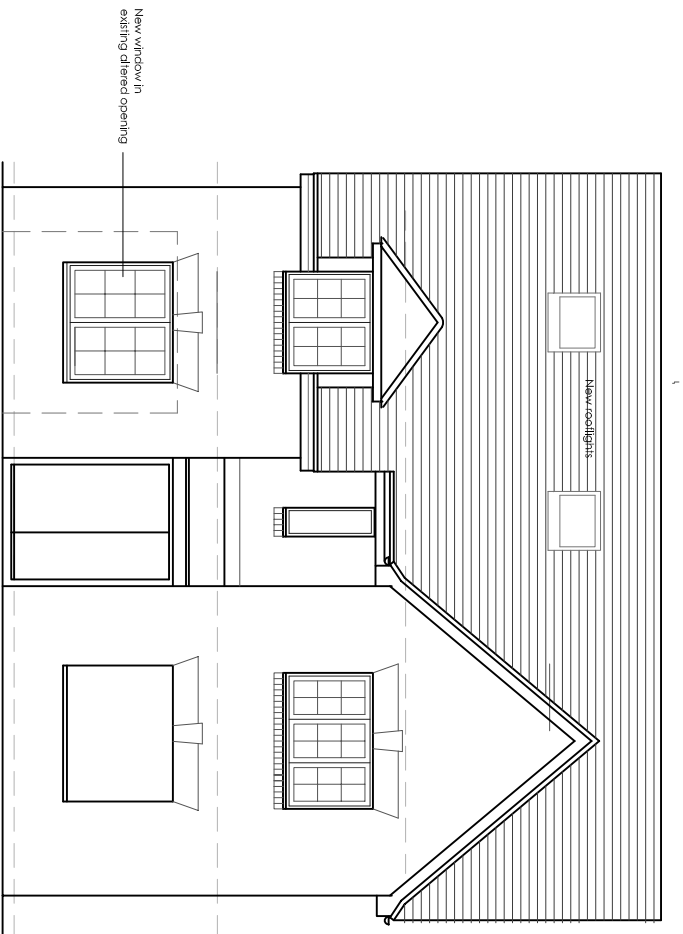


South Elevation

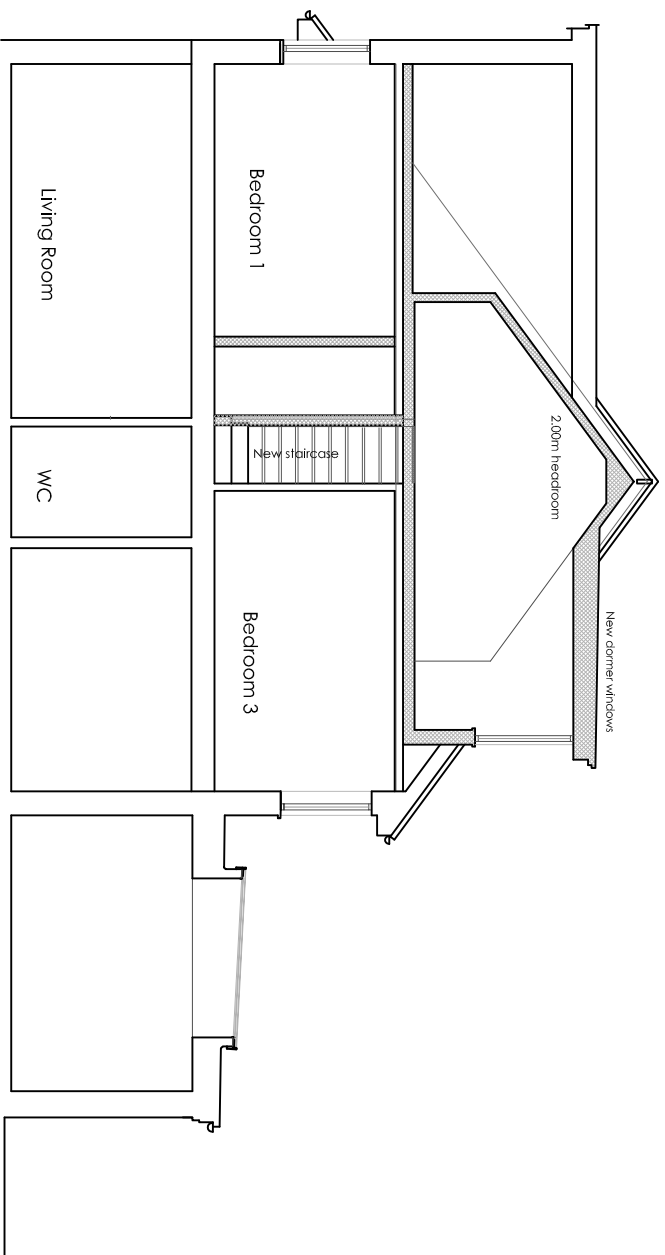

Cross-Section AA

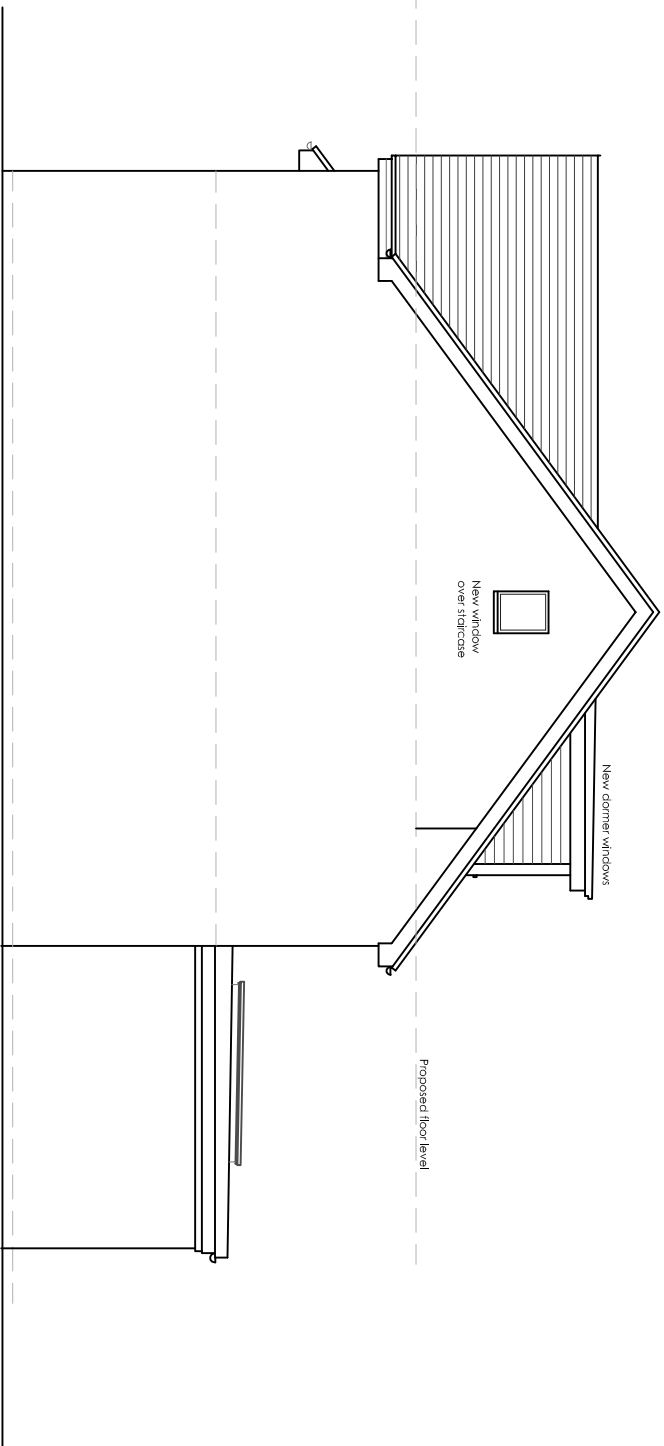

Scale in metres

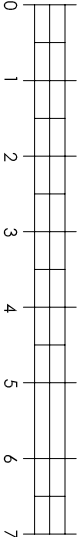

East Elevation

DRAWING	NUMBER	202110.PAp 03
As Proposed	REVISION	
South & East Elevations	SCALE	1:100 @ A3
and Cross-Section AA	DATE	April 2022
PROJECT		
Loft Conversion with rear dormer and external alterations including garage conversion at 4 Wren Grove, Havant PO9 5FL		

CLIENT
Kevin Holdaway

