



This drawing may be scaled with reference to the scale bar for planning application purposes only. Do not scale for any other purpose, use only annotated dimensions. All dimensions are to be checked by parties using the drawing, and any errors or omissions are to be reported to James Potter Associates Ltd.



Rev.	Date	Note	Author	Checked
A	12/05/20	AMENDED EXTENSION SIZE	JP	RR

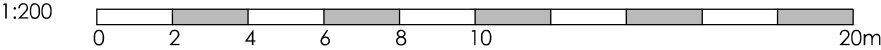

BLOCK PLAN
SCALE 1:200

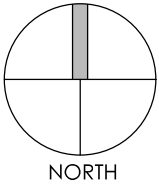

LOCATION PLAN
SCALE 1:1250

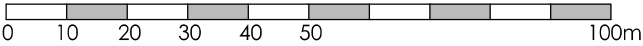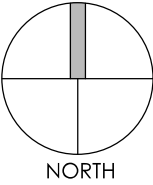

Project	OUTBUILDING 22 BELMONT GROVE HAVANT PO9 3PU					Drawing	BLOCK & LOCATION PLAN			
						Job-Dwg Number	20014-PL-201		Rev.	-
Client	MR & MRS BARTON					 JAMES POTTER ASSOCIATES www.jpa.design JPA - PORTSMOUTH 117 Highland Road, Southsea, Portsmouth, PO4 9DD t. +44(0)2394 002 897				
Status	PLANNING									
Scale	1:200/1:1250		Sheet Size A3							
Author	JP	Checked	RH	Date	20/05/2022					