
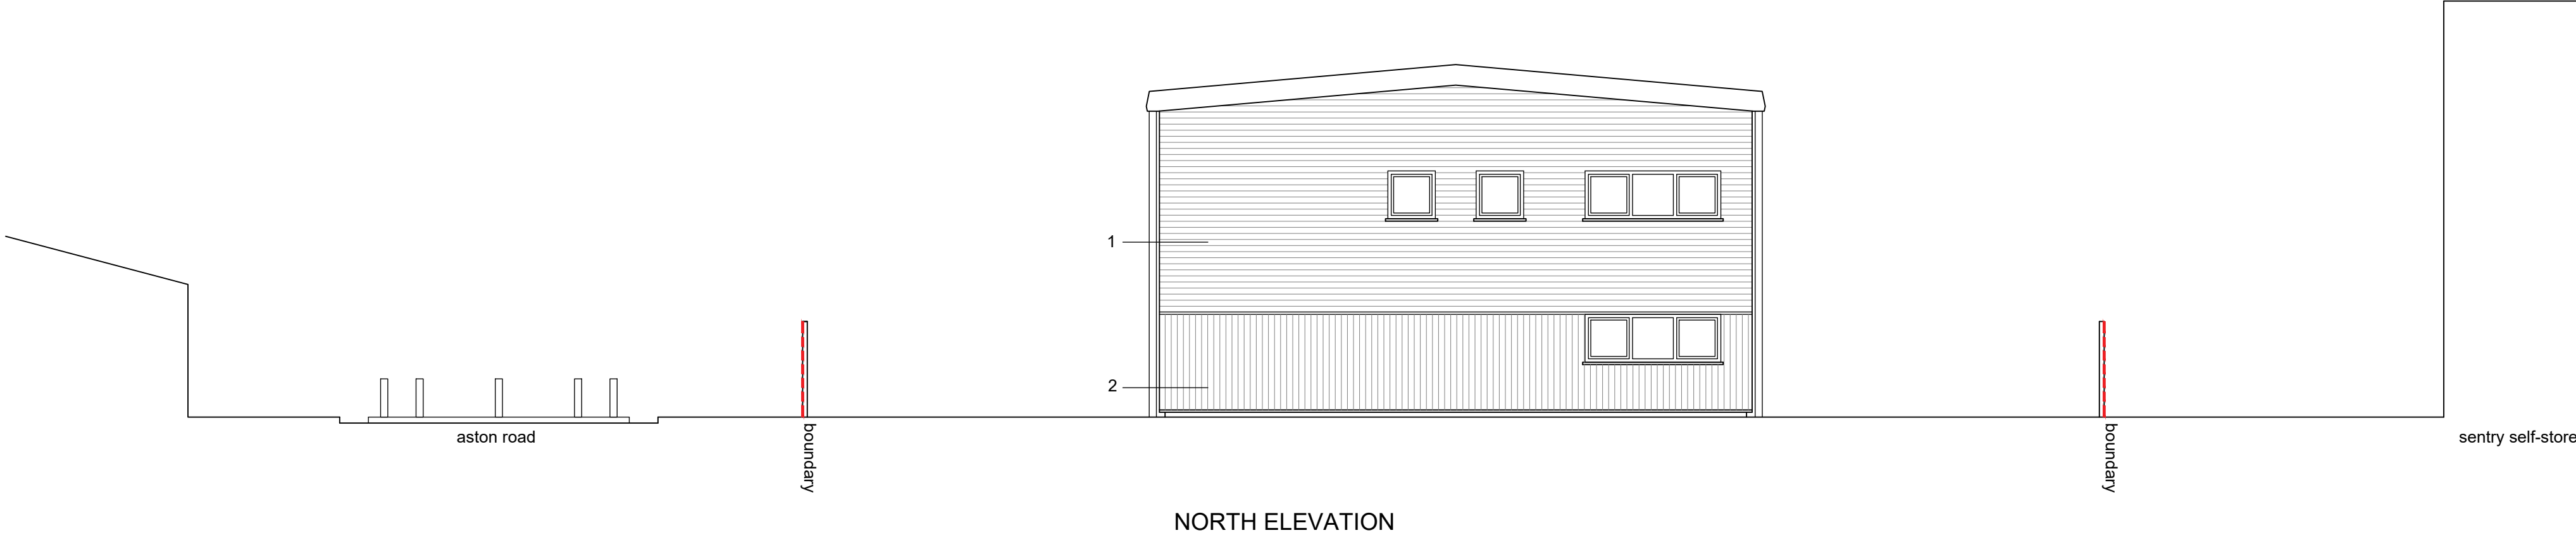


- All rights described in chapter IV of the copyright, designs and patents act 1988 have been generally asserted
- Where any drawing is to be read in conjunction with another, including specialists, the two drawings shall be cross-checked and any discrepancies reported to the architect before the work is put in hand
- All dimensions are in millimetres, all levels are in metres, unless shown otherwise
- Any discrepancies in dimensions or details on or between these drawings/specifications should be drawn to the attention of the boon brown and or the engineer in writing for clarification
- Drawing prepared solely for the use of client, as detailed in text box, and is not to be copied, lent or used by any third party without written permission

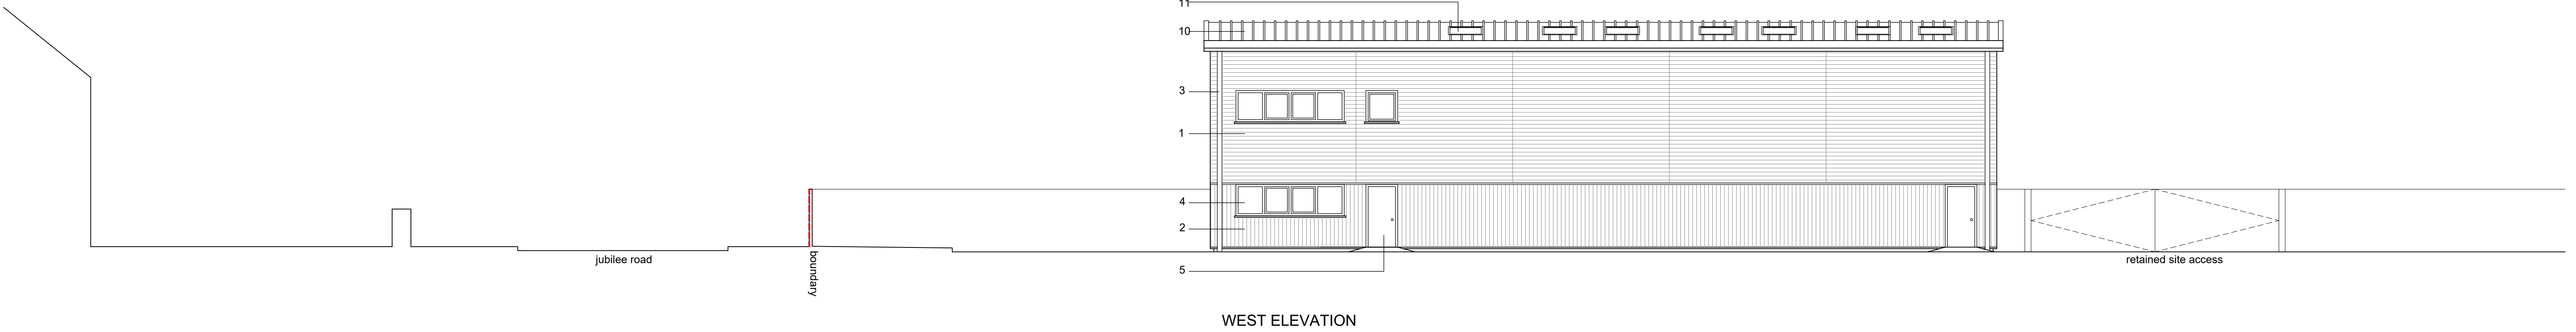

- MATERIAL SCHEDULE:
- 1 COMPOSITE TRAPEZOIDAL PROFILE METAL CLADDING LAID HORIZONTAL, COLOUR LIGHT GREY
 - 2 COMPOSITE TRAPEZOIDAL PROFILE METAL CLADDING LAID VERTICAL, COLOUR ANTHRACITE GREY
 - 3 RAINWATER GOODS COLOUR TO MATCH WINDOWS
 - 4 POLYESTER POWDER COATED WINDOW FRAMES, COLOUR MID GREY
 - 5 GLAZED AND UNGLAZED FLUSH METAL DOORS, COLOUR TO MATCH WINDOWS
 - 6 BUILDING SIGNAGE
 - 7 SECTIONAL OVERHEAD DOOR, COLOUR ANTHRACITE GREY
 - 10 COMPOSITE TRAPEZOIDAL PROFILE METAL ROOF CLADDING, COLOUR ANTHRACITE GREY
 - 11 POLYCARBONATE ROOFLIGHTS

C	planning application	03/22
B	planning application	03/22
A	layout amended	03/22
Rev		

CJArchitect Ltd

a 1 stephenson court , old college road , newbury , rg14 1th
m 07771 526144
e craig@cja-ltd.co.uk

ASTON ROAD,
WATERLOOVILLE PO7 7RH

A1 LOO HIRE

PROPOSED:
ELEVATIONS / SECTIONS

1:100 @ A1 mar 2022

DWG REF.	Rev.
22-037/PL/06	C