



NOTE: THIS DRAWING IS NOT A SPECIFICATION OF WORK AND IS ONLY FOR THE PURPOSE OF GAINING TOWN PLANNING AND BUILDING REGULATION APPROVALS. ALL DIMENSIONS MUST BE CHECKED ON SITE BEFORE COMMENCEMENT OF WORK

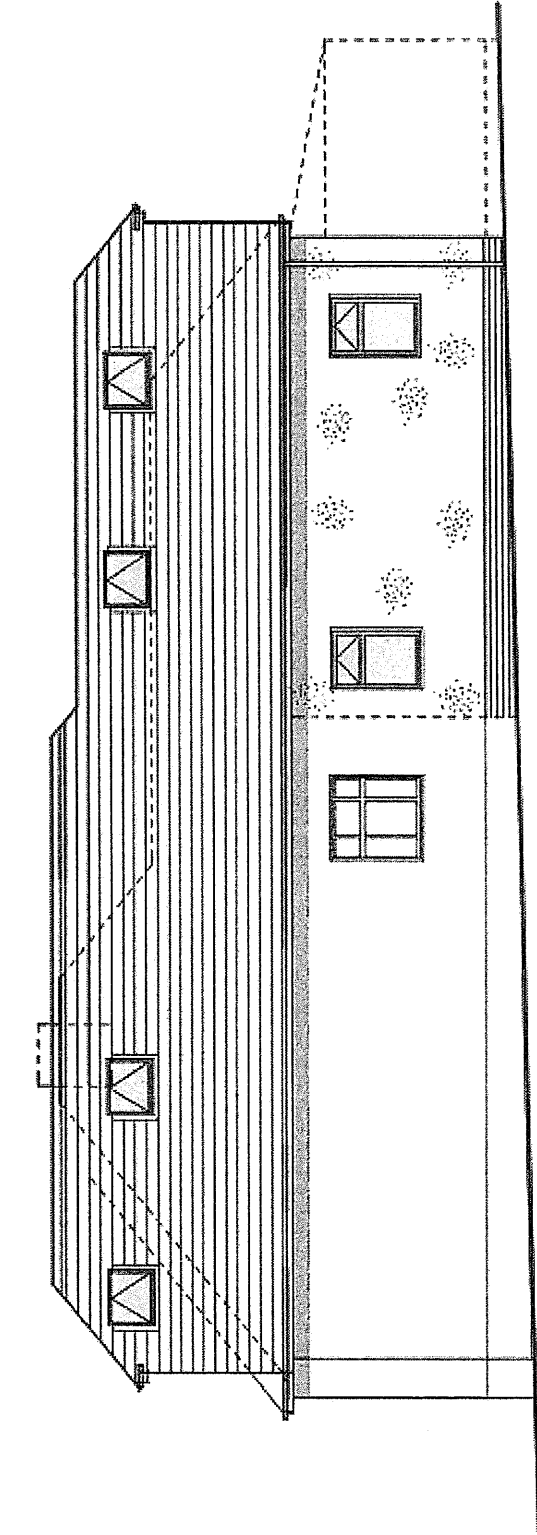


EXISTING SIDE VIEW

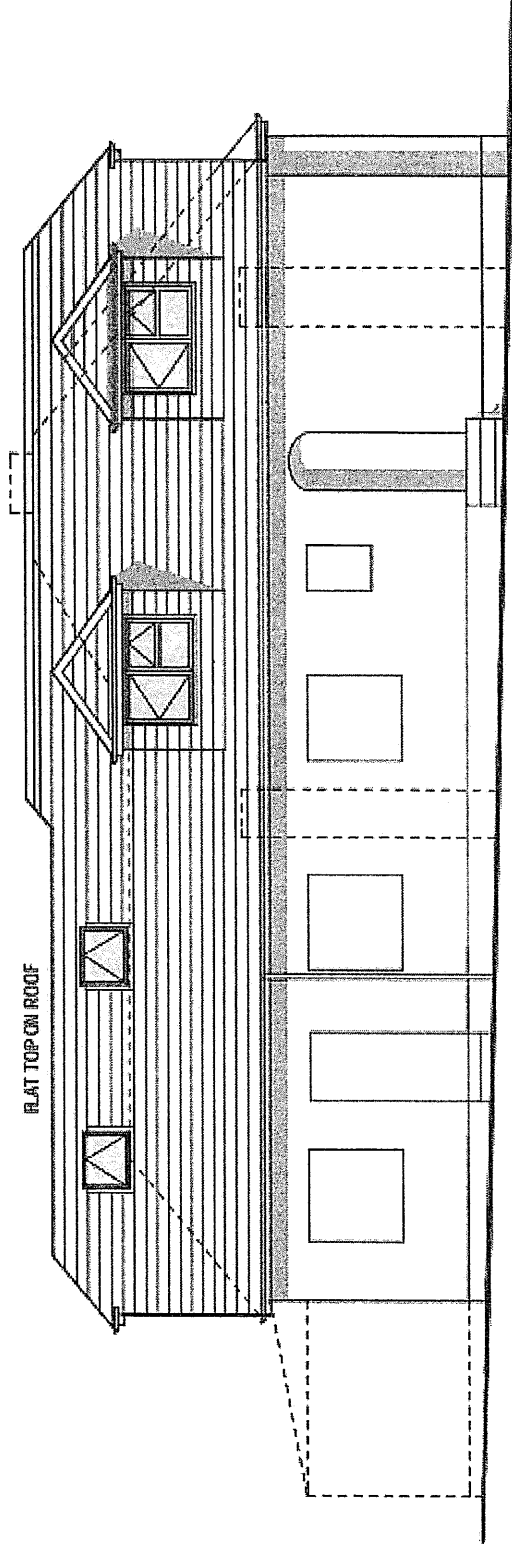


TILES FOR THE ROOF AND DORMERS
ALL TO MATCH THE EXISTING HOUSE


EXISTING SIDE VIEW

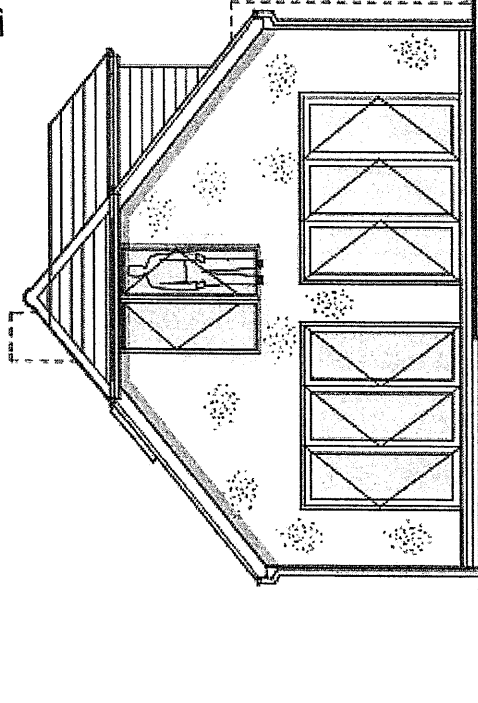

EXISTING REAR VIEW

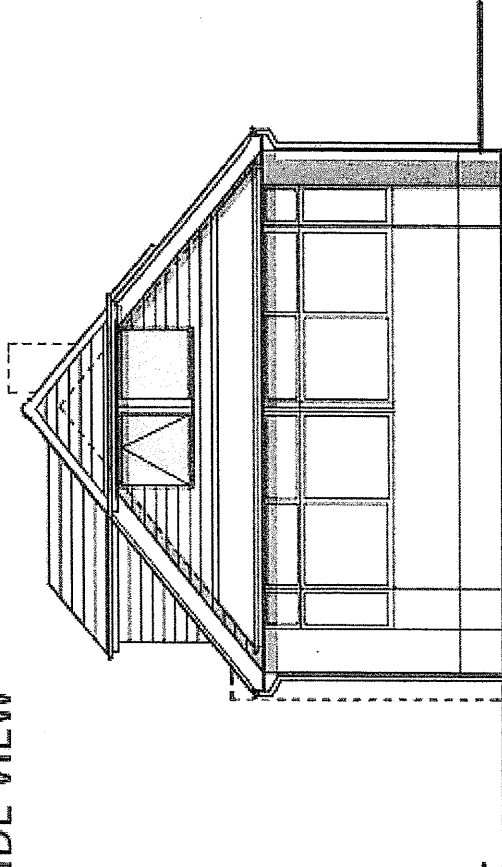

EXISTING FRONT VIEW

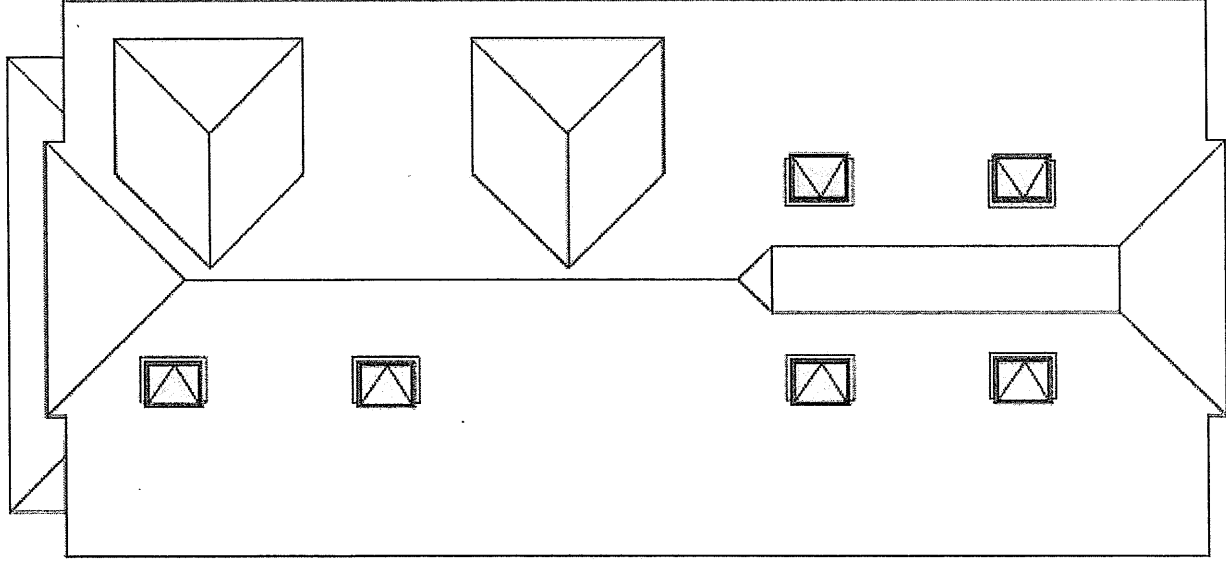

EXISTING ROOF LAYOUT

EXISTING BUILDING LAYOUT

33 BROOKLANDS ROAD
BEDHAMPTON
HAVANT
PO9 3NT

SCALE 1:100

A3

DRAWING No 010914 2A3