



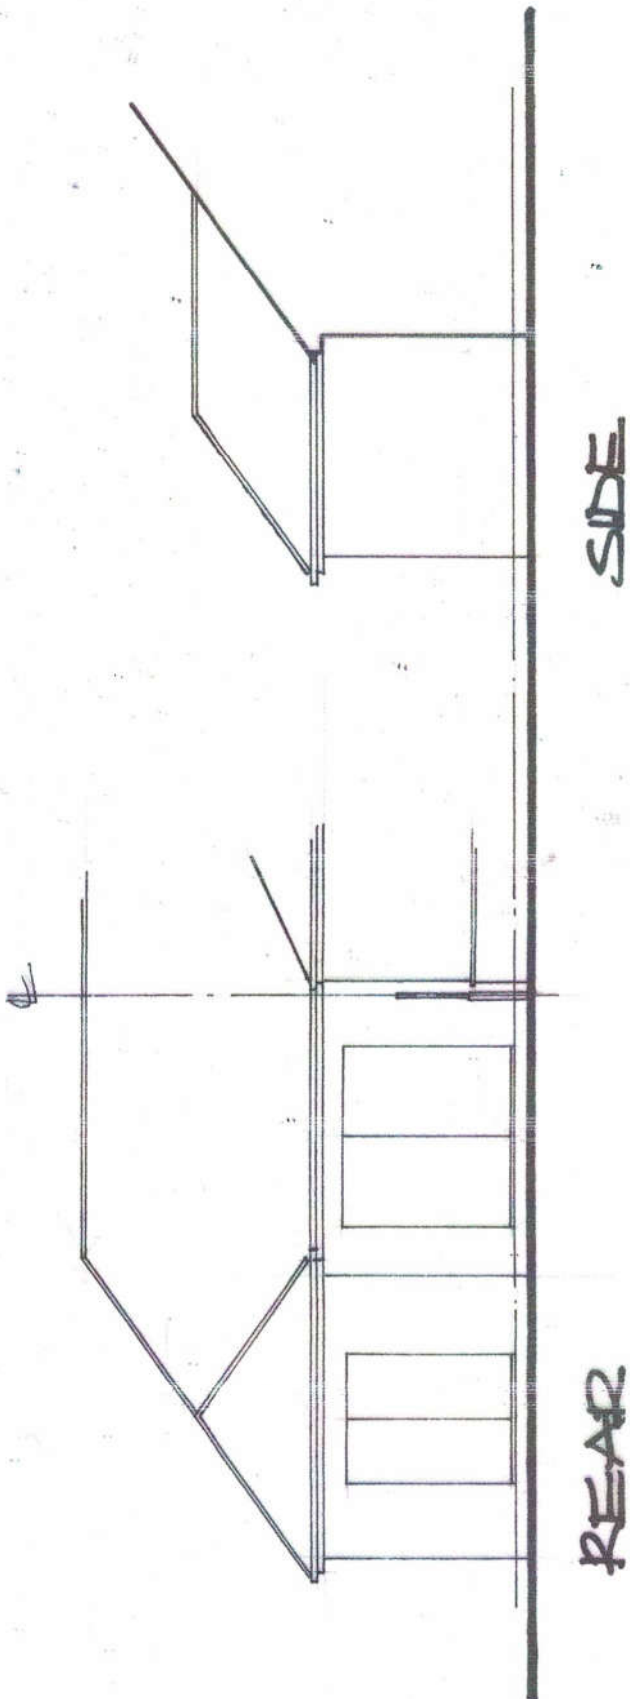

REAR SIDE

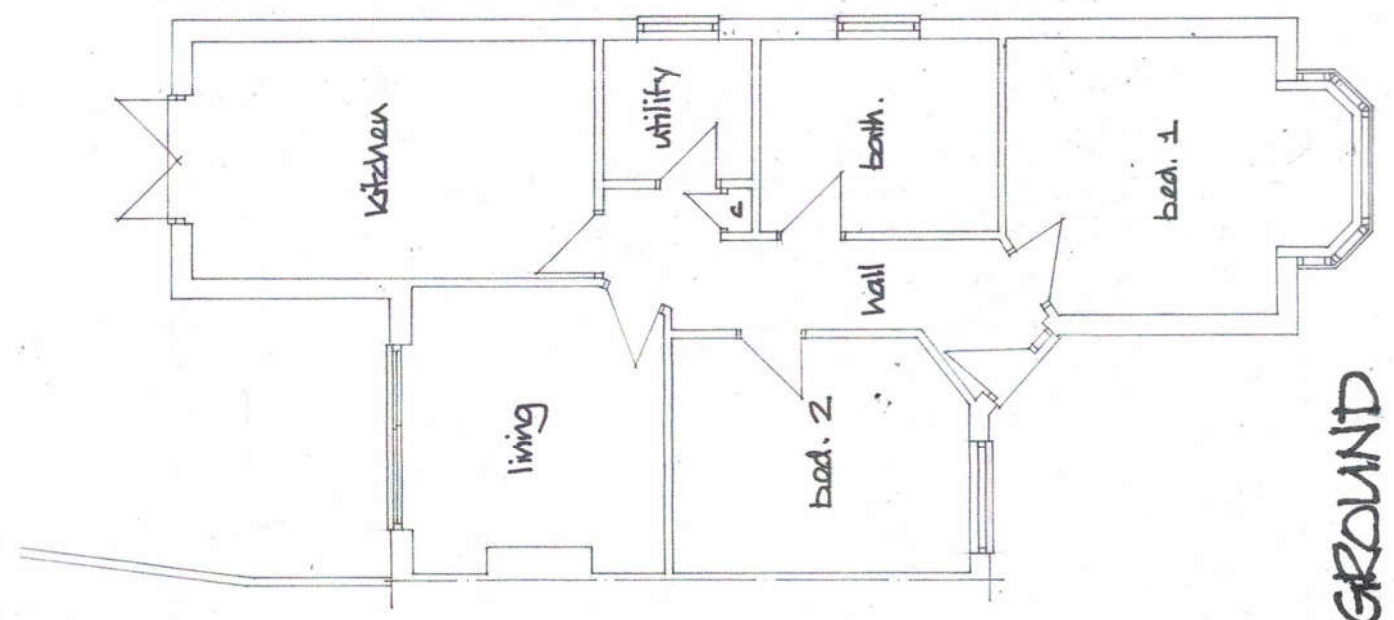

GROUND



Derek TREAGUS ASSOCIATES ARCHITECTURAL SERVICES Tel: 07956 624094 Email: derek.treaqus@gmail.com					
Project	REAR EXTENSION AT 50 BUSHY MEAD, WATERLOOVILLE, HAMPSHIRE.				
Client	Mr & Mrs M Helps				
Subject	Planning Drawing Existing Details				
Date:	Jan 2022	Scale: 1:100 @ A3			
Rev:		Drg. No. 22/204/01			
• Copyright reserved. • All dimensions are to be site confirmed and should not be scaled unless for Planning purposes. • Verify all queries with the office.					