


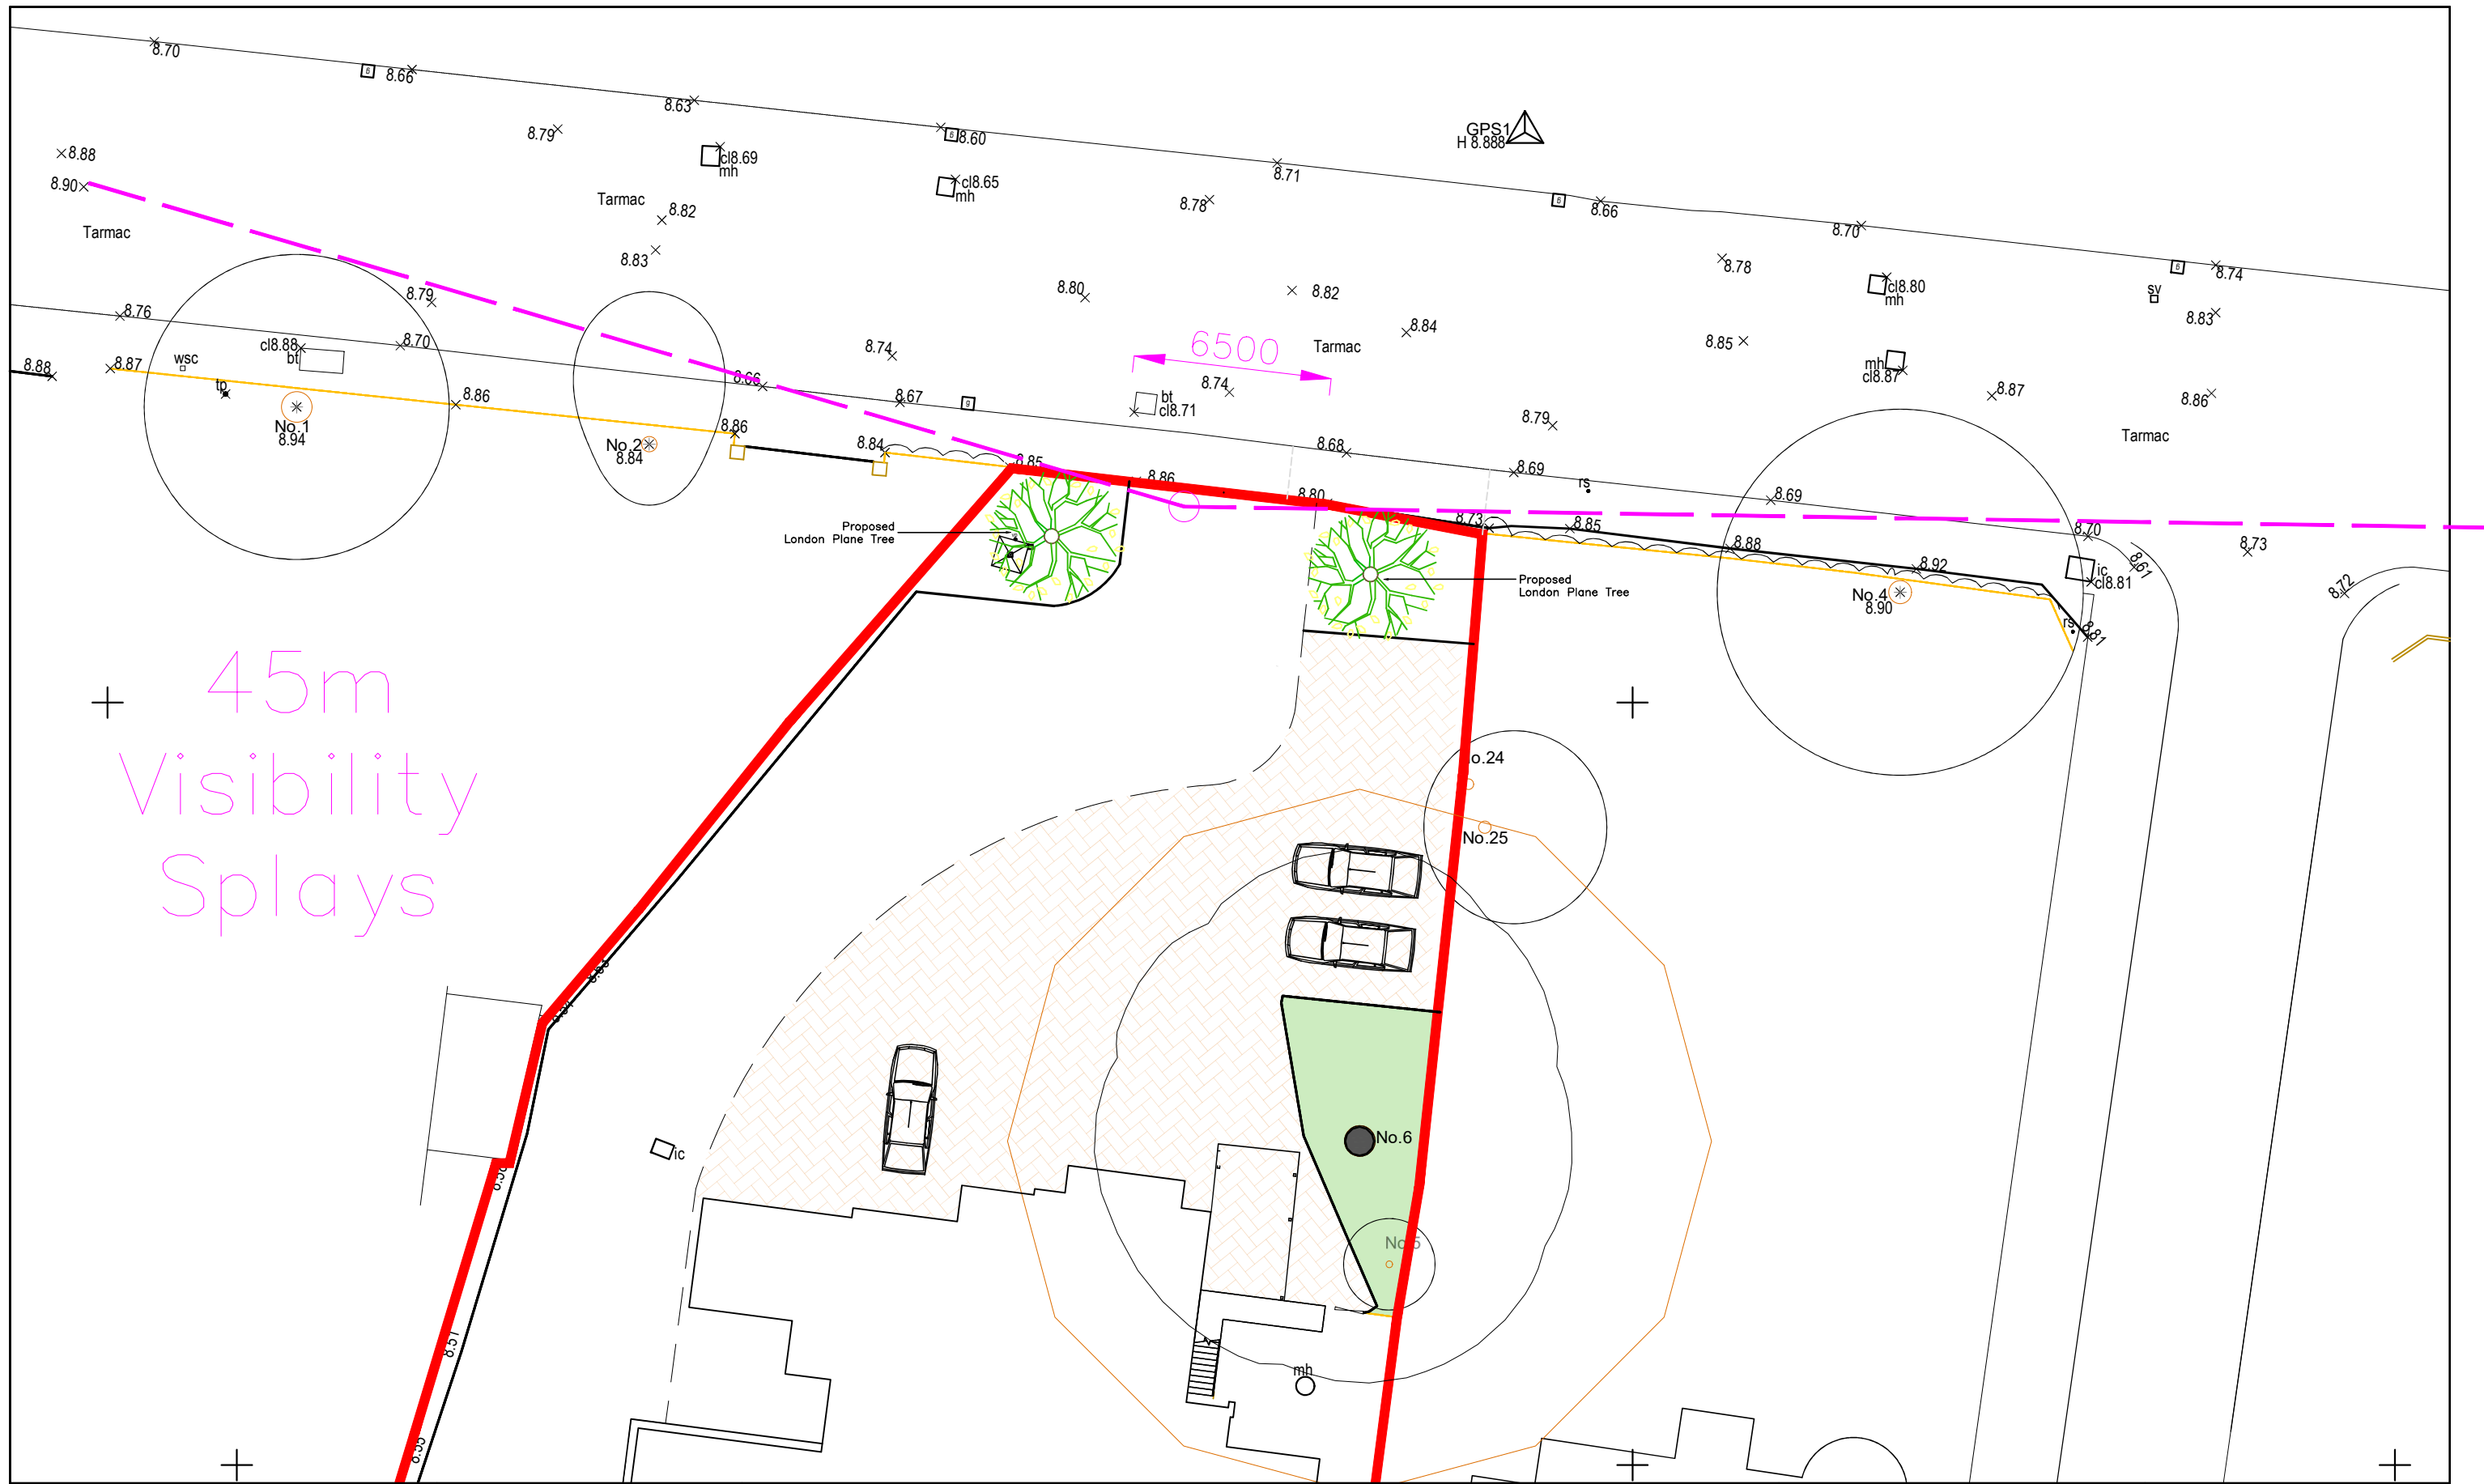

CAD

Critchley Architecture And Design Ltd.
Contact: 02392 474 919 | info@caad.online

The Old Brewery, 15E South Street, Havant, PO9 1BU

Proposed Visibility Splays

Revisions

- a) RPA Update/01.04.2022/SAR
- b)
- c)
- d)

Land Rear,
34 Havant Lane,
Emsworth,
PO10 7JG

Scale A1=1:100, A3=1:200
Drawn SAR
Date 27/08/2021

21020-416^A

20m

40m

60m

80m