


**SINGLE STOREY REAR ADDITION.
RETROSPECTIVE PLANNING APPLICATION.
33, KINGS ROAD, HAYLING ISLAND, HANTS.
FOR MR & MRS N. TUTTLE.**

HAVANT BOROUGH
COUNCIL
11 JUL 2022
RECEIVED

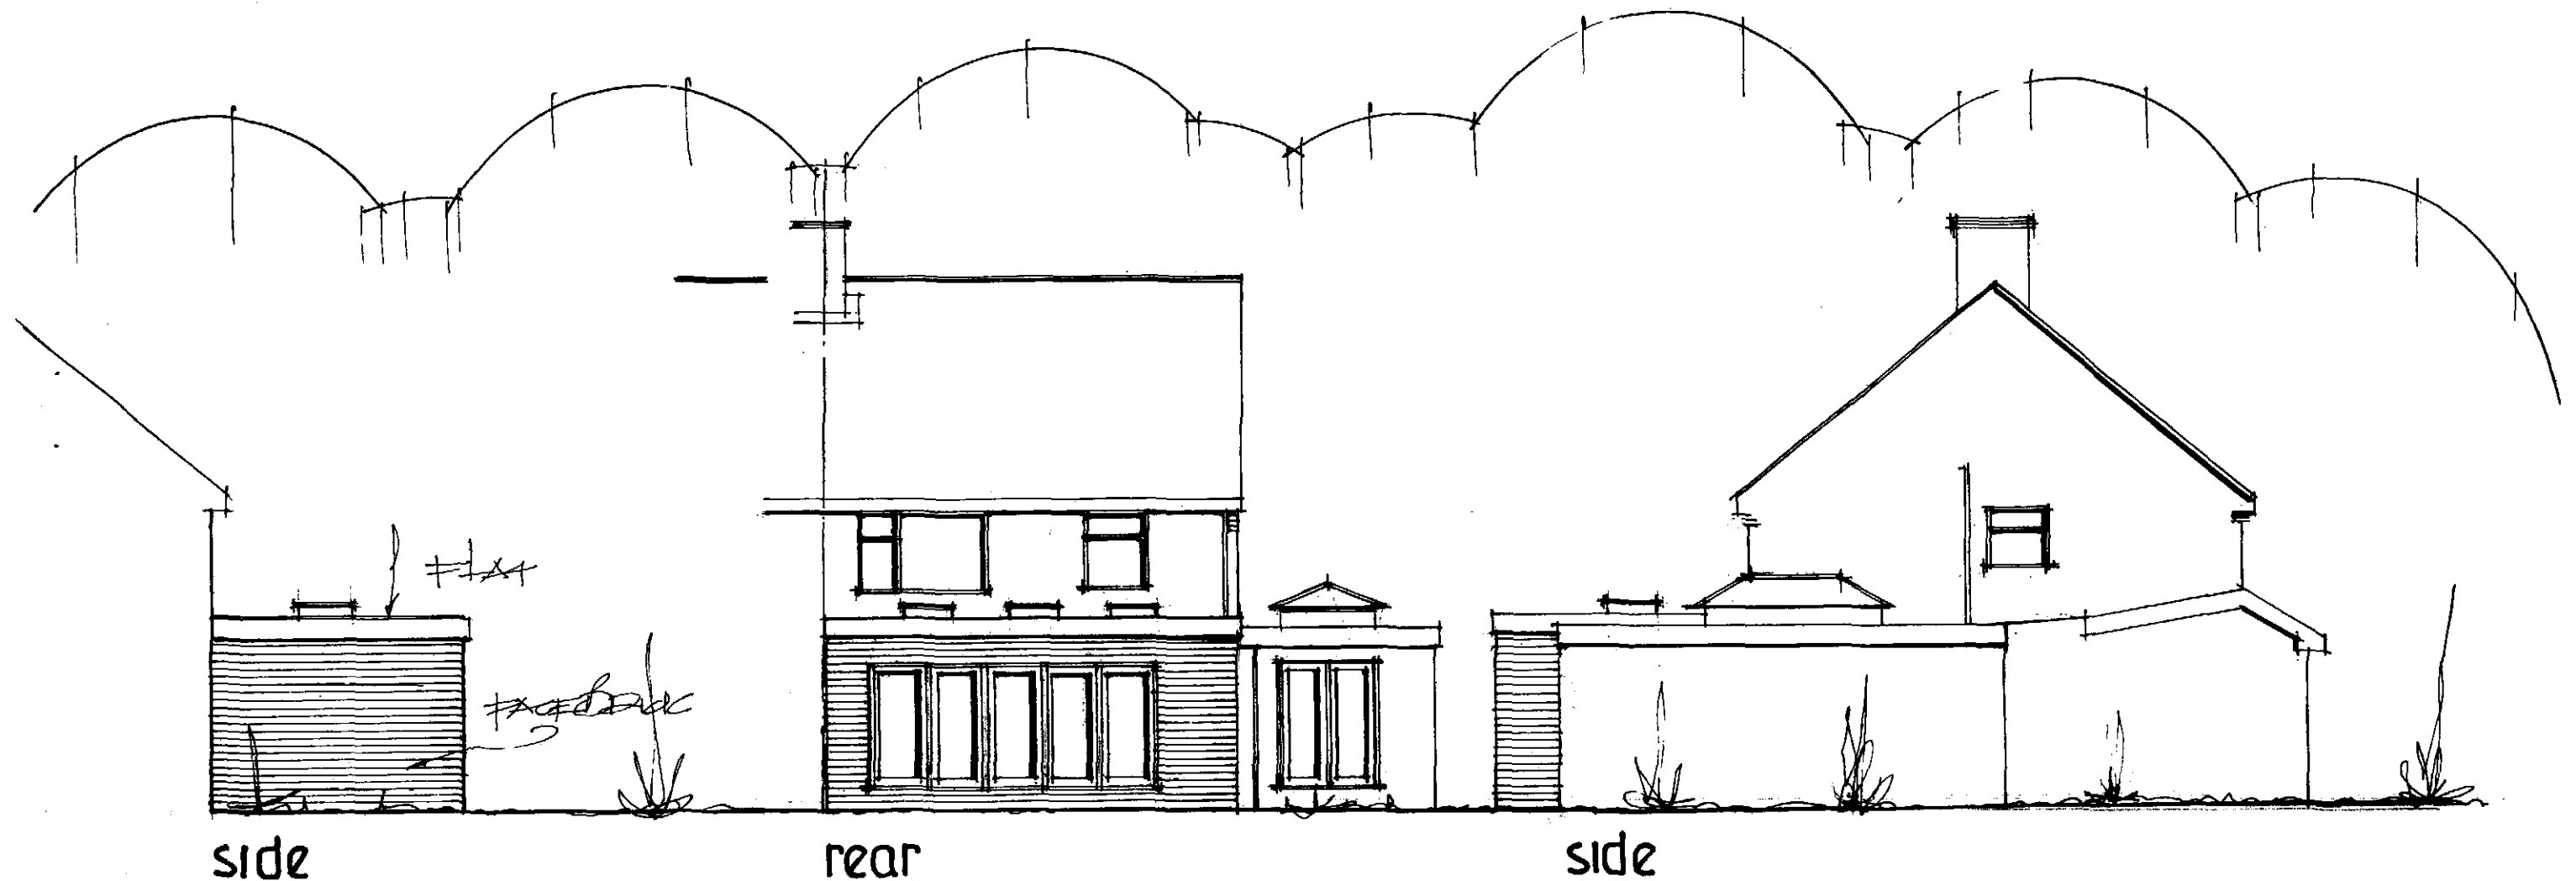

PLANNING ONLY DRAWING

date july 22

scale 1:100

PROPOSED ELEVATIONS

PETER J. WALKER
ISLAND DESIGN
182 SEAFRONT, HAYLING ISLAND, HANTS
PO11 9AN
TEL: 02392467571