
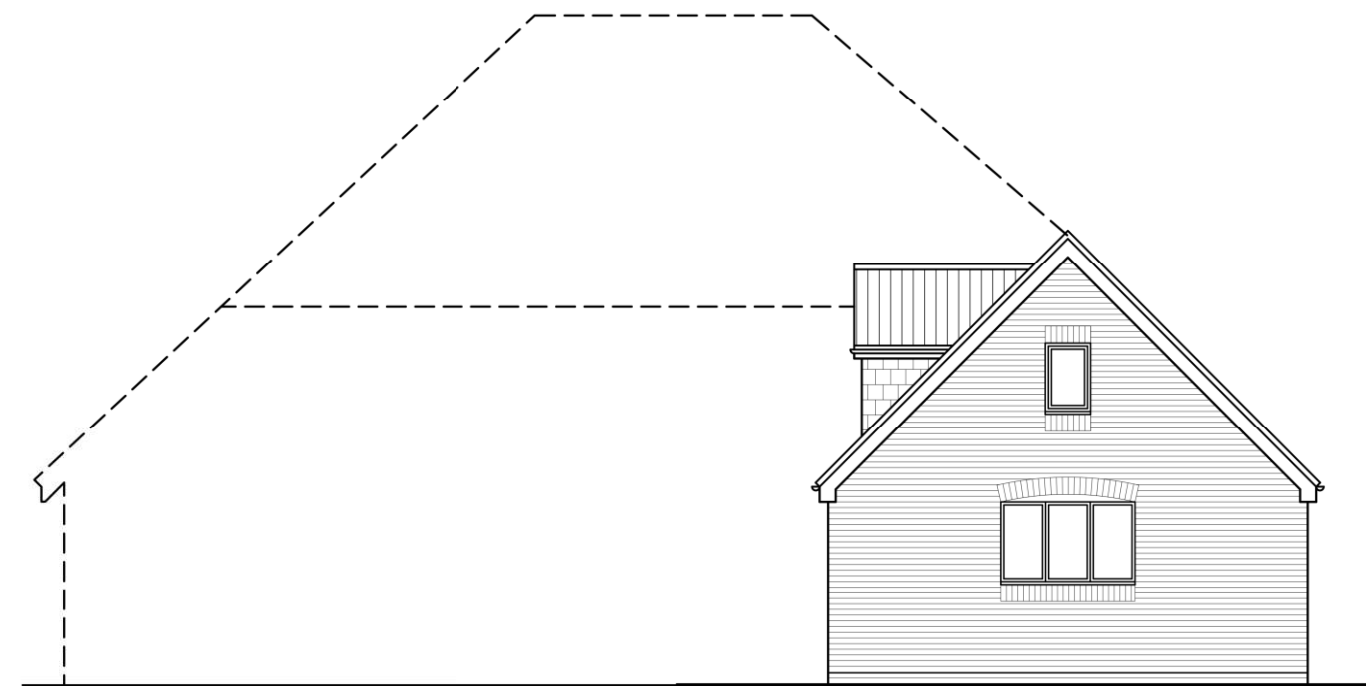
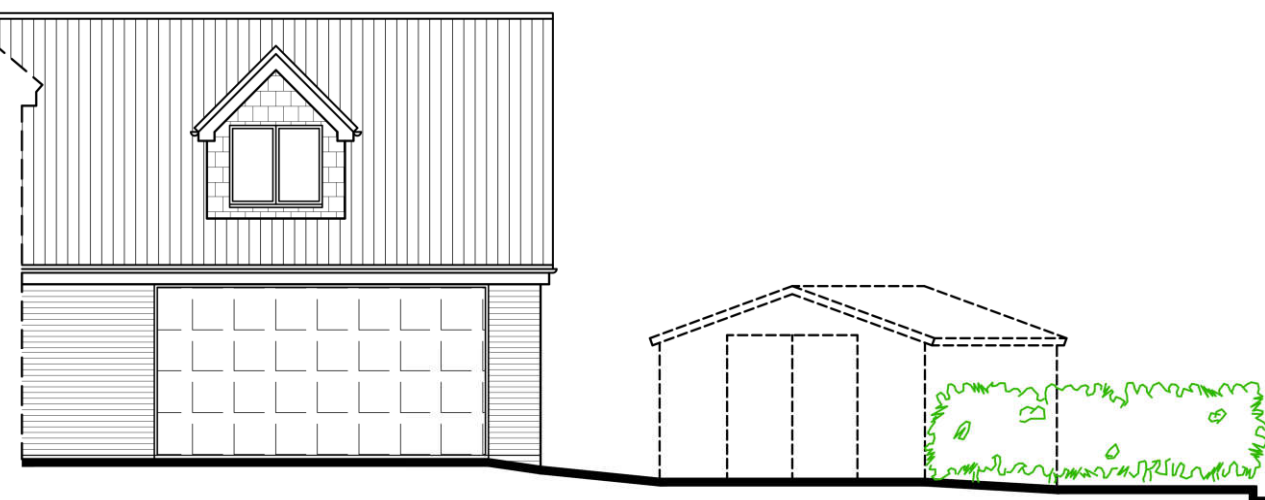


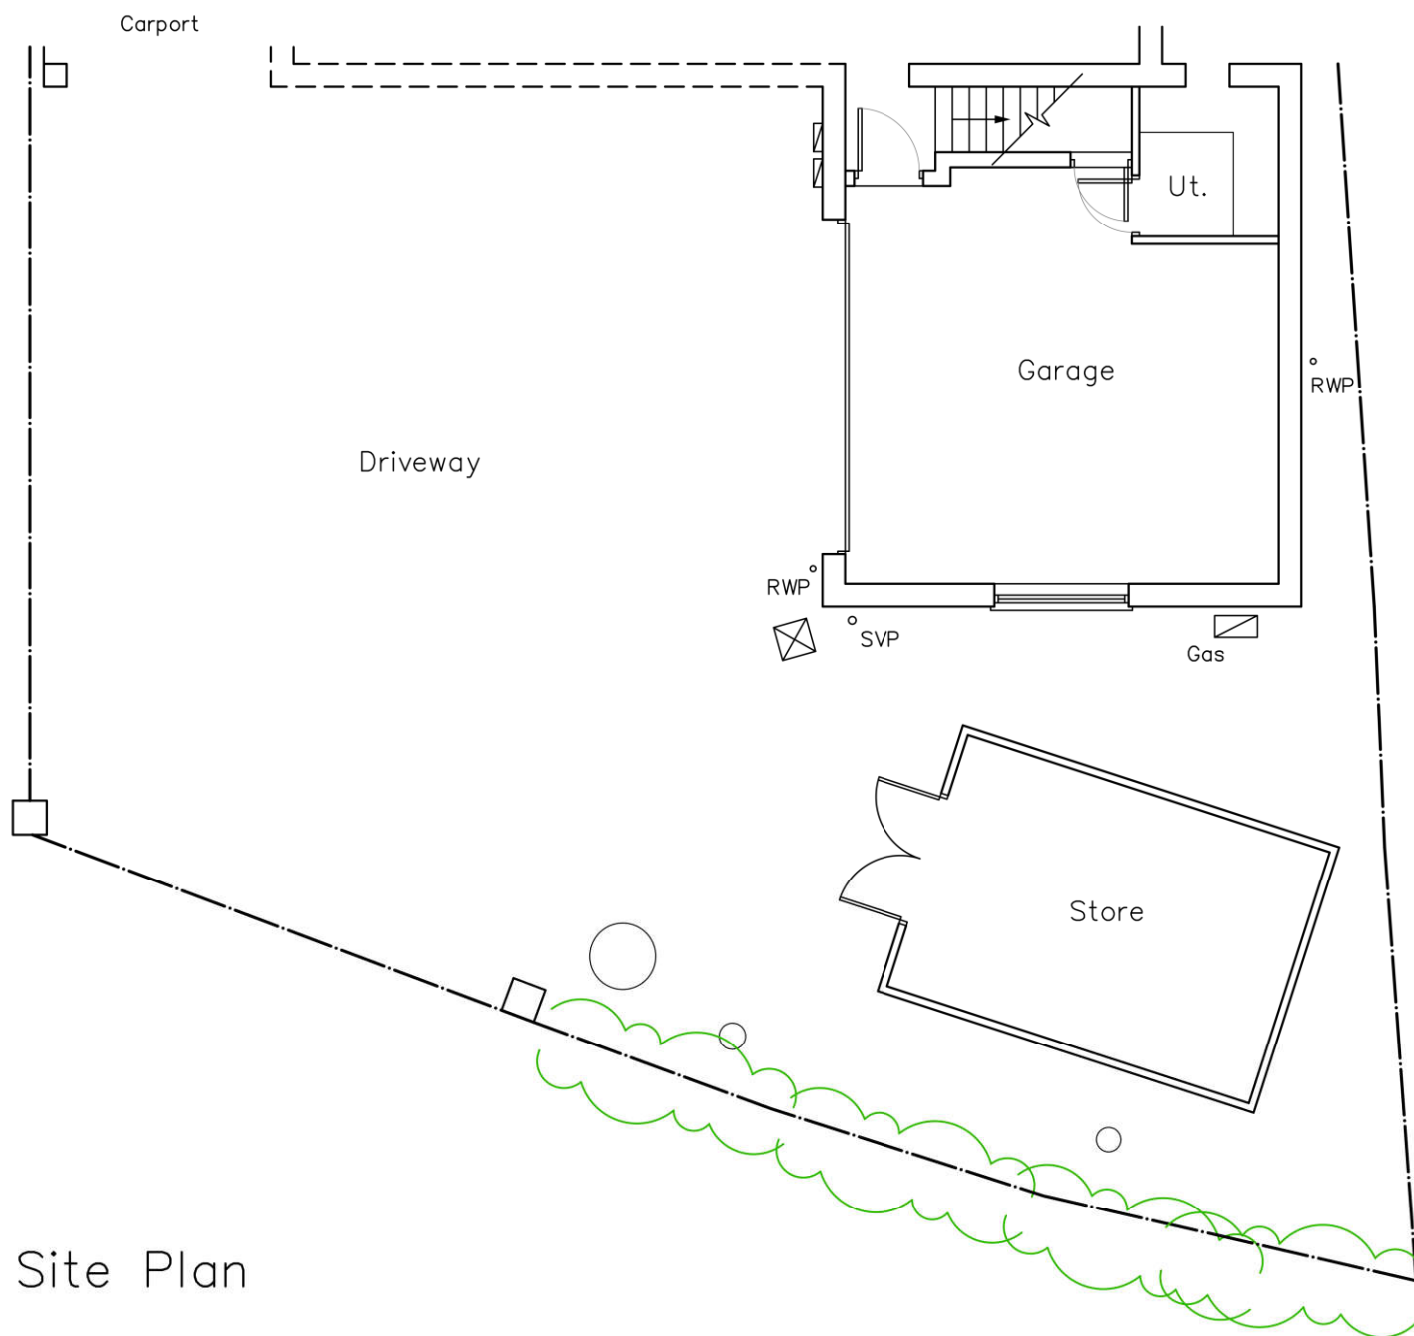

East Elevation

CAD

Critchley Architecture And Design Ltd.
Contact: 02392 474 919 | info@caad.online

The Old Brewery, 15E South Street, Havant, PO9 1BU



Existing Drawings (Garage)

Revisions

- a) Gas meter/13.05.2022/SAR
- b)
- c)
- d)

Beechgrove,
St Peter's Road,
Hayling Island,
Hampshire,
PO11 0RX

Scale A1=1:50, A3=1:100
Drawn SAR
Date 28/04/2022

22040-201^A

10m

20m

30m

40m