
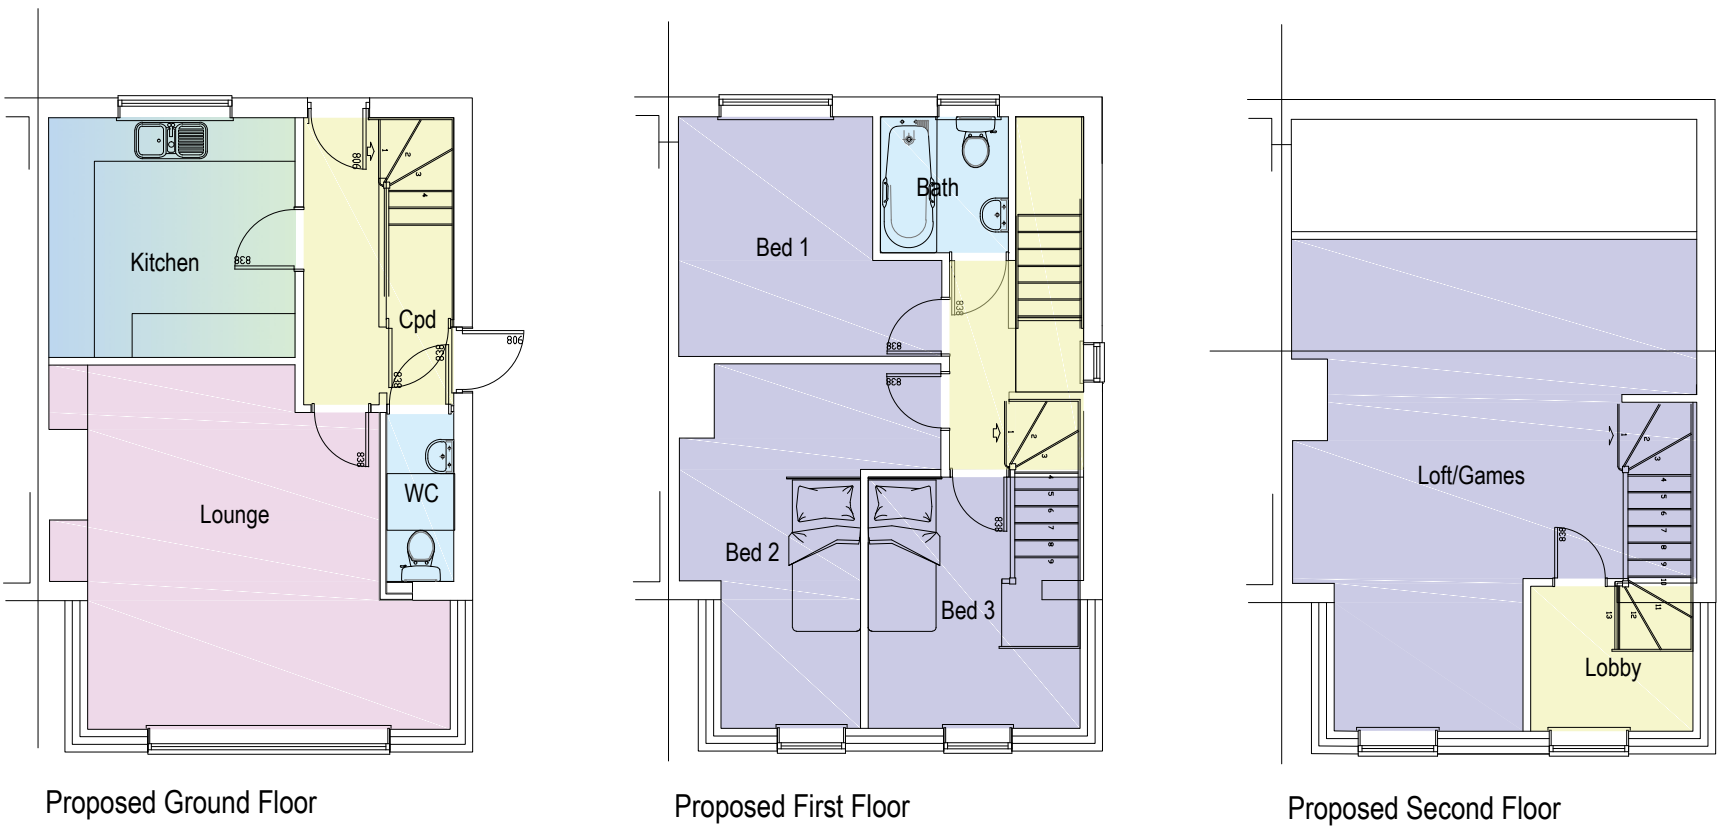


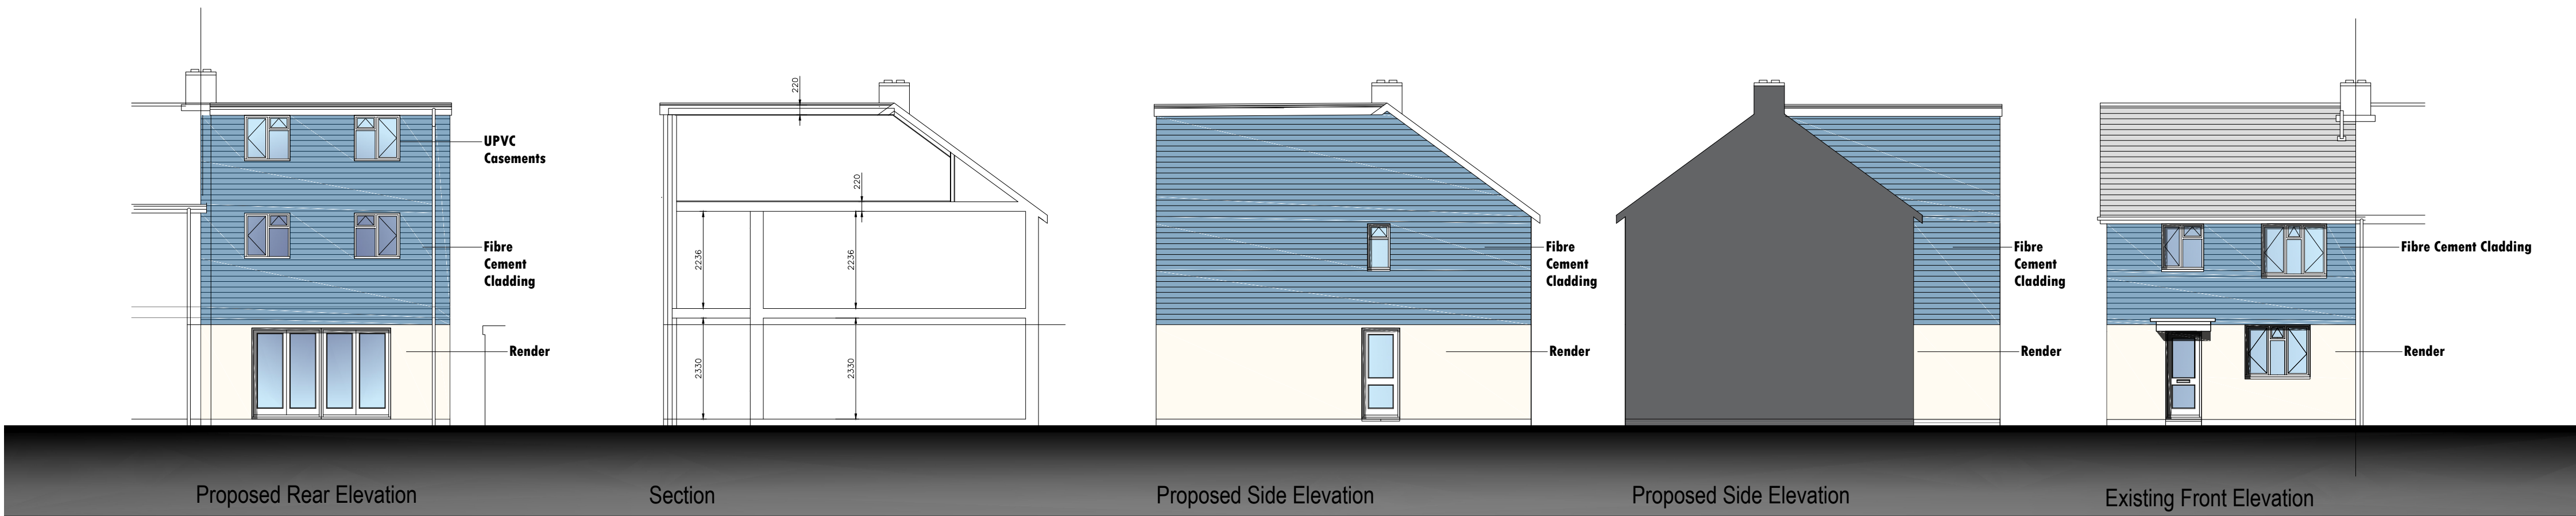

Solent Design Ltd
5 The old Railway
Spring Garden Lane
Gosport
PO12 1FQ

SOLENT DESIGN.

tel: 02392 580745 mob: 07771 355742 e-mail: info@solentplans.com

PROJECT DESCRIPTION:
Rear Extension

DRAWING TITLE:
Proposed Plans/ Elevations/ Section

ADDRESS:
21 Fraser Road
Havant

CLIENT:
Mr & Mrs Robinson

FIRST DRAWN:
May 2022

DRAWING No.
SD-T09-02

REVISION:
A

SCALE:
1:100

drawing status: Issued for Comment

NORTH