


Hayling Island Service Station

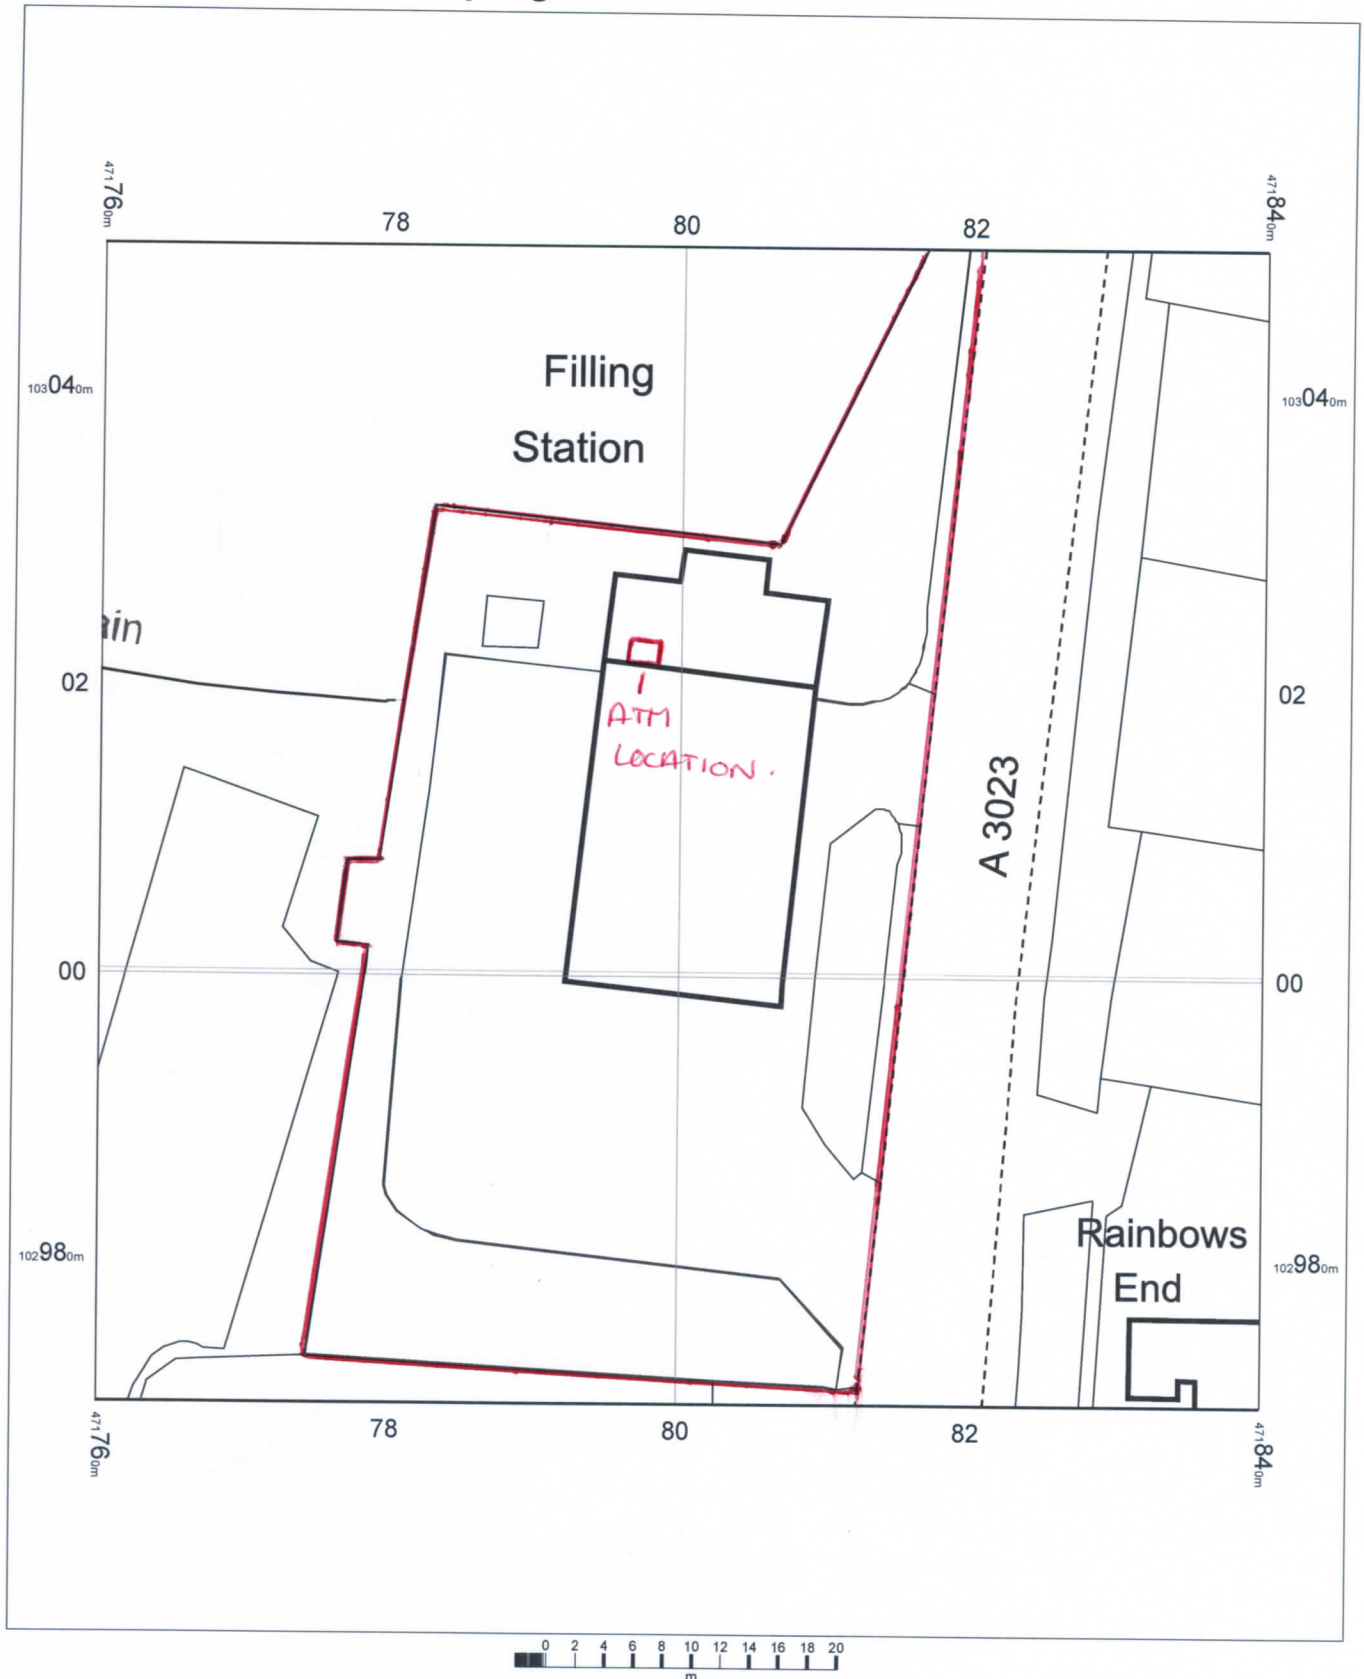

Euro Garages - Hayling Island
181-183 Havant Road
Hayling Island
PO11 0LG

3463715

OS MasterMap 1250/2500/10000 scale
25 April 2016, ID: BLJT-00522412
www.planningapplicationmaps.co.uk

1:500 scale print at A4, Centre: 471800 E, 103010 N

©Crown Copyright Ordnance Survey. Licence no.
100051661

